


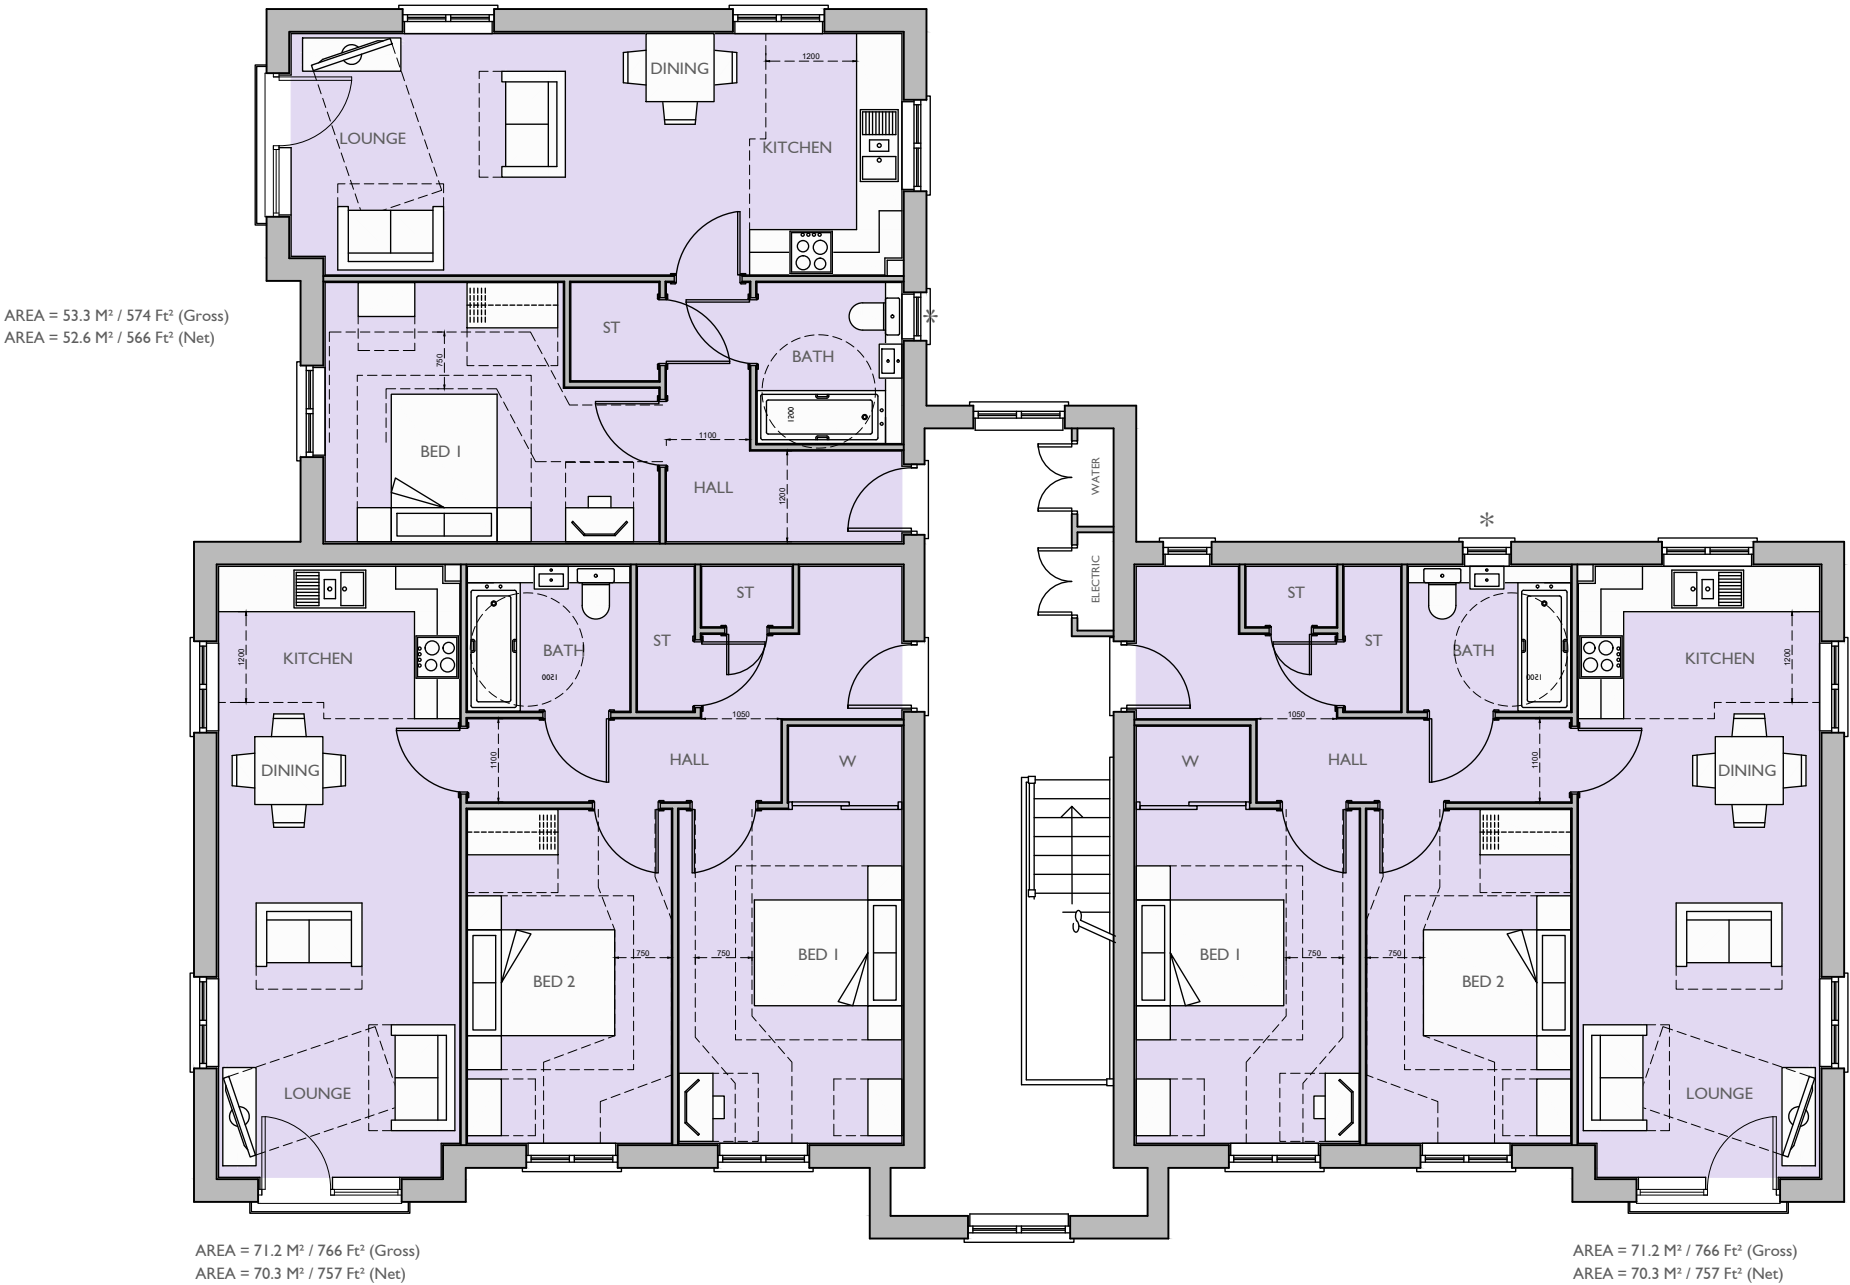

SECOND FLOOR PLAN
* OBSCURED GLAZING

Plot No :
138 - 146 (AS)

Plot Description :
1 BED FLAT (2 PERSON)
GROSS AREA 574 FT² (53.3 M²)
NET AREA 566 FT² (52.6 M²)

2 BED FLAT (4 PERSON)
GROSS AREA 766 FT² (71.2 M²)
NET AREA 757 FT² (70.3 M²)

Drawn by : MIF Checked by : BB

Scale @ A3:

Scale 1:100

Date: FEBRUARY 2020			
Rev	Date	Drawn	Checked
Drg No: CB_84_139_FS_1/2BF_P09			Rev:

Project:
LAND NORTH OF SEFTER ROAD
PAGHAM

Title:
FOCAL SPACE
1BF & 2BF FLOOR PLANS

Client:

COOPERBAILLIE