

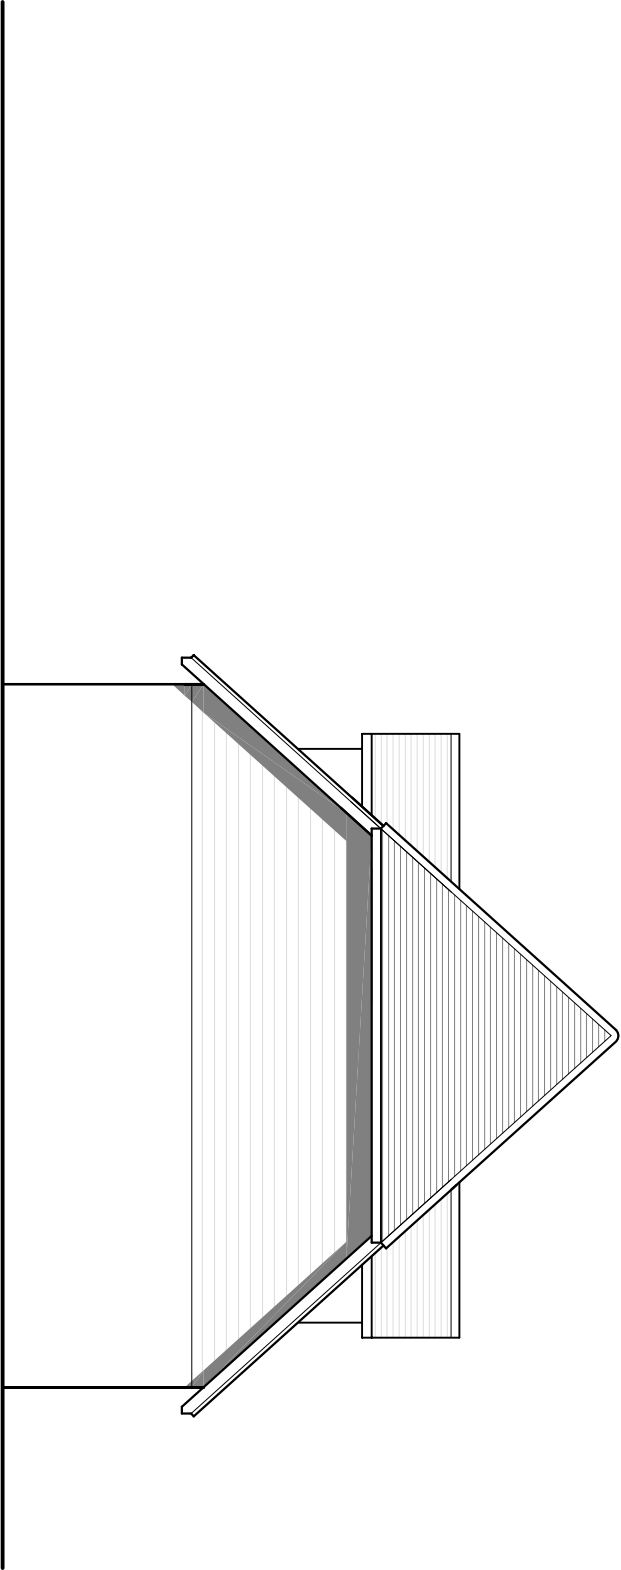
 


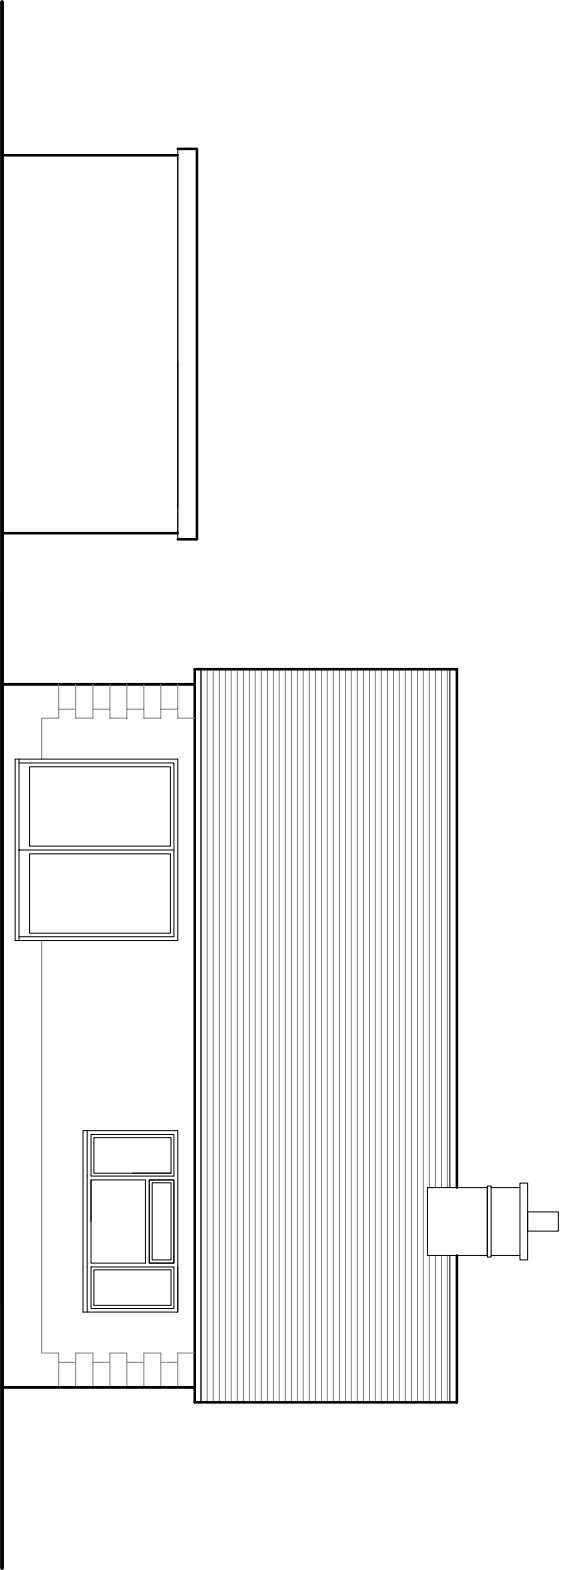

Proposed Rear Elevation - NE

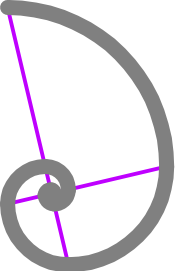

Existing Rear Elevation - NE

Peter J. Gardner Architectural Design Consultant  www.architecturaldesignsolutions.co.uk 07967 205249			
Job Title	Jenin, Nyeitamber Lane Bognor Regis PO21 3JT		
Drawing Title	Jenin Proposed Elevations		
Client	R.B		
Date	12/05/2017		
Drawn	P.J.G		
Scale	1:100 on A3		
Drq No.	J/E/03		