
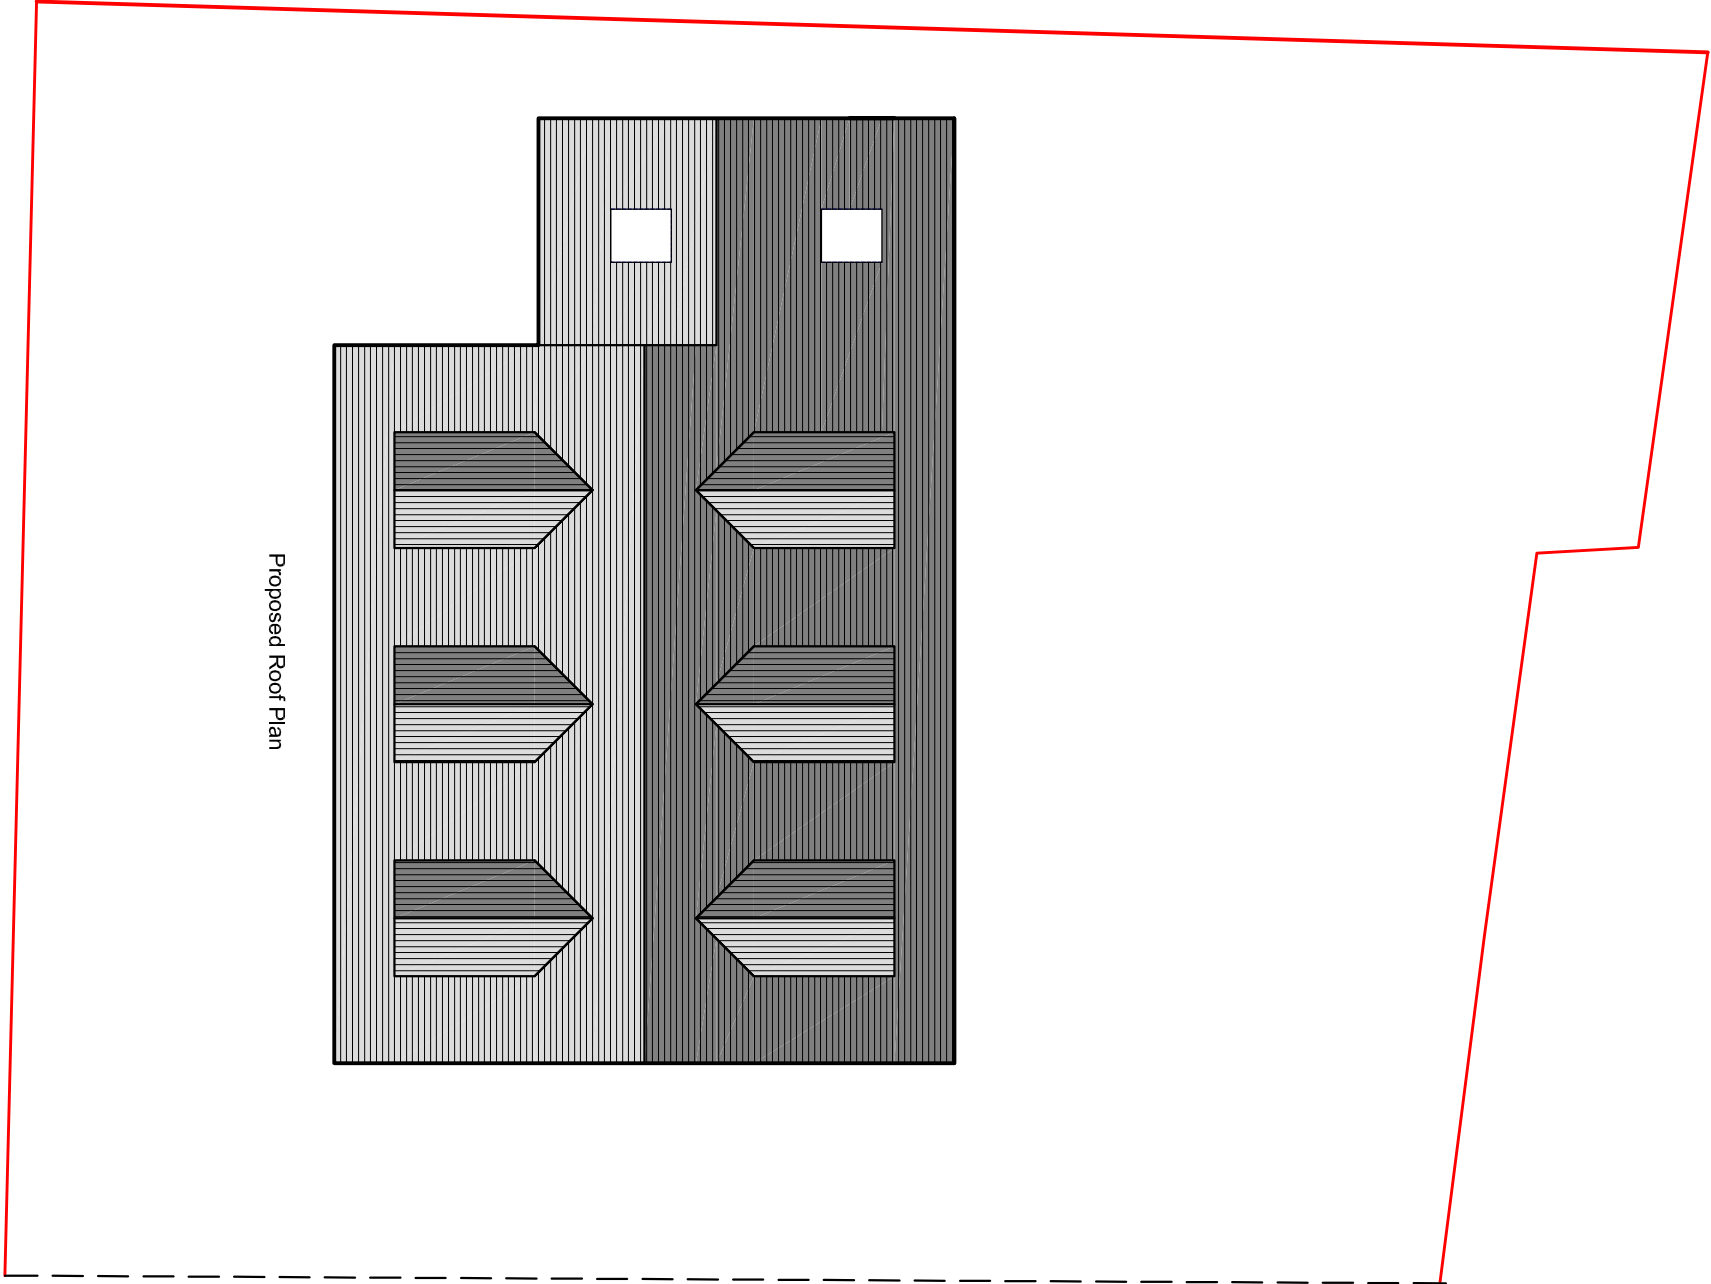
 


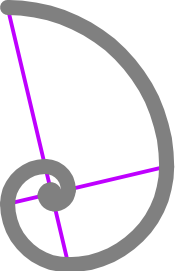

Proposed Roof Plan

Peter J. Gardner Architectural Design Consultant  www.architecturaldesignsolutions.co.uk 07967 205249	
Job Title	Jenin, Nyetimber Lane Bognor Regis PO21 3JT
Drawing Title	Proposed New Dwelling Roof Plan
Client	R.B
Date	12/05/2017
Drawn	P.J.G
Scale	1:100 on A3
Drq No.	NTL/P/01