

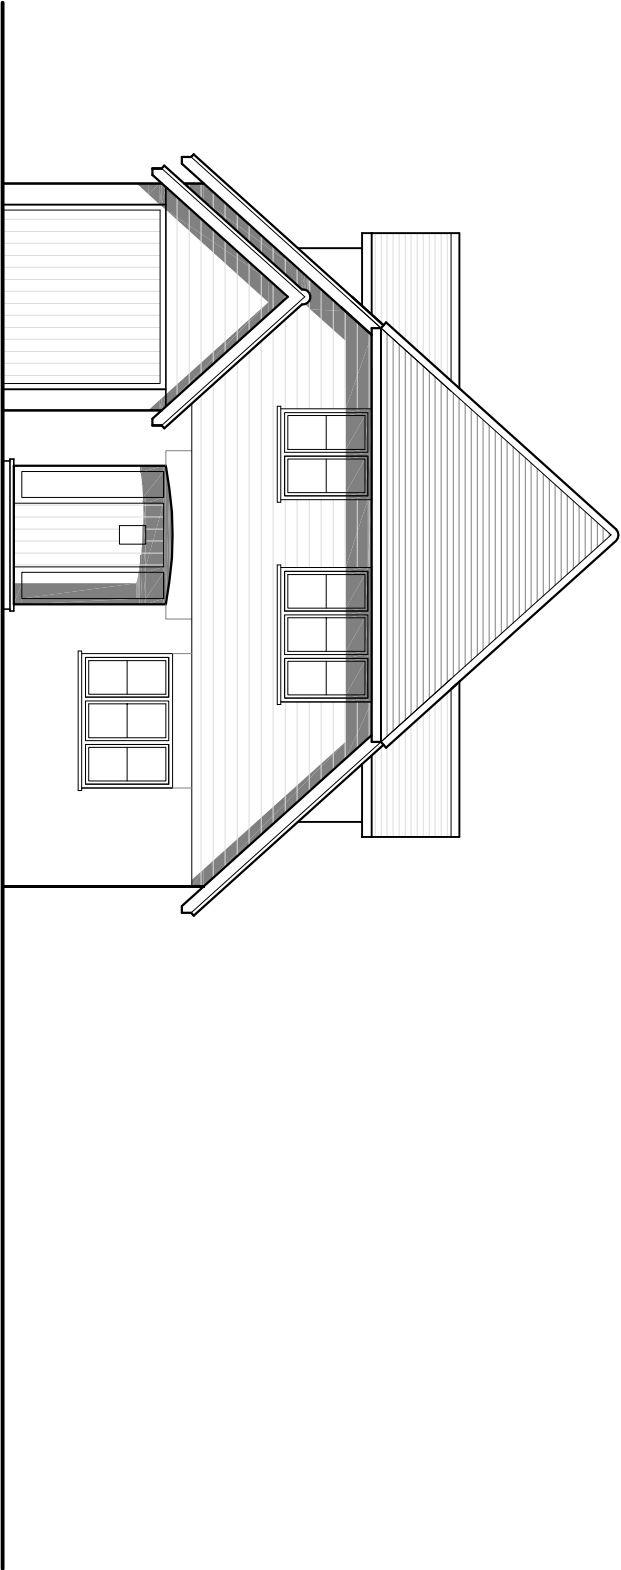
 


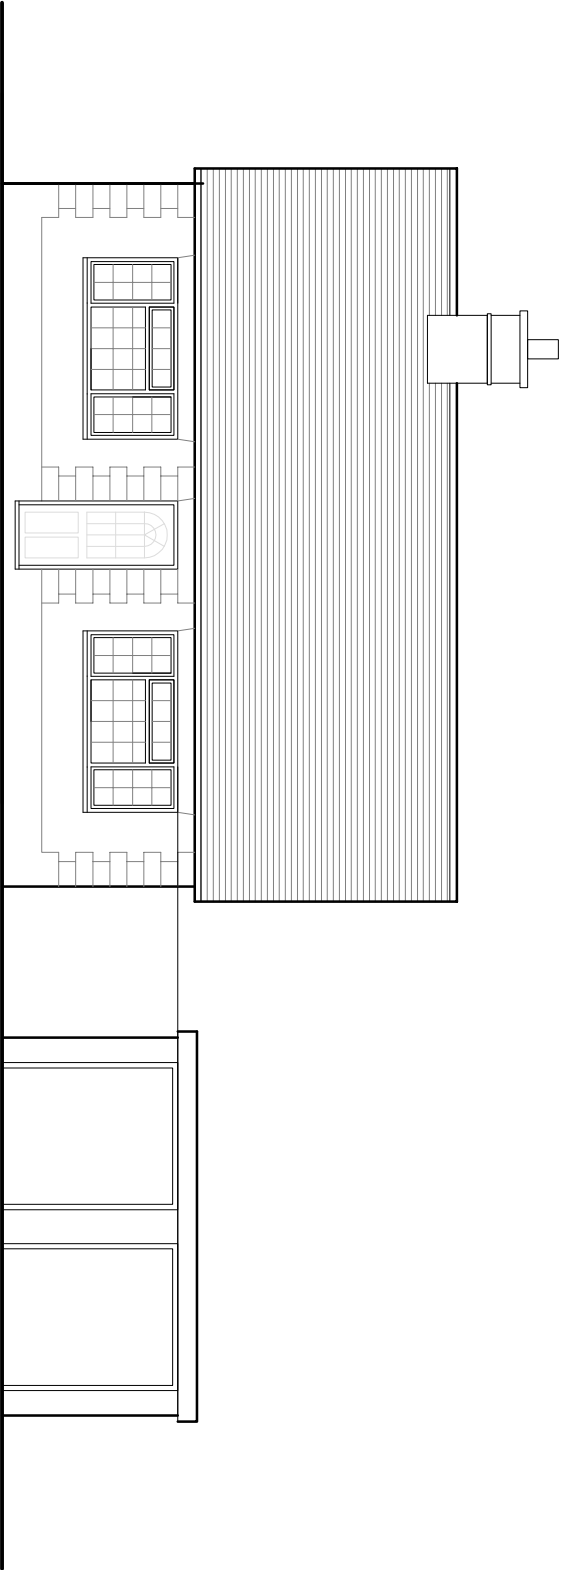

Proposed Front Elevation - SW

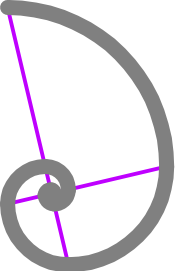

Existing Front Elevation - SW

Peter J. Gardner Architectural Design Consultant  www.architecturaldesignsolutions.co.uk 07967 205249			Job Title		Jenin, Nyeimber Lane Bognor Regis PO21 3JT
Drawing Title			Jenin Existing and Proposed Front Elevation		
Client			R.B		
Date			12/05/2017		
Drawn			P.J.G		
Scale			1:100 on A3		
Drg No.			J/E/04		A