



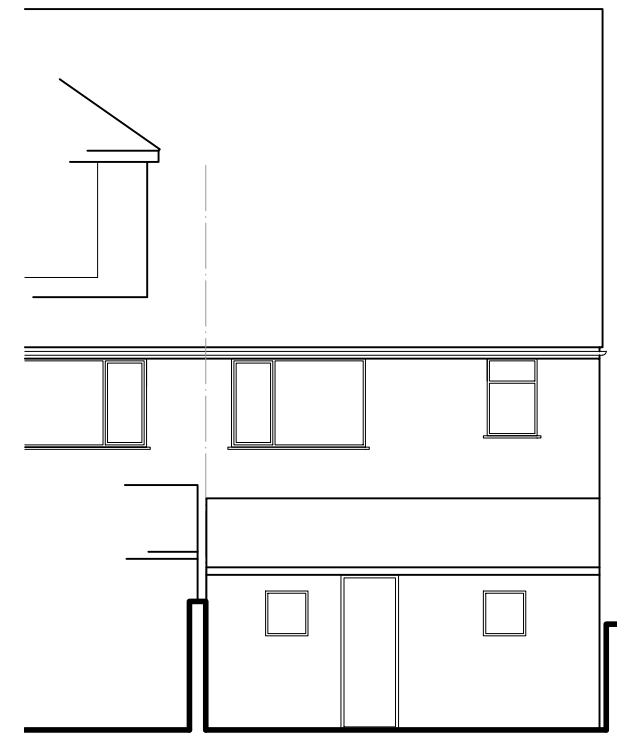

East elevation 1:100 View from Pagham Road.




West elevation 1:100

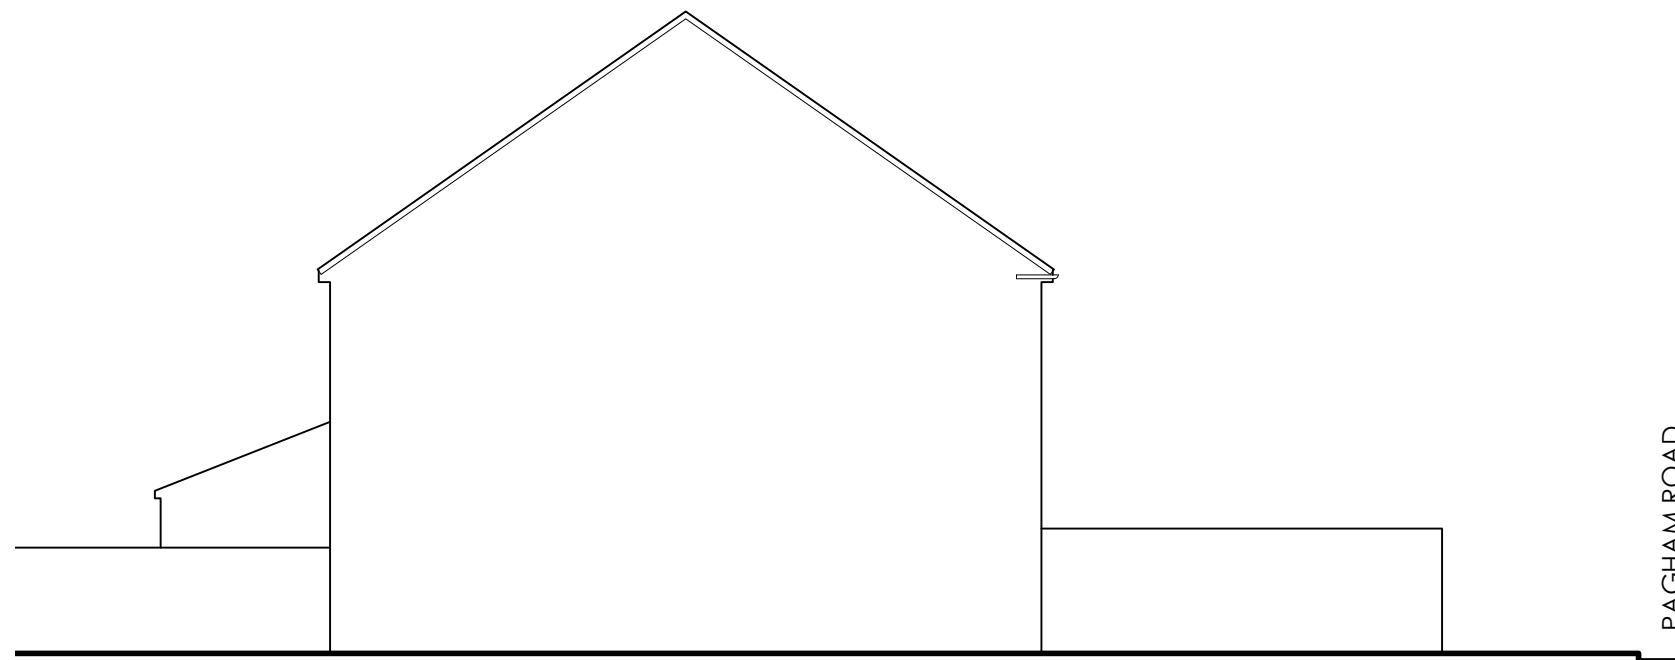

South elevation 1:100

steve hunting ba(hons) arch.....dipl arch
architectural and graphic designer

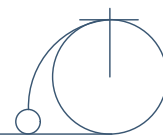

8 Somerset gardens, Bognor Regis, West Sussex, PO21 2AA Tel: 01243 822796 email: steve.sharch@googlemail.com

PROJECT: Proposed Change of use with alterations at: Crown
Racing, 209 Pagham Road, Pagham PO21 3QD.
DRWG TITLE: PLANNING: As existing Elevations.
CLIENT: Mr & Mrs S. Markham

SCALE
1:100 @ A3
DRAWN BY
SH
DATE
FEB 19

PROJECT No
P19-007
REVISIONS
-

02