


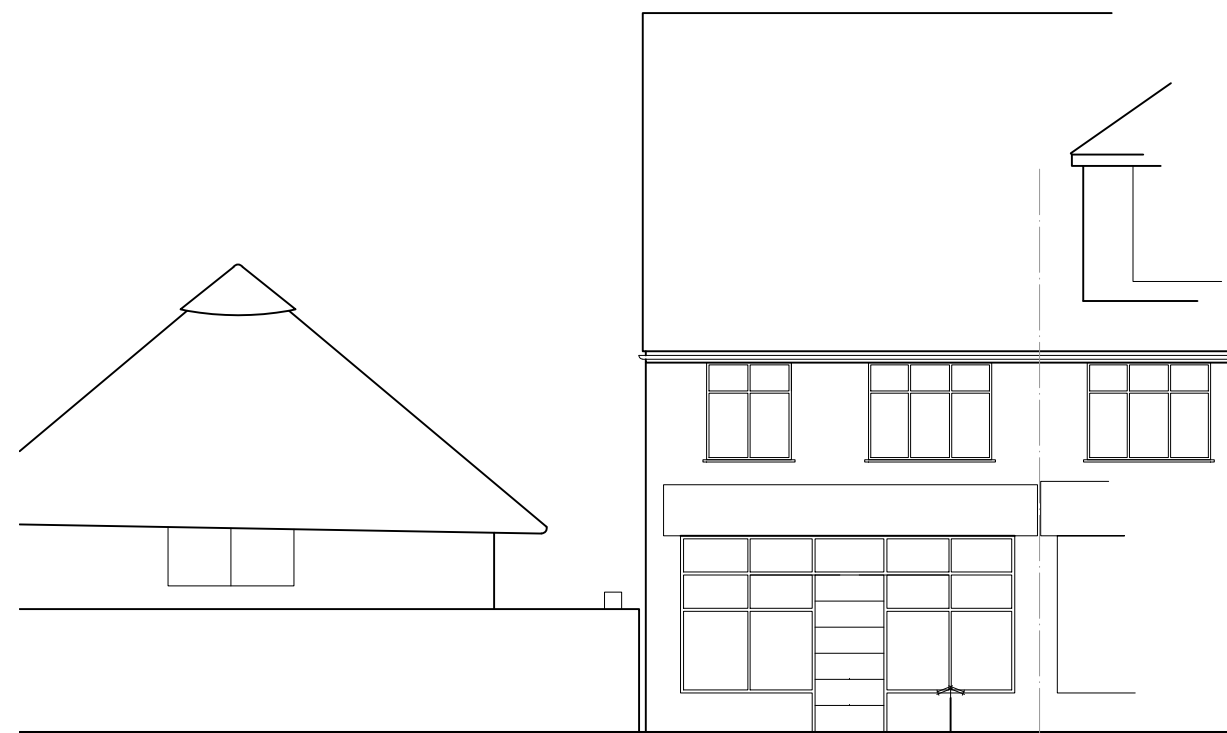

East elevation 1:100 View from Pagham Road.

New white colour coat aluminium windows/door component to suit existing opening. Top row with white steel faced insulated panels.



West elevation 1:100


New 2No sunpipes serving stair and bathroom.

Seal existing windows.

Existing delapidated extension removed.

New fibre cement cladded porch as entrance to first floor flat.

New rear door and side light.

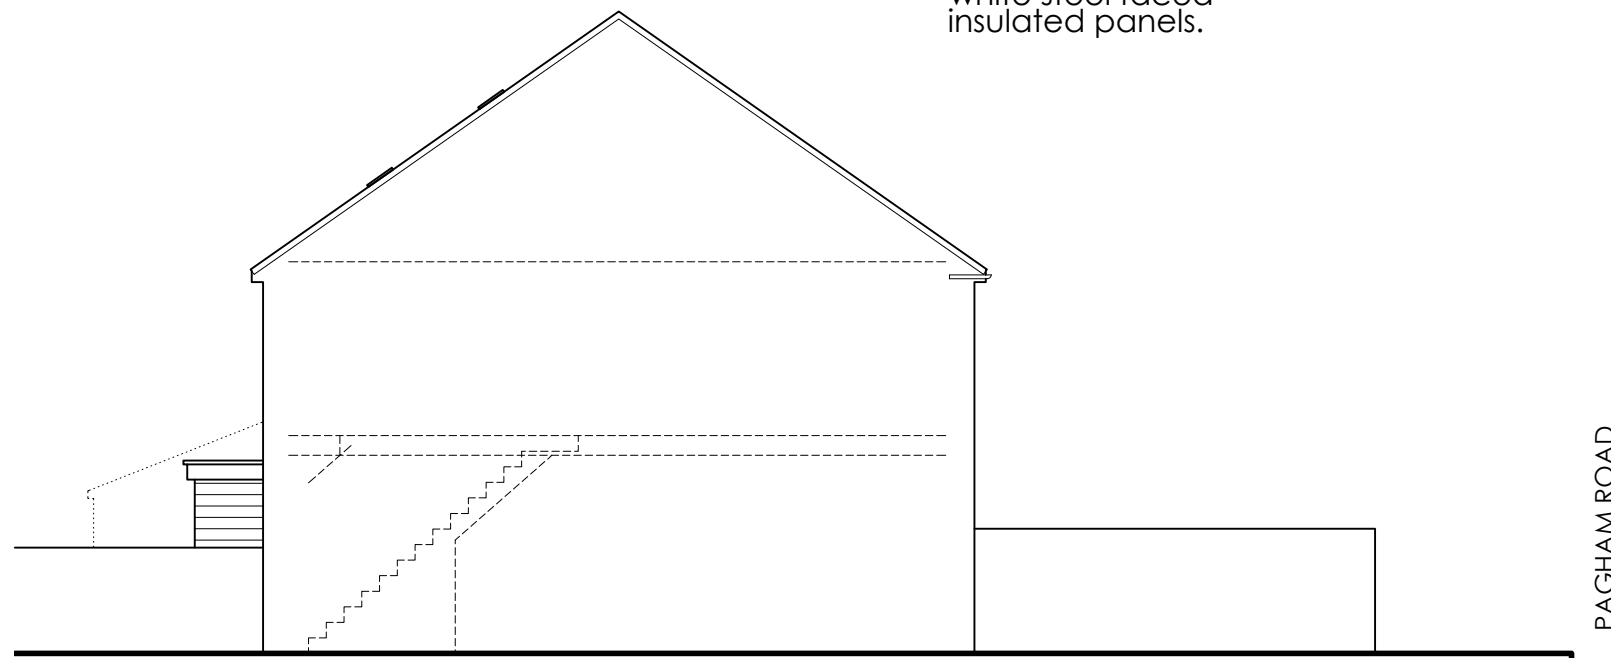


South elevation 1:100

PAGHAM ROAD

steve hunting ba(hons) arch.....dipl arch
architectural and graphic designer

8 Somerset gardens, Bognor Regis, West Sussex, PO21 2AA Tel: 01243 822796 email: steve.sharch@googlemail.com

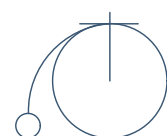

PROJECT: Proposed Change of use with alterations at: Crown Racing, 209 Pagham Road, Pagham PO21 3QD.
DRWG TITLE: PLANNING: As Proposed Elevations.

CLIENT: Mr & Mrs S. Markham

SCALE
1:100 @ A3

PROJECT No
P19-007

DRAWN BY
SH

DATE
FEB 19

REVISIONS
-

04