



East Elevation

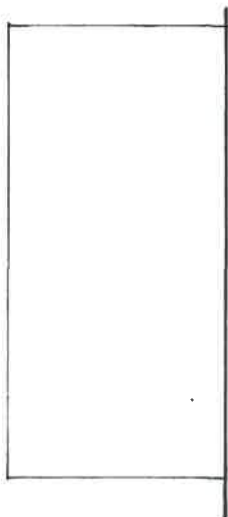


North Elevation

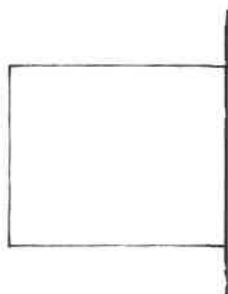

West Elevation



South Elevation

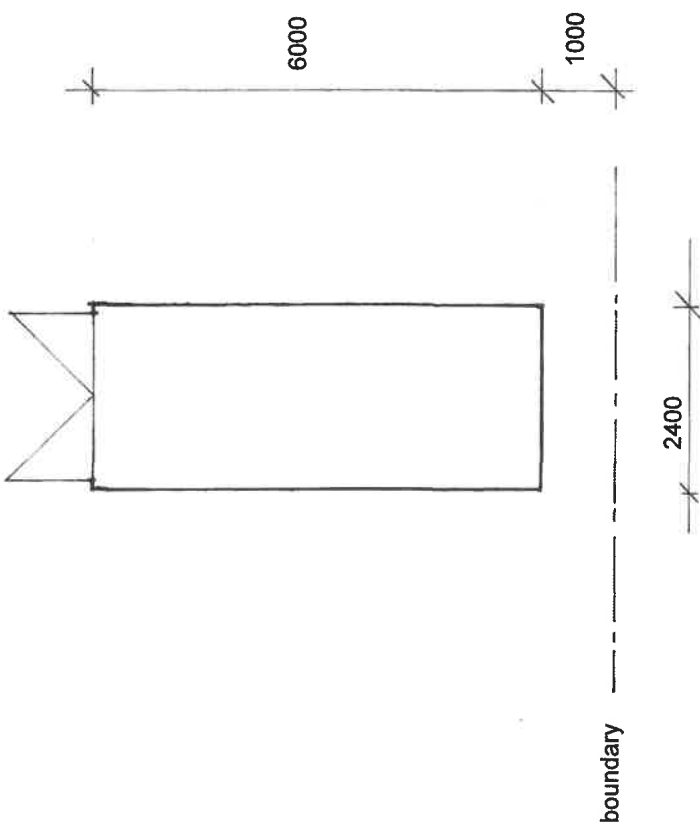

Plan

**Sussex Building
Surveyors Ltd**

01903 529583

adk@sussexbuildingsurveyors.com

Land at Windmill Barn,
Pagham Road,
Bognor Regis,
West Sussex.

Container

Proposed Plans & Elevations

Scale: 1:100

Paper: A4

Date: March 2020

Drg No.: SBS/423/08

Do not scale except for planning purposes.
All dimensions to be checked on site.