




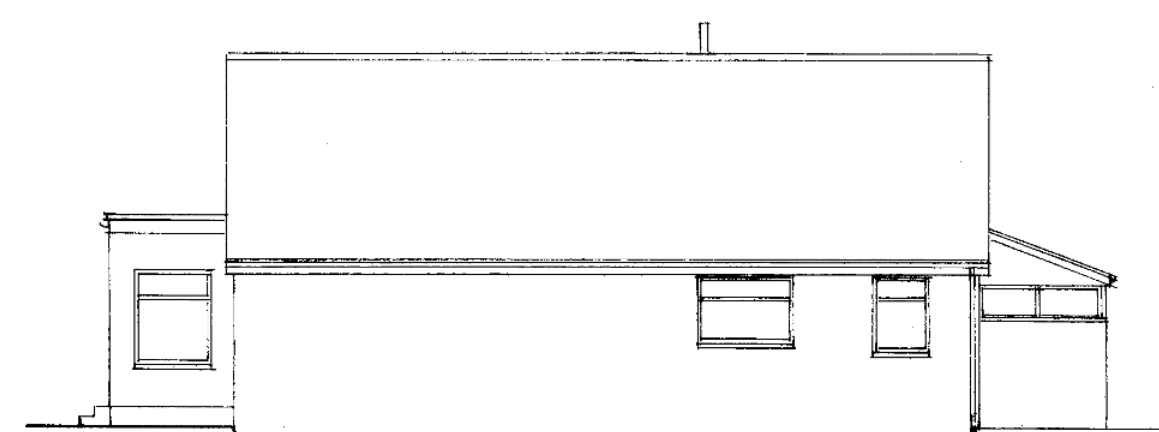


EXISTING SIDE ELEVATION

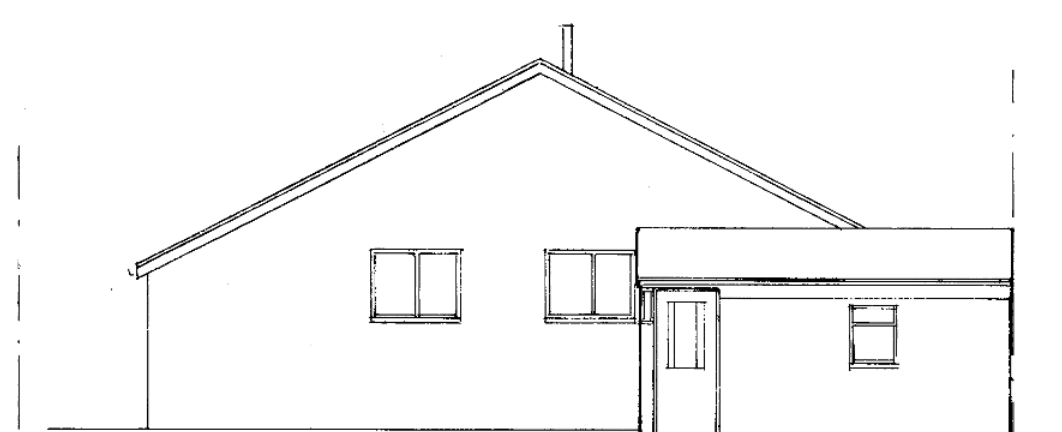


EXISTING FRONT ELEVATION

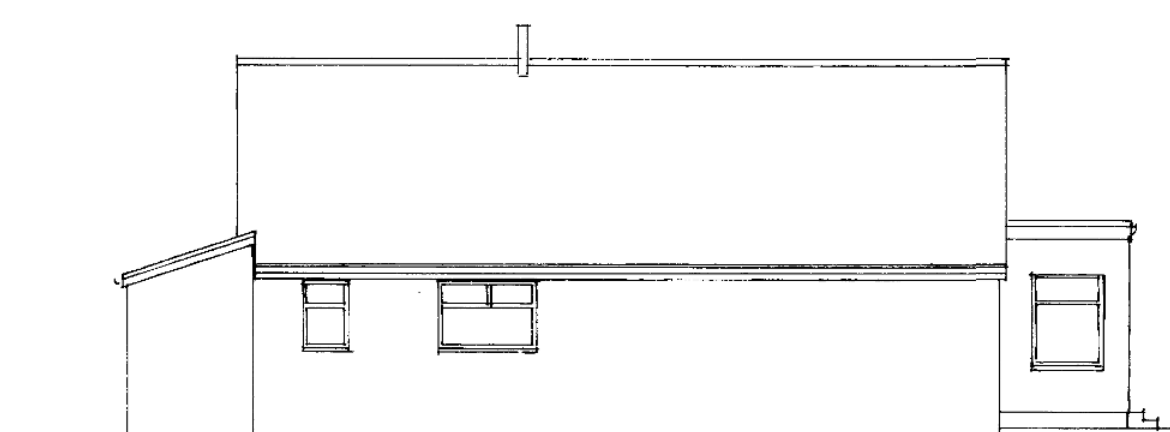


EXISTING SIDE ELEVATION

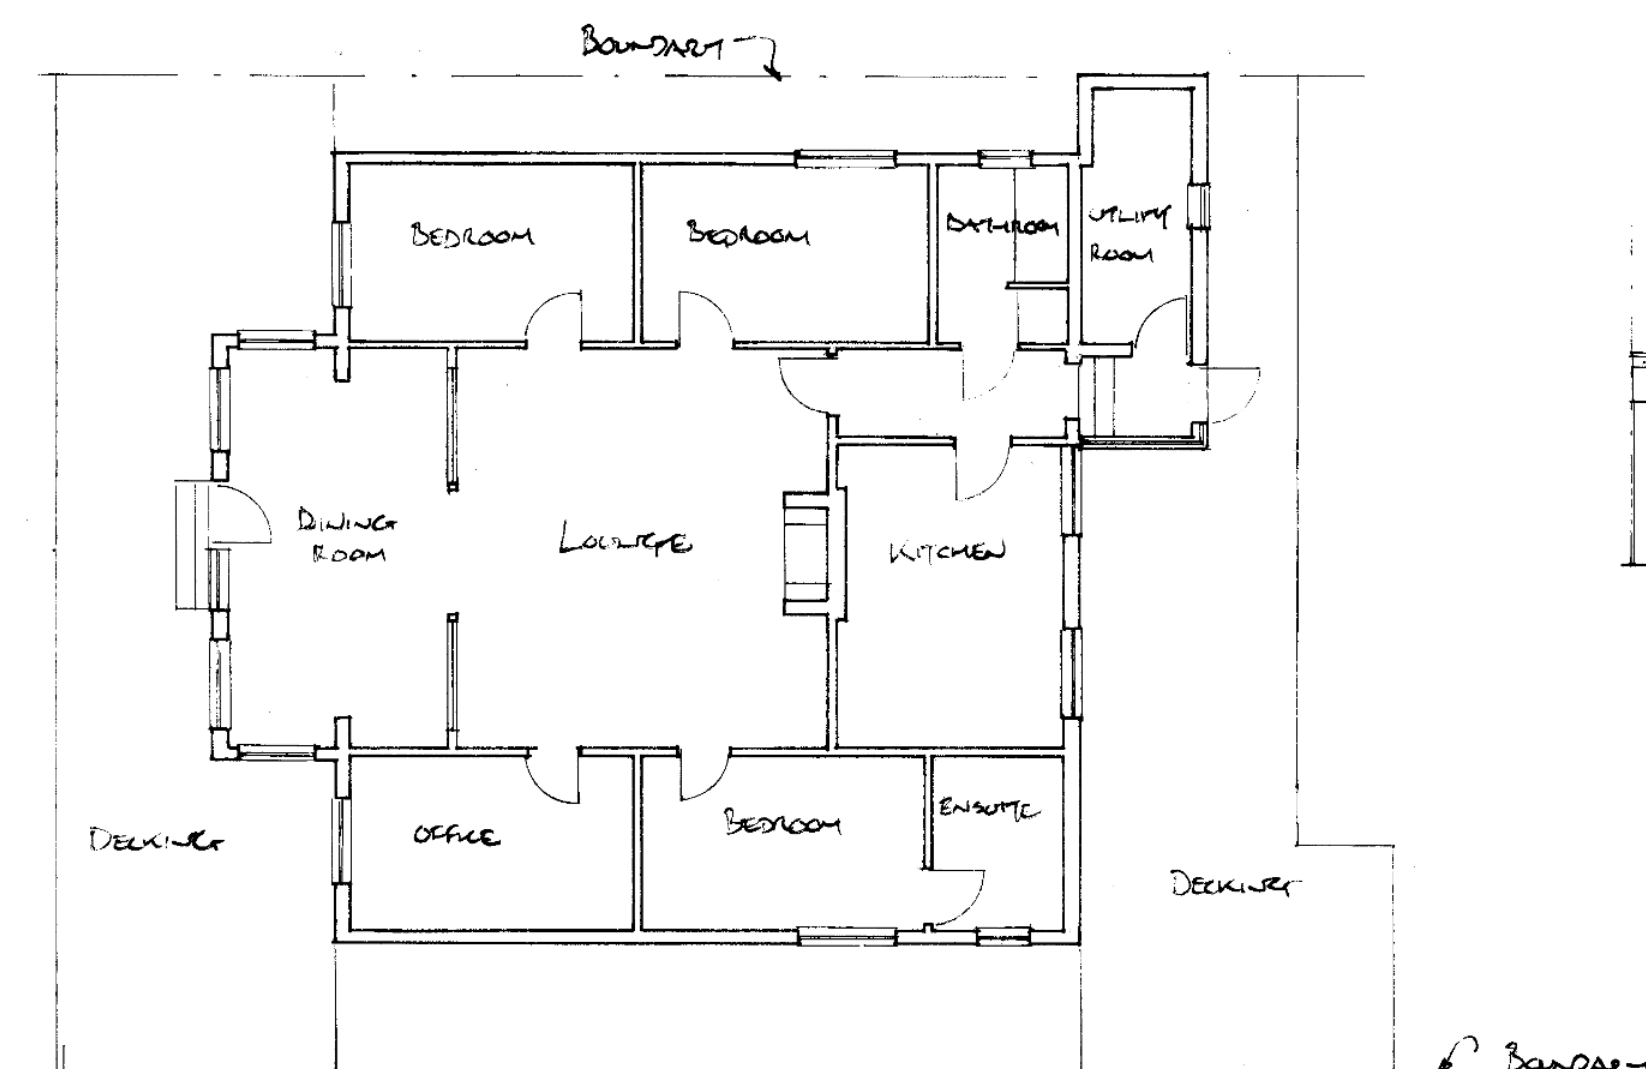


EXISTING FLOOR PLAN

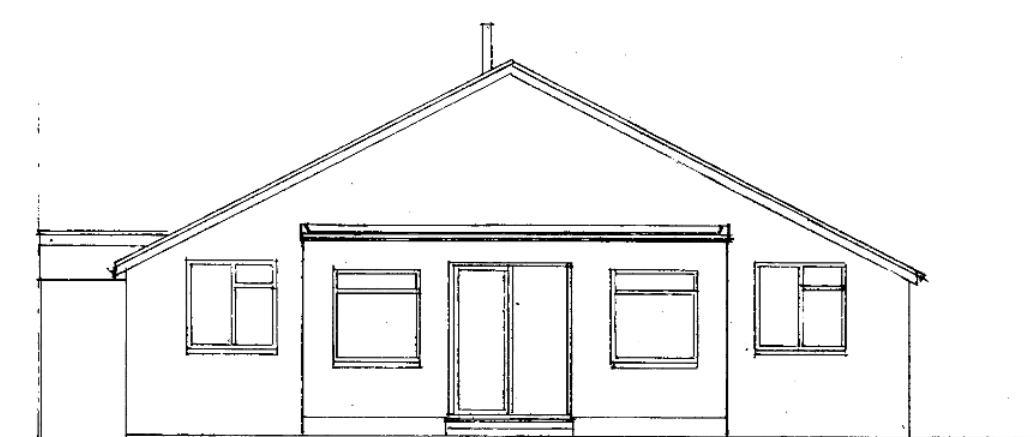


EXISTING REAR ELEVATION

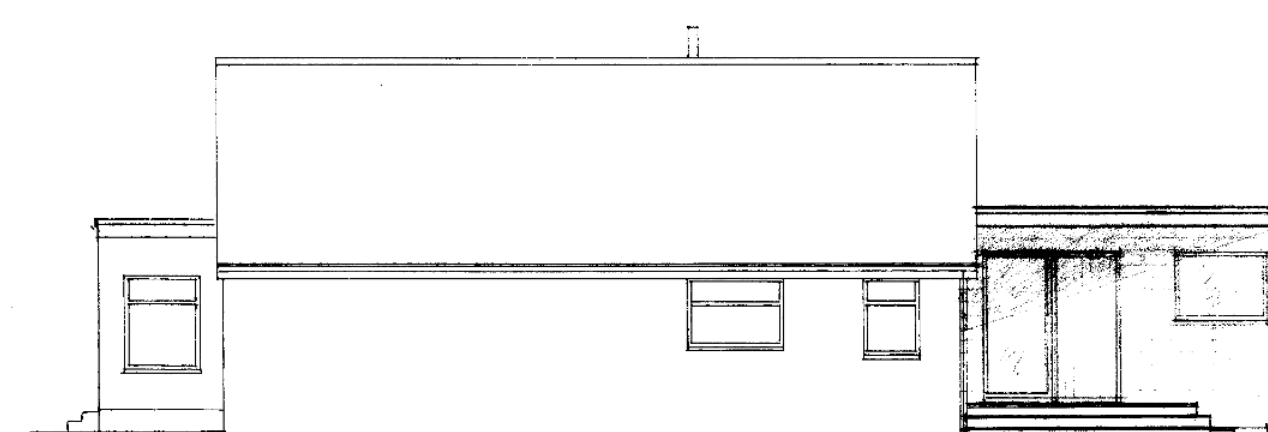


PROPOSED SIDE ELEVATION

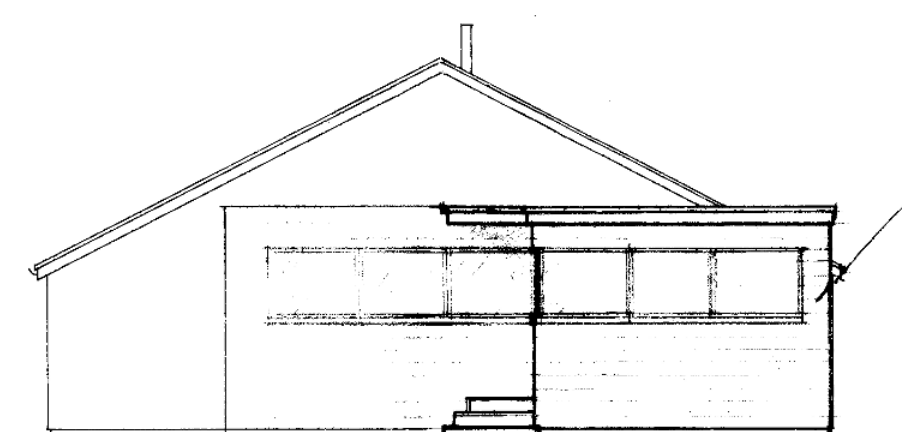


PROPOSED FRONT ELEVATION

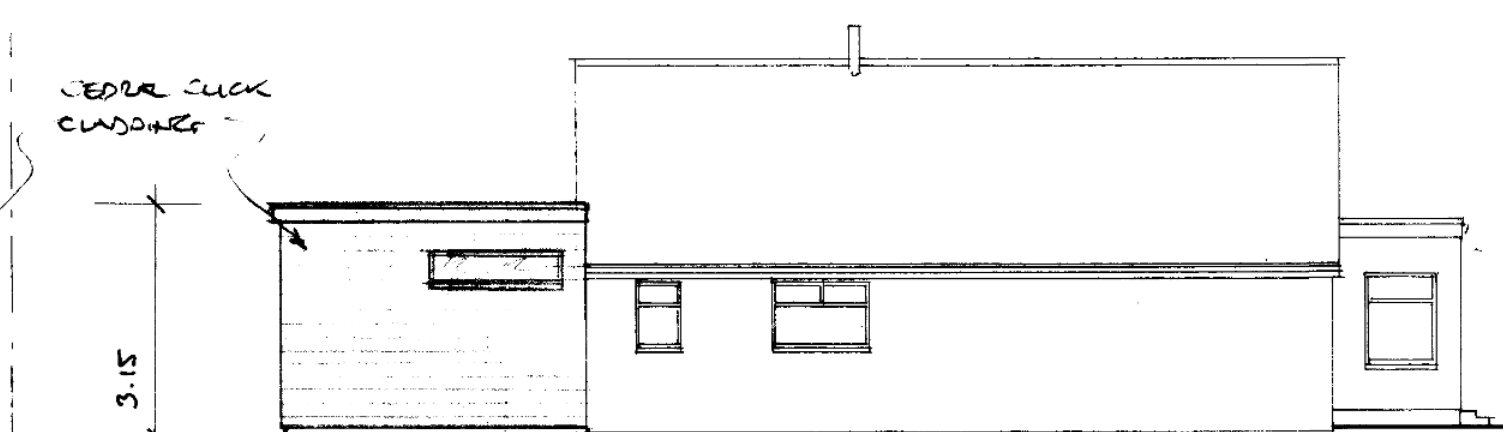

PROPOSED SIDE ELEVATION

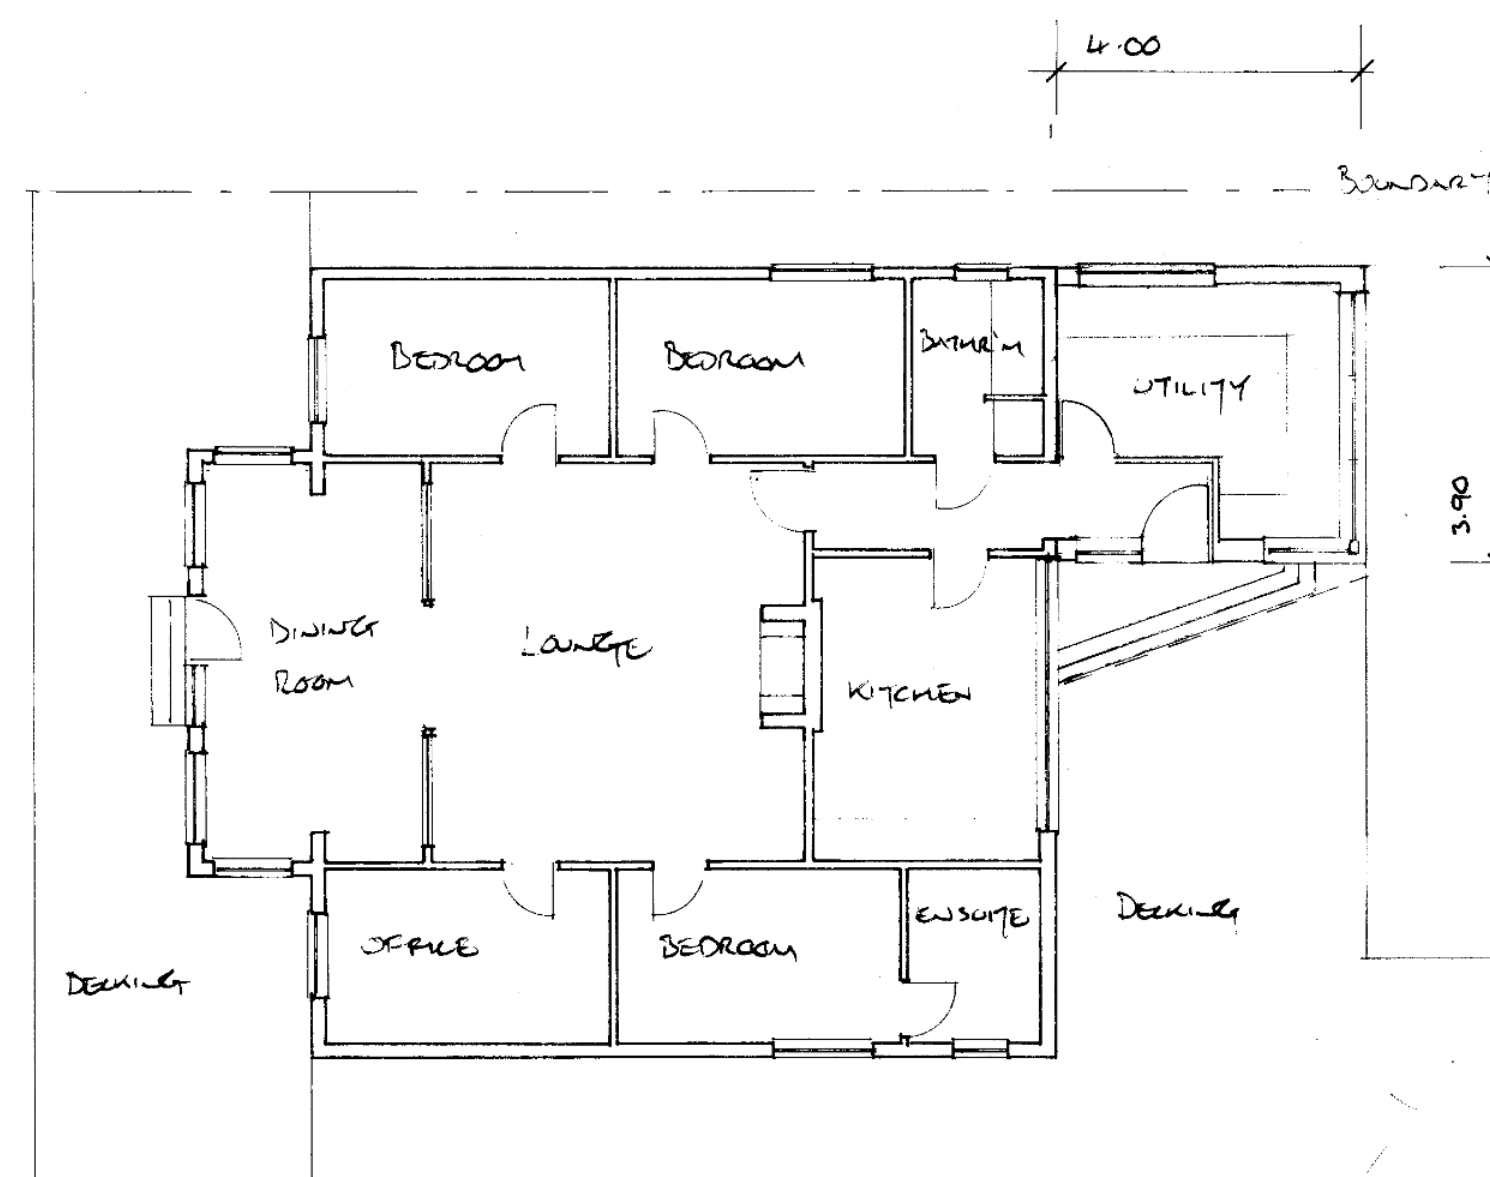


PROPOSED FLOOR PLAN

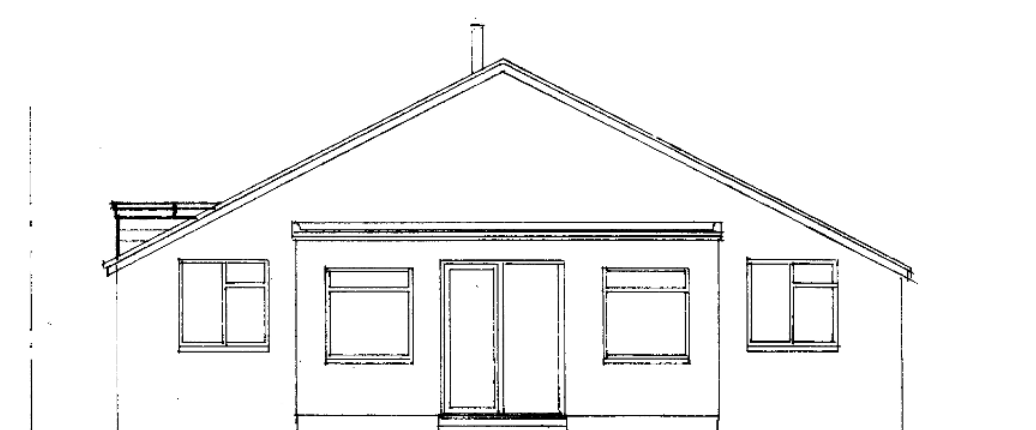


PROPOSED REAR ELEVATION

0 7.0m @ 1:100

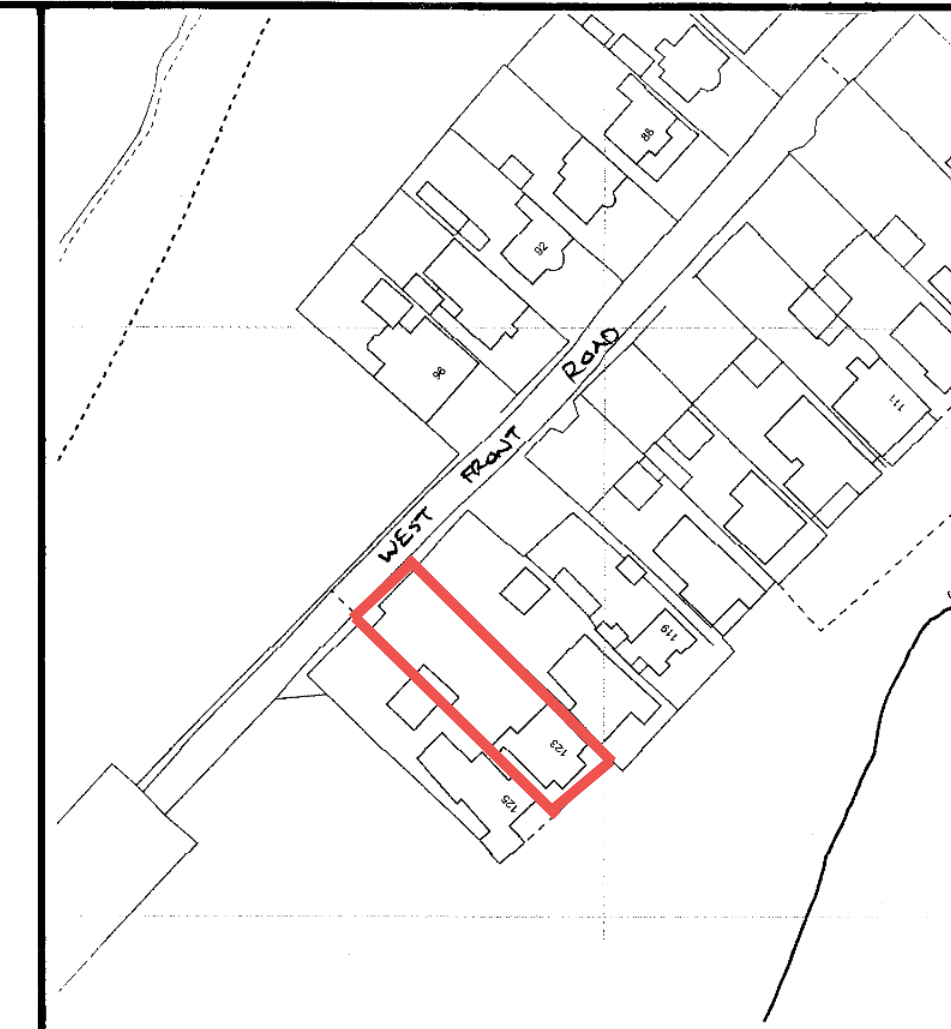

LOCATION 1:1250

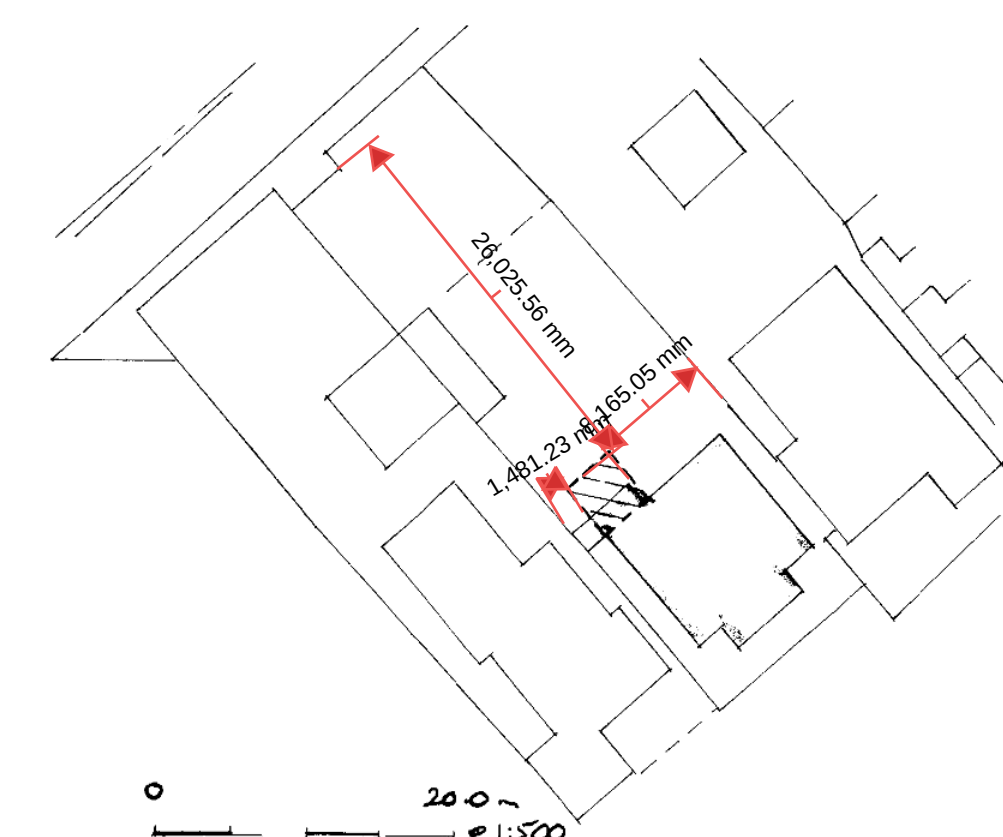

SITE 1:500

hawthorne designs

01342 832110

AMENDMENTS

DATE INT'L

JOB DESCRIPTION
SINGLE STOREY FRONT EXTENSION
INCORPORATING DEMOLITION OF
EXISTING LEAN-TO.

JOB ADDRESS

Mr. & Mrs. M.DOHERTY
123 WEST FRONT ROAD
PAGHAM
W. SUSSEX

P021 4TB

SCALES

1:1250 1:500 1:100

DRAWING NO

PL / 02 / 222