



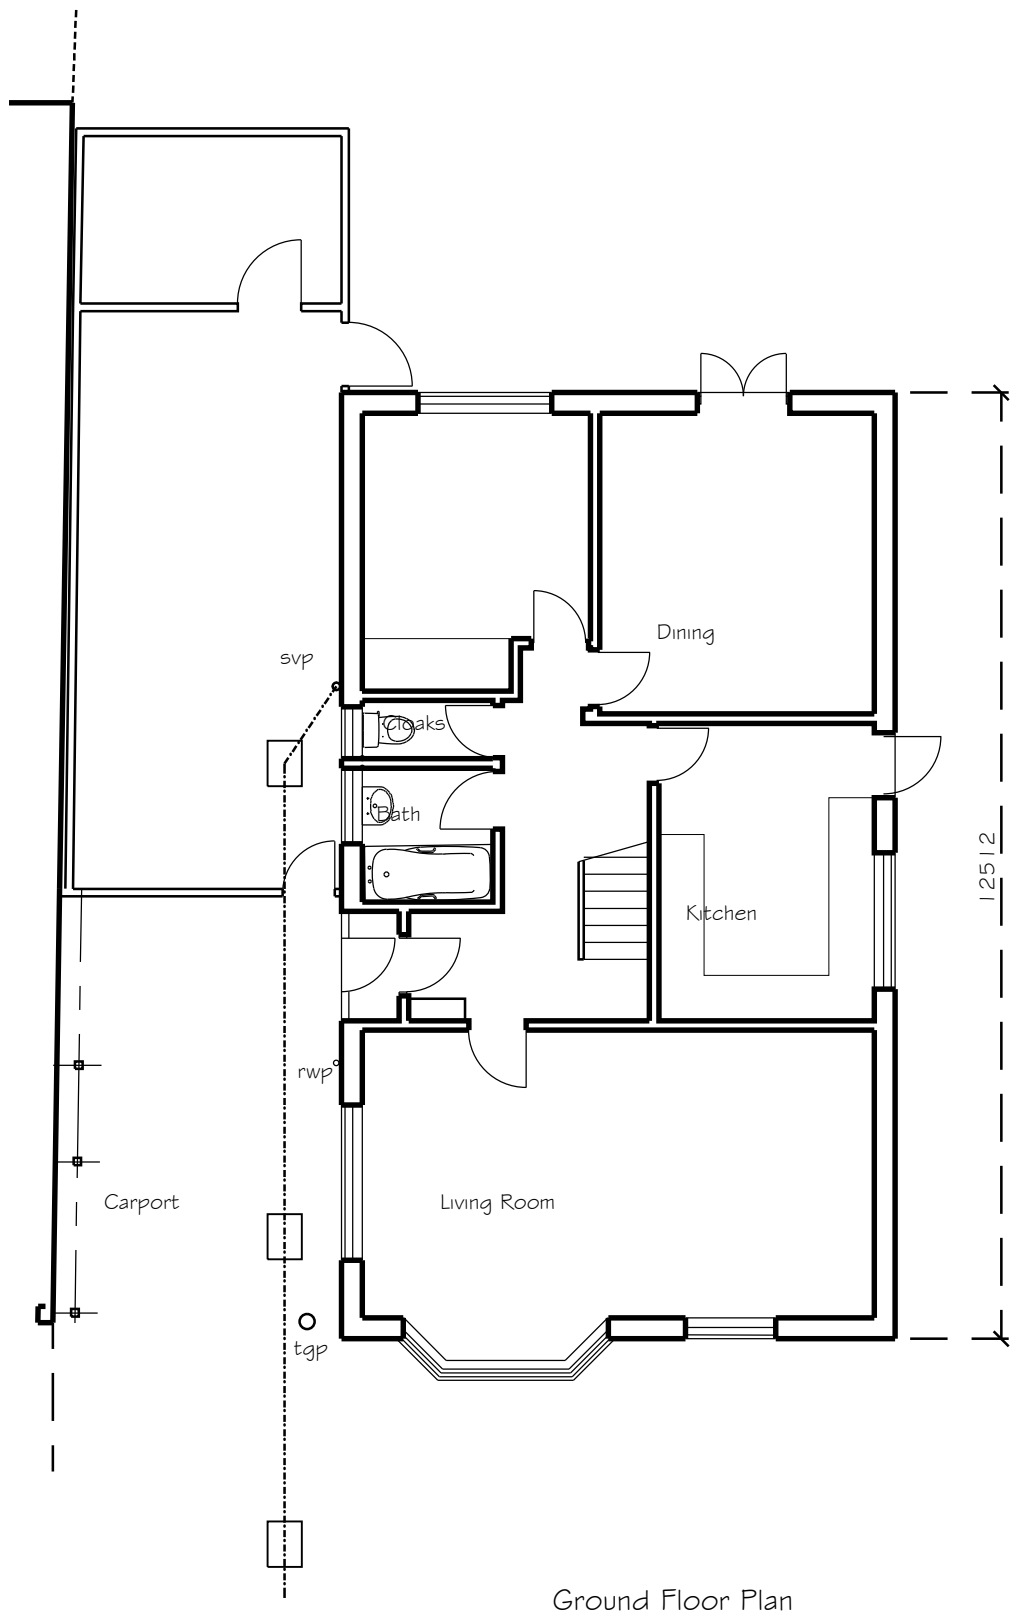

Ground Floor Plan

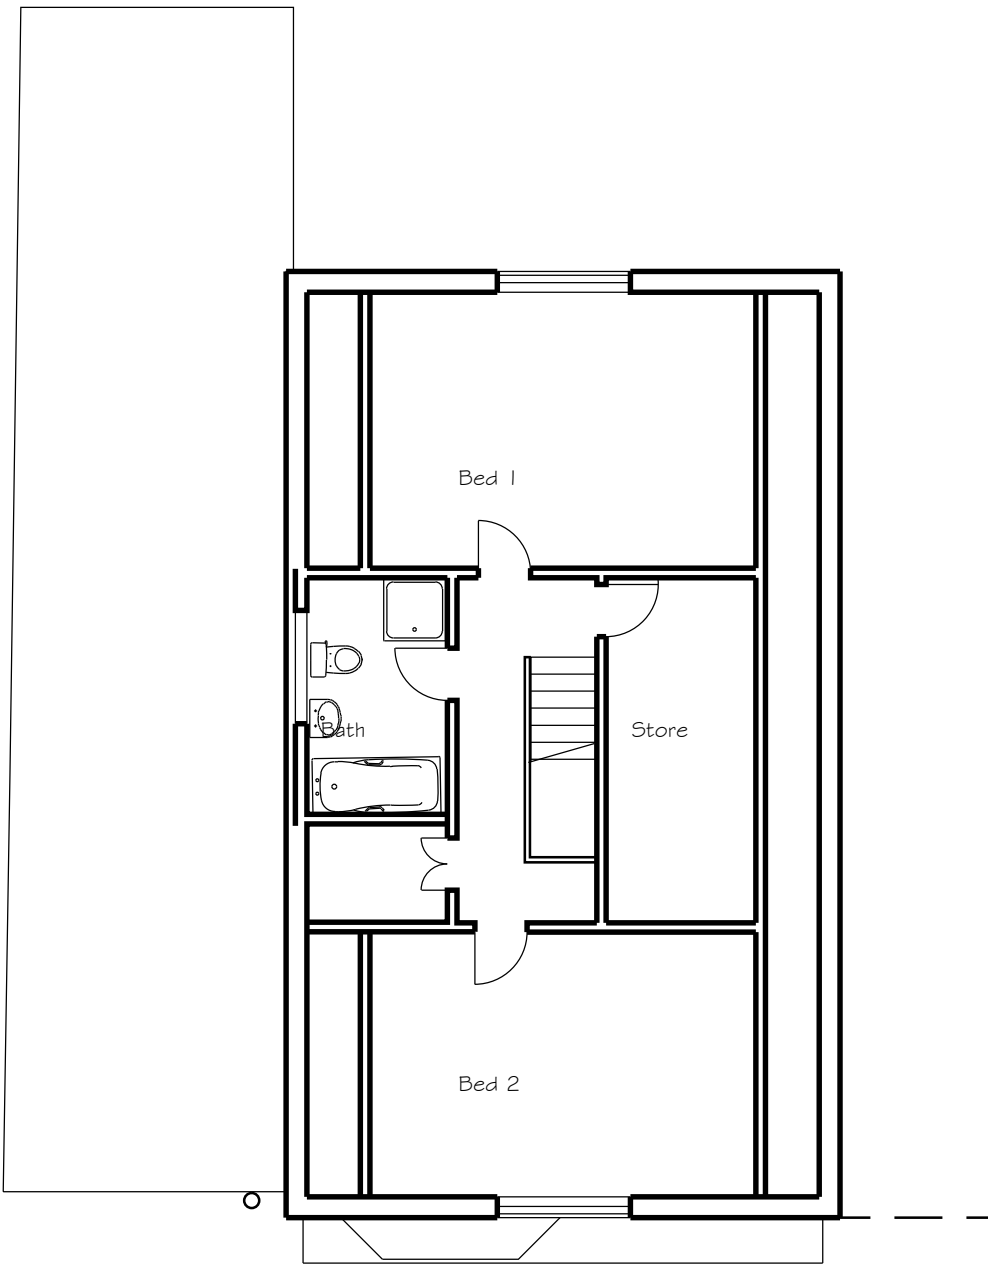

First Floor Plan

NOTES:

Dimensions to be checked on site before placing material orders or commencing work.
Any discrepancies shall be reported immediately.

Do not scale from these drawings except for planning purposes.
Use figured dimensions only.

Where applicable this drawing is to be read in conjunction with other consultants' drawings.

This drawing is the copyright of hda projects ltd.

Rev	Date	Amendment
-----	------	-----------

hda projects

St Johns House - St Johns Street
Chichester - West Sussex - PO19 1UU

Tel: 07881287017
e-mail: hdaprojects@talktalk.net

For
Mr+Mrs AP Doran

Project
16 Pagham Road
Pagham
PO21 4NP

Title
Plans as Existing

Date	Drawn	Scale	Checked
Feb 2020	wm	1:100 @ A3	
Job Number	Prefix	Drawing Number	Revision
2020 04	P	02	