


NOTES:

Dimensions to be checked on site before commencing work.
Any discrepancies shall be reported to the architect immediately.


Do not scale from these drawings except for planning purposes.
Use figured dimensions only.

Where applicable this drawing is to be read in conjunction with other consultants drawings.

This drawing is the copyright of hda projects ltd.

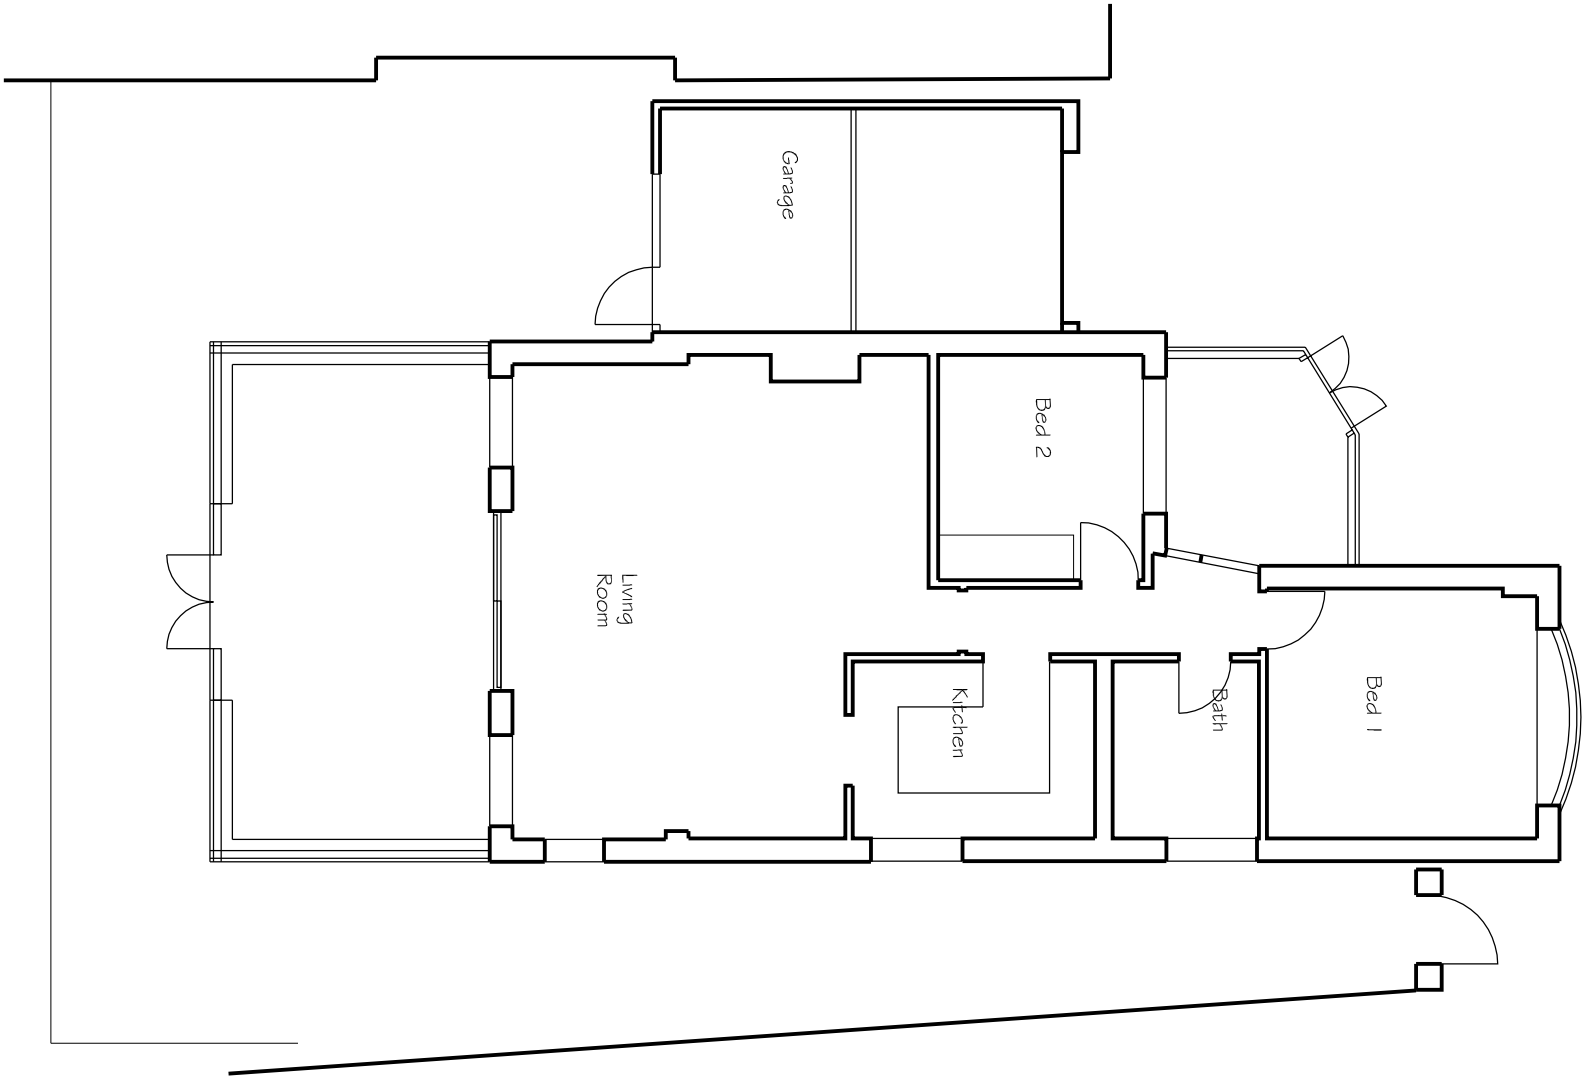

Floor Plan

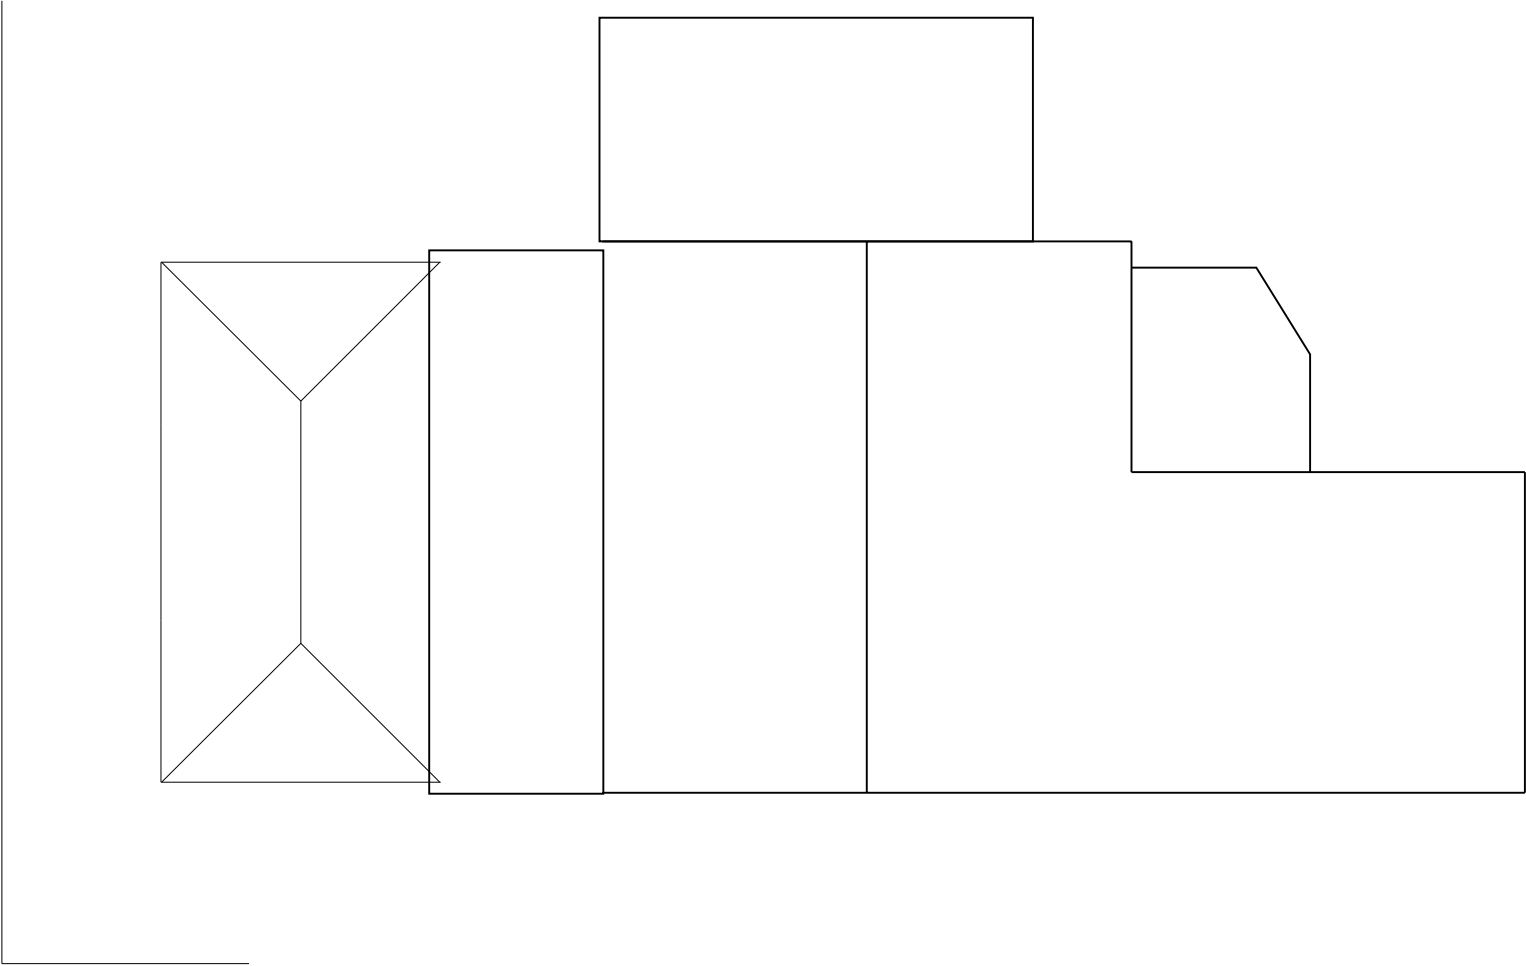

Roof Plan

Rev	Date	Amendment
-----	------	-----------

hda projects

6 The Old Four Mill, Queen Street, Emsworth,
Hampshire PO10 3BN
Tel: +44 (0) 1243 373955 Mob: 07861287017
e-mail: hda@hda.co.uk

For

Mr +Mrs K Lawne

Project

92 Harbour View Road
Pagham
PO21 4RH

Title

Plans as Existing

Date	Drawn	Scale	Checked
March 2012	wjm	1 : 100 @A3	
Job Number	Prefix	Drawing Number	Revision
1214	P	02	