


NOTES:

Dimensions to be checked on site before commencing work.
Any discrepancies shall be reported to the architect immediately.


Do not scale from these drawings except for planning purposes.
Use figured dimensions only.

Where applicable this drawing is to be read in conjunction with other consultants drawings.


This drawing is the copyright of hda projects ltd.

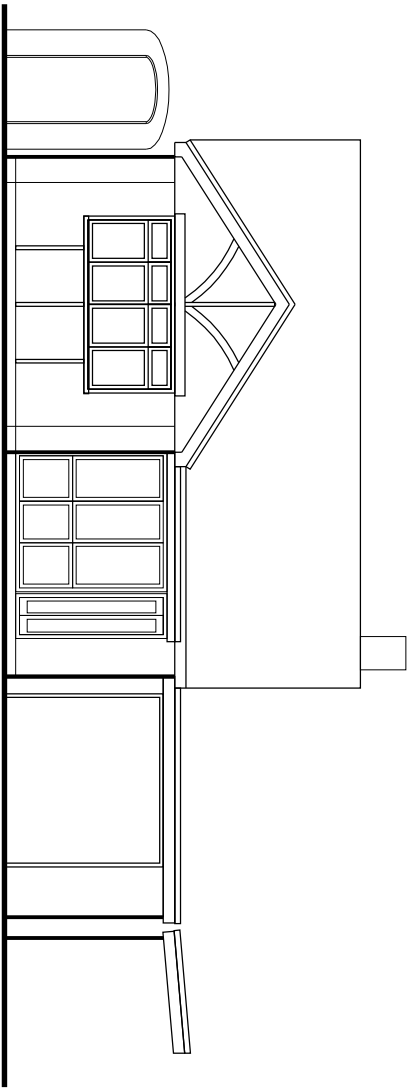


East Elevation

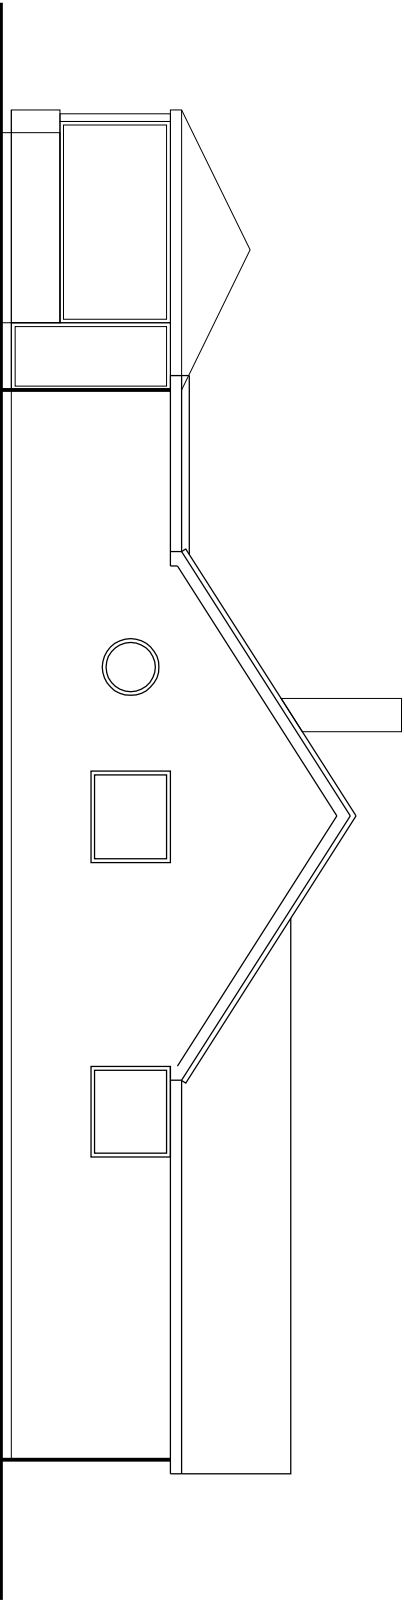

South Elevation

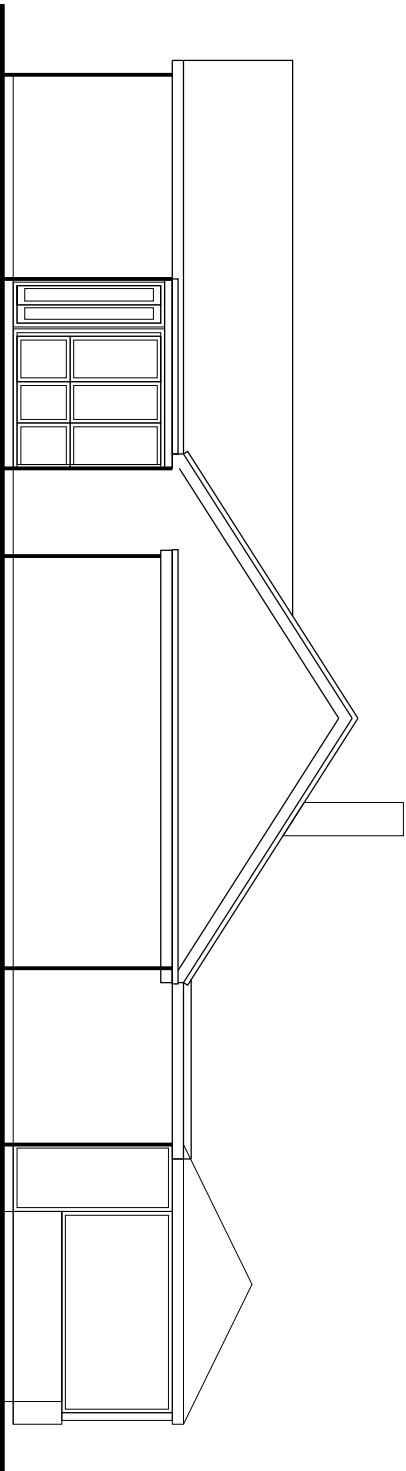

North Elevation

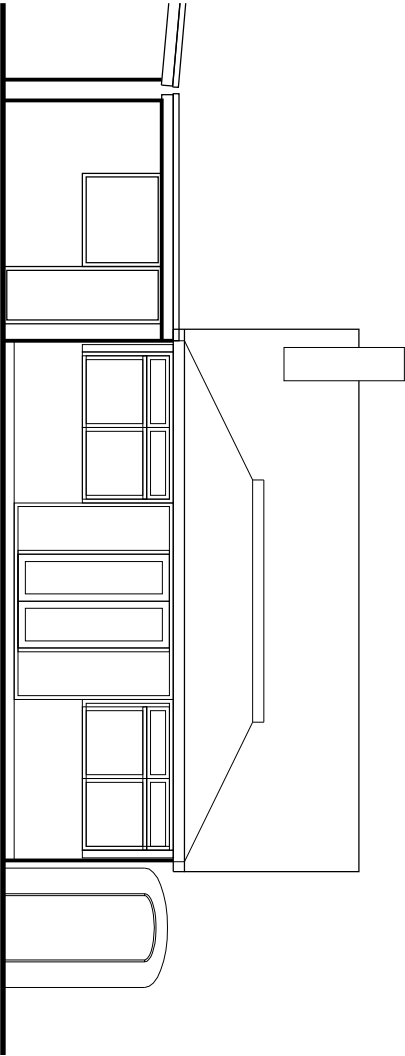

West Elevation

6 The Old Four Mill - Queens Road - Epsworth -
Thameside - PO21 4RH
Tel: +44 (0) 1243 373955 Mob: 07867978618
e-mail: hda@hda.co.uk

hda projects

Rev | Date | Amendment

For
Mr +Mrs K Lawrie

Project
92 Harbour View Road
Pagham
PO21 4RH

Title
Elevations as Existing

Date	Drawn	Scale	Checked
March 2012	wjm	1 : 100 @A3	
Job Number	Prefix	Drawing Number	Revision
1214	P	03	