


NOTES:

Dimensions to be checked on site before commencing work.
Any discrepancies shall be reported to the architect immediately.


Do not scale from these drawings except for planning purposes.
Use figured dimensions only.

Where applicable this drawing is to be read in conjunction with other consultants drawings.

This drawing is the copyright of hda projects ltd.

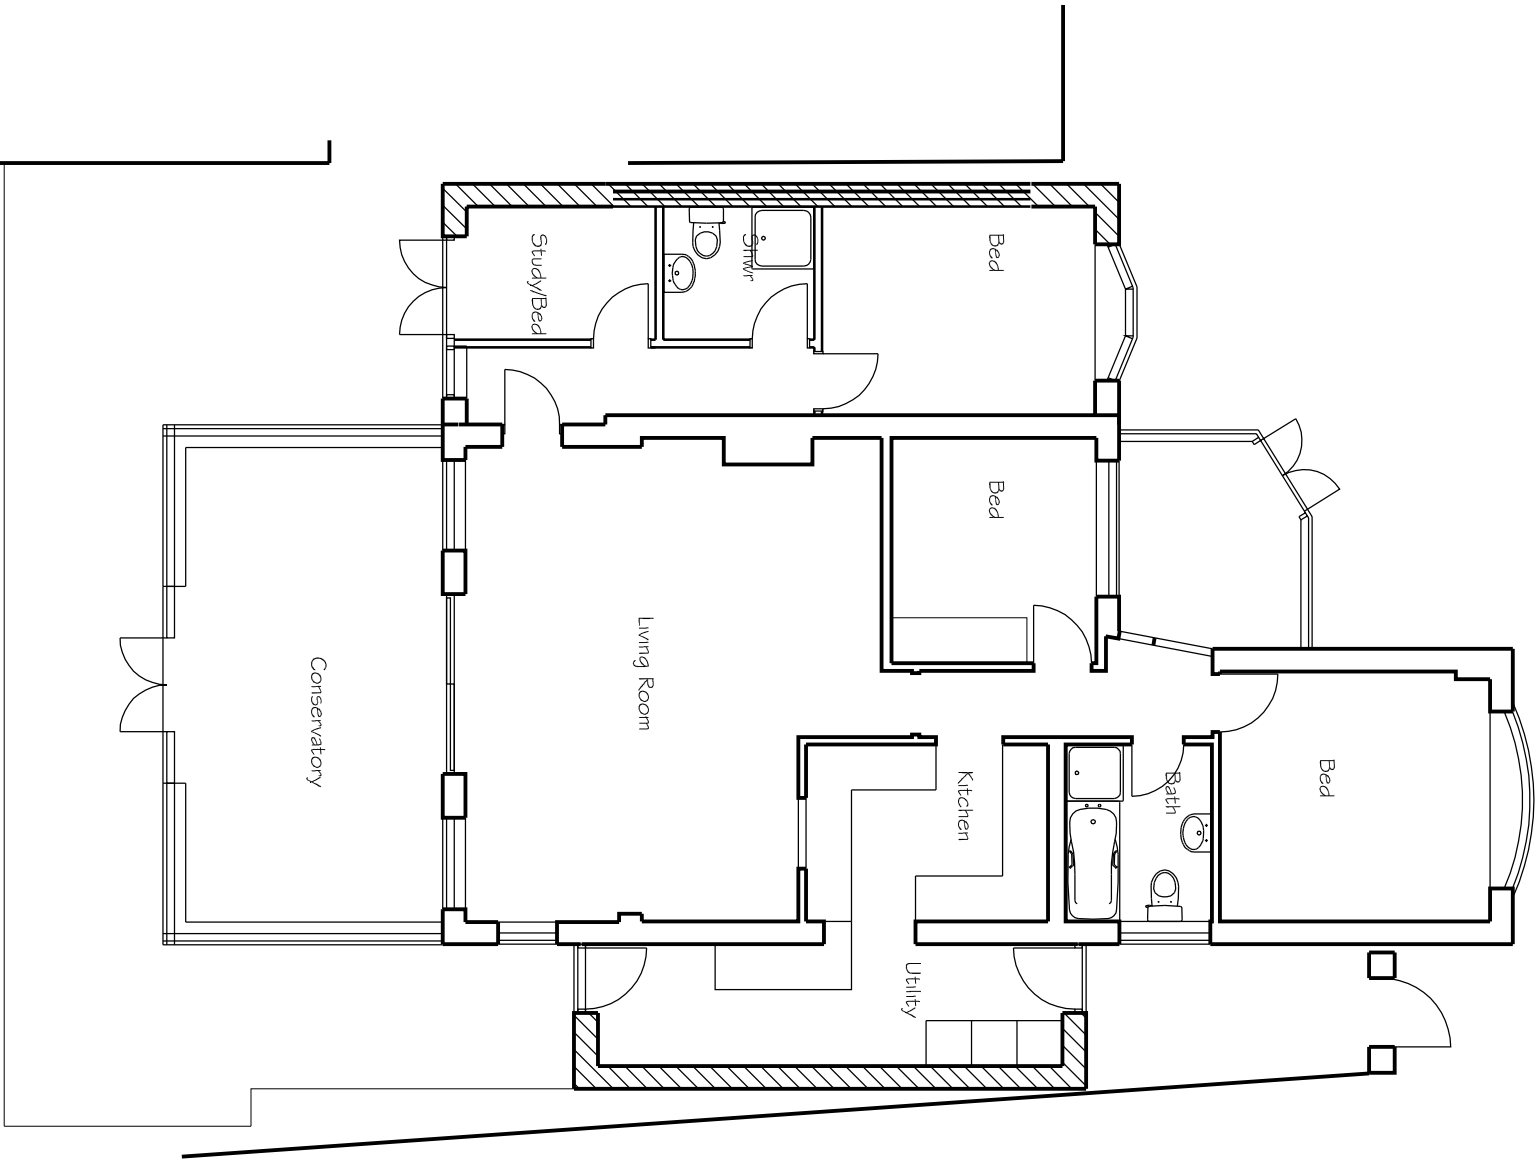

Floor Plan

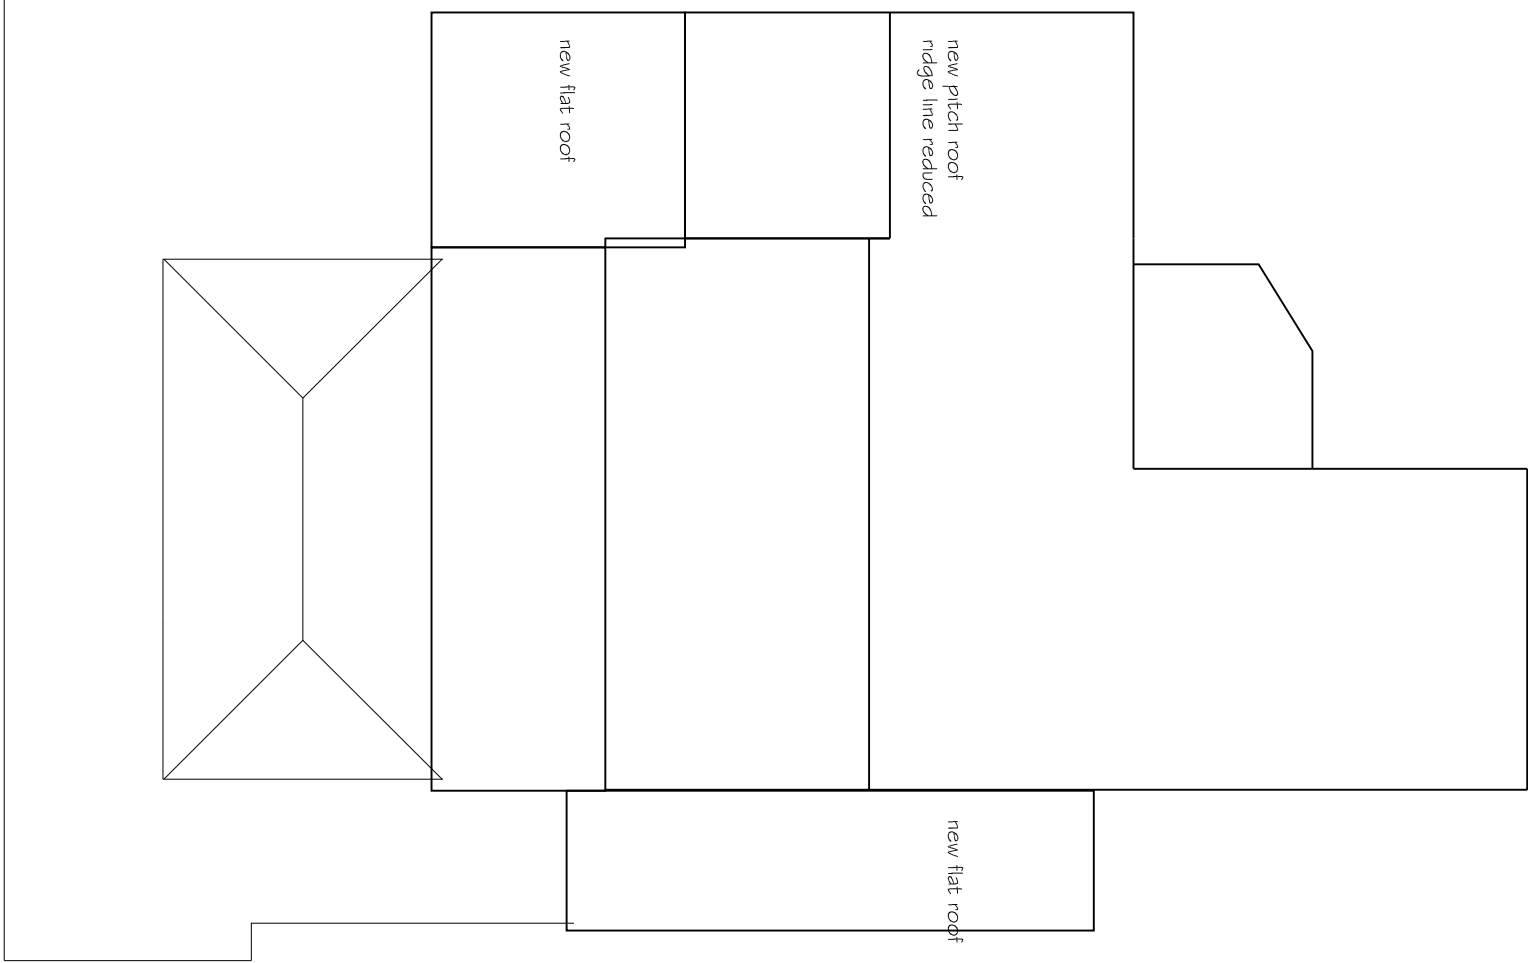

Roof Plan

Rev	Date	Amendment
-----	------	-----------

hda projects

6 The Old Four Mill, Queen Street, Emsworth,
Hampshire PO9 3BN
Tel: +44 (0) 1243 373955 Mob: 0786797618
e-mail: hda@hda.co.uk

For
Mr +Mrs K Lawne

Project
**92 Harbour View Road
Pagham
PO21 4RH**

Title
Plans as Proposed

Date	Drawn	Scale	Checked
April 2012	wfm	1 : 100 @A3	
Job Number	Prefix	Drawing Number	Revision
1214	P	04	