


NOTES:

Dimensions to be checked on site before commencing work.
Any discrepancies shall be reported to the architect immediately.


Do not scale from these drawings except for planning purposes.
Use figured dimensions only.

Where applicable this drawing is to be read in conjunction with other consultants drawings.


This drawing is the copyright of hda projects ltd.

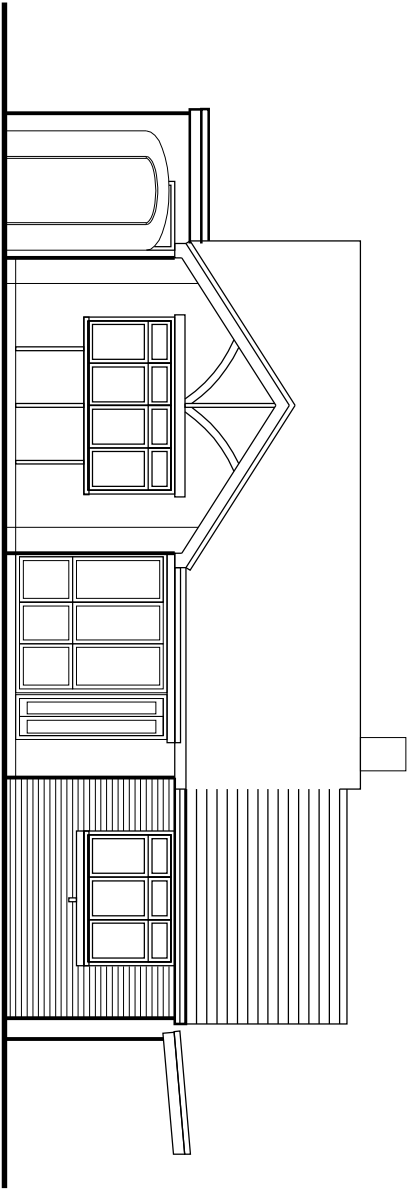


East Elevation

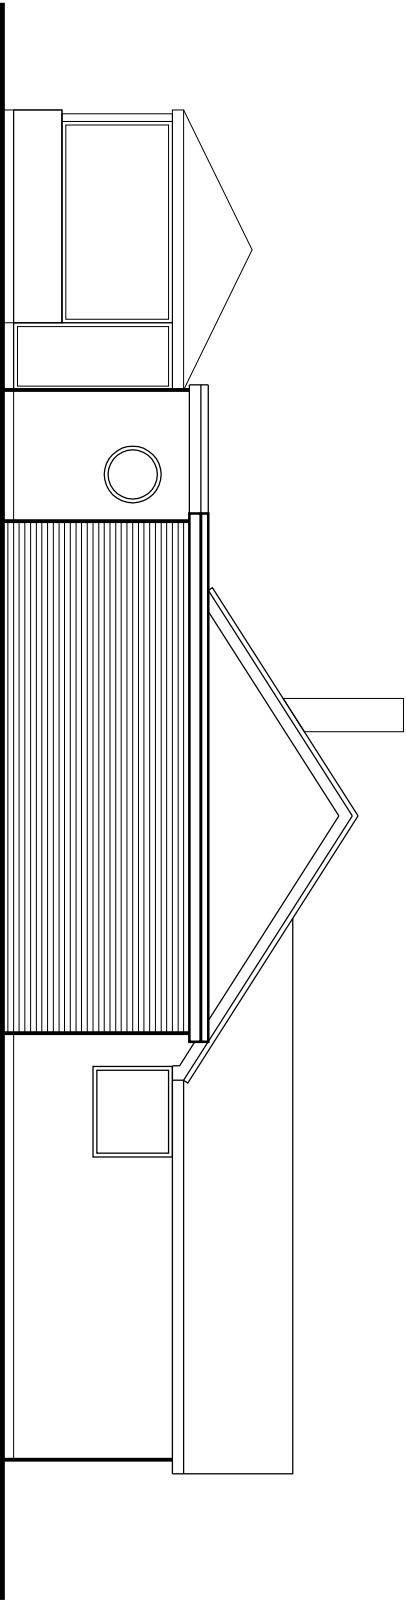

South Elevation

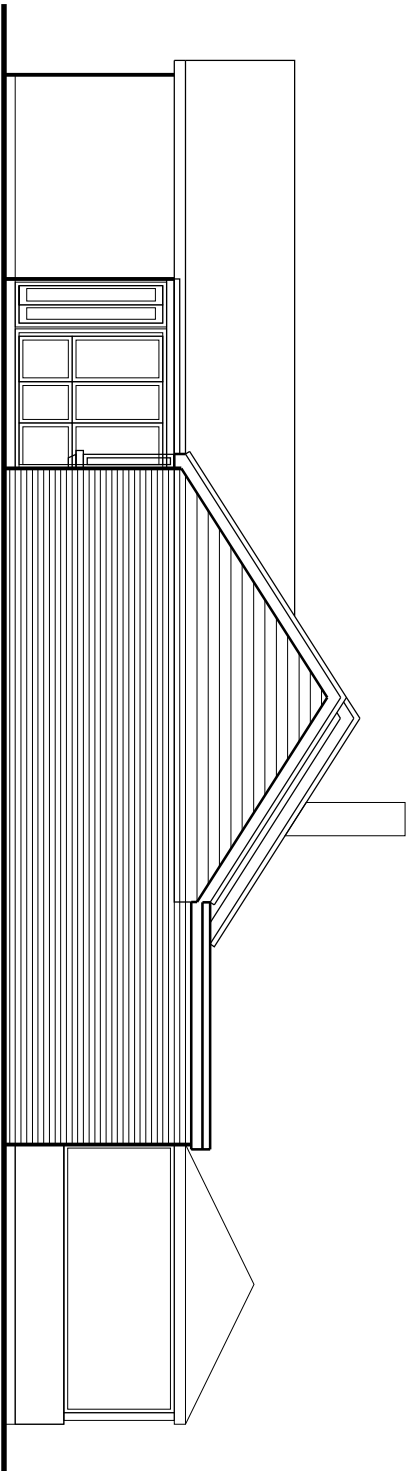

North Elevation

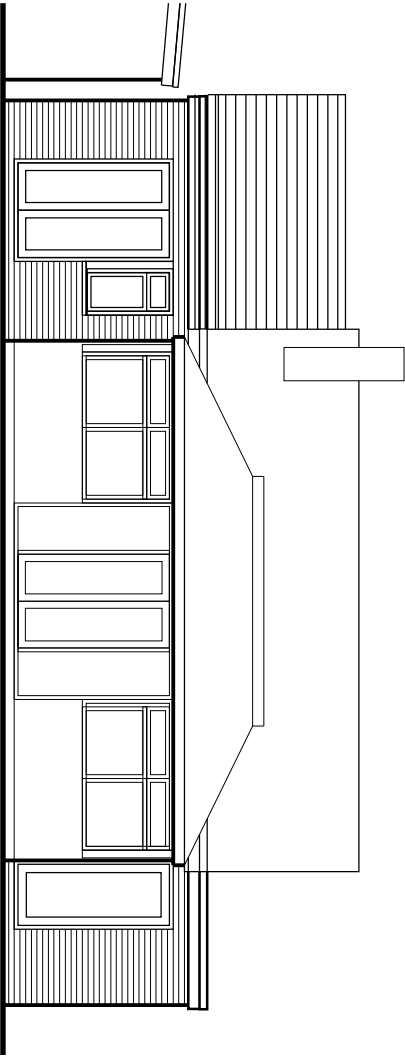

West Elevation

materials:

roof tiles to match existing
vertical cladding/ tile hanging to gable
facing brickwork to match existing
White plastics barge boards, windows
and doors to match existing

hda projects

6 The Old Four Mill, Queen Street, Emsworth,
Hampshire PO9 3JH
Tel: +44 (0) 1243 373955 Mob: 0786797618
e-mail: hda@hda.co.uk

For
Mr +Mrs K Lawne

Project
92 Harbour View Road
Pagham
PO21 4RH

Title
Elevations as Proposed

Date	Drawn	Scale	Checked
April 2012	wjm	1 : 100 @A3	
Job Number	Prefix	Drawing Number	Revision
1214	P	05	