


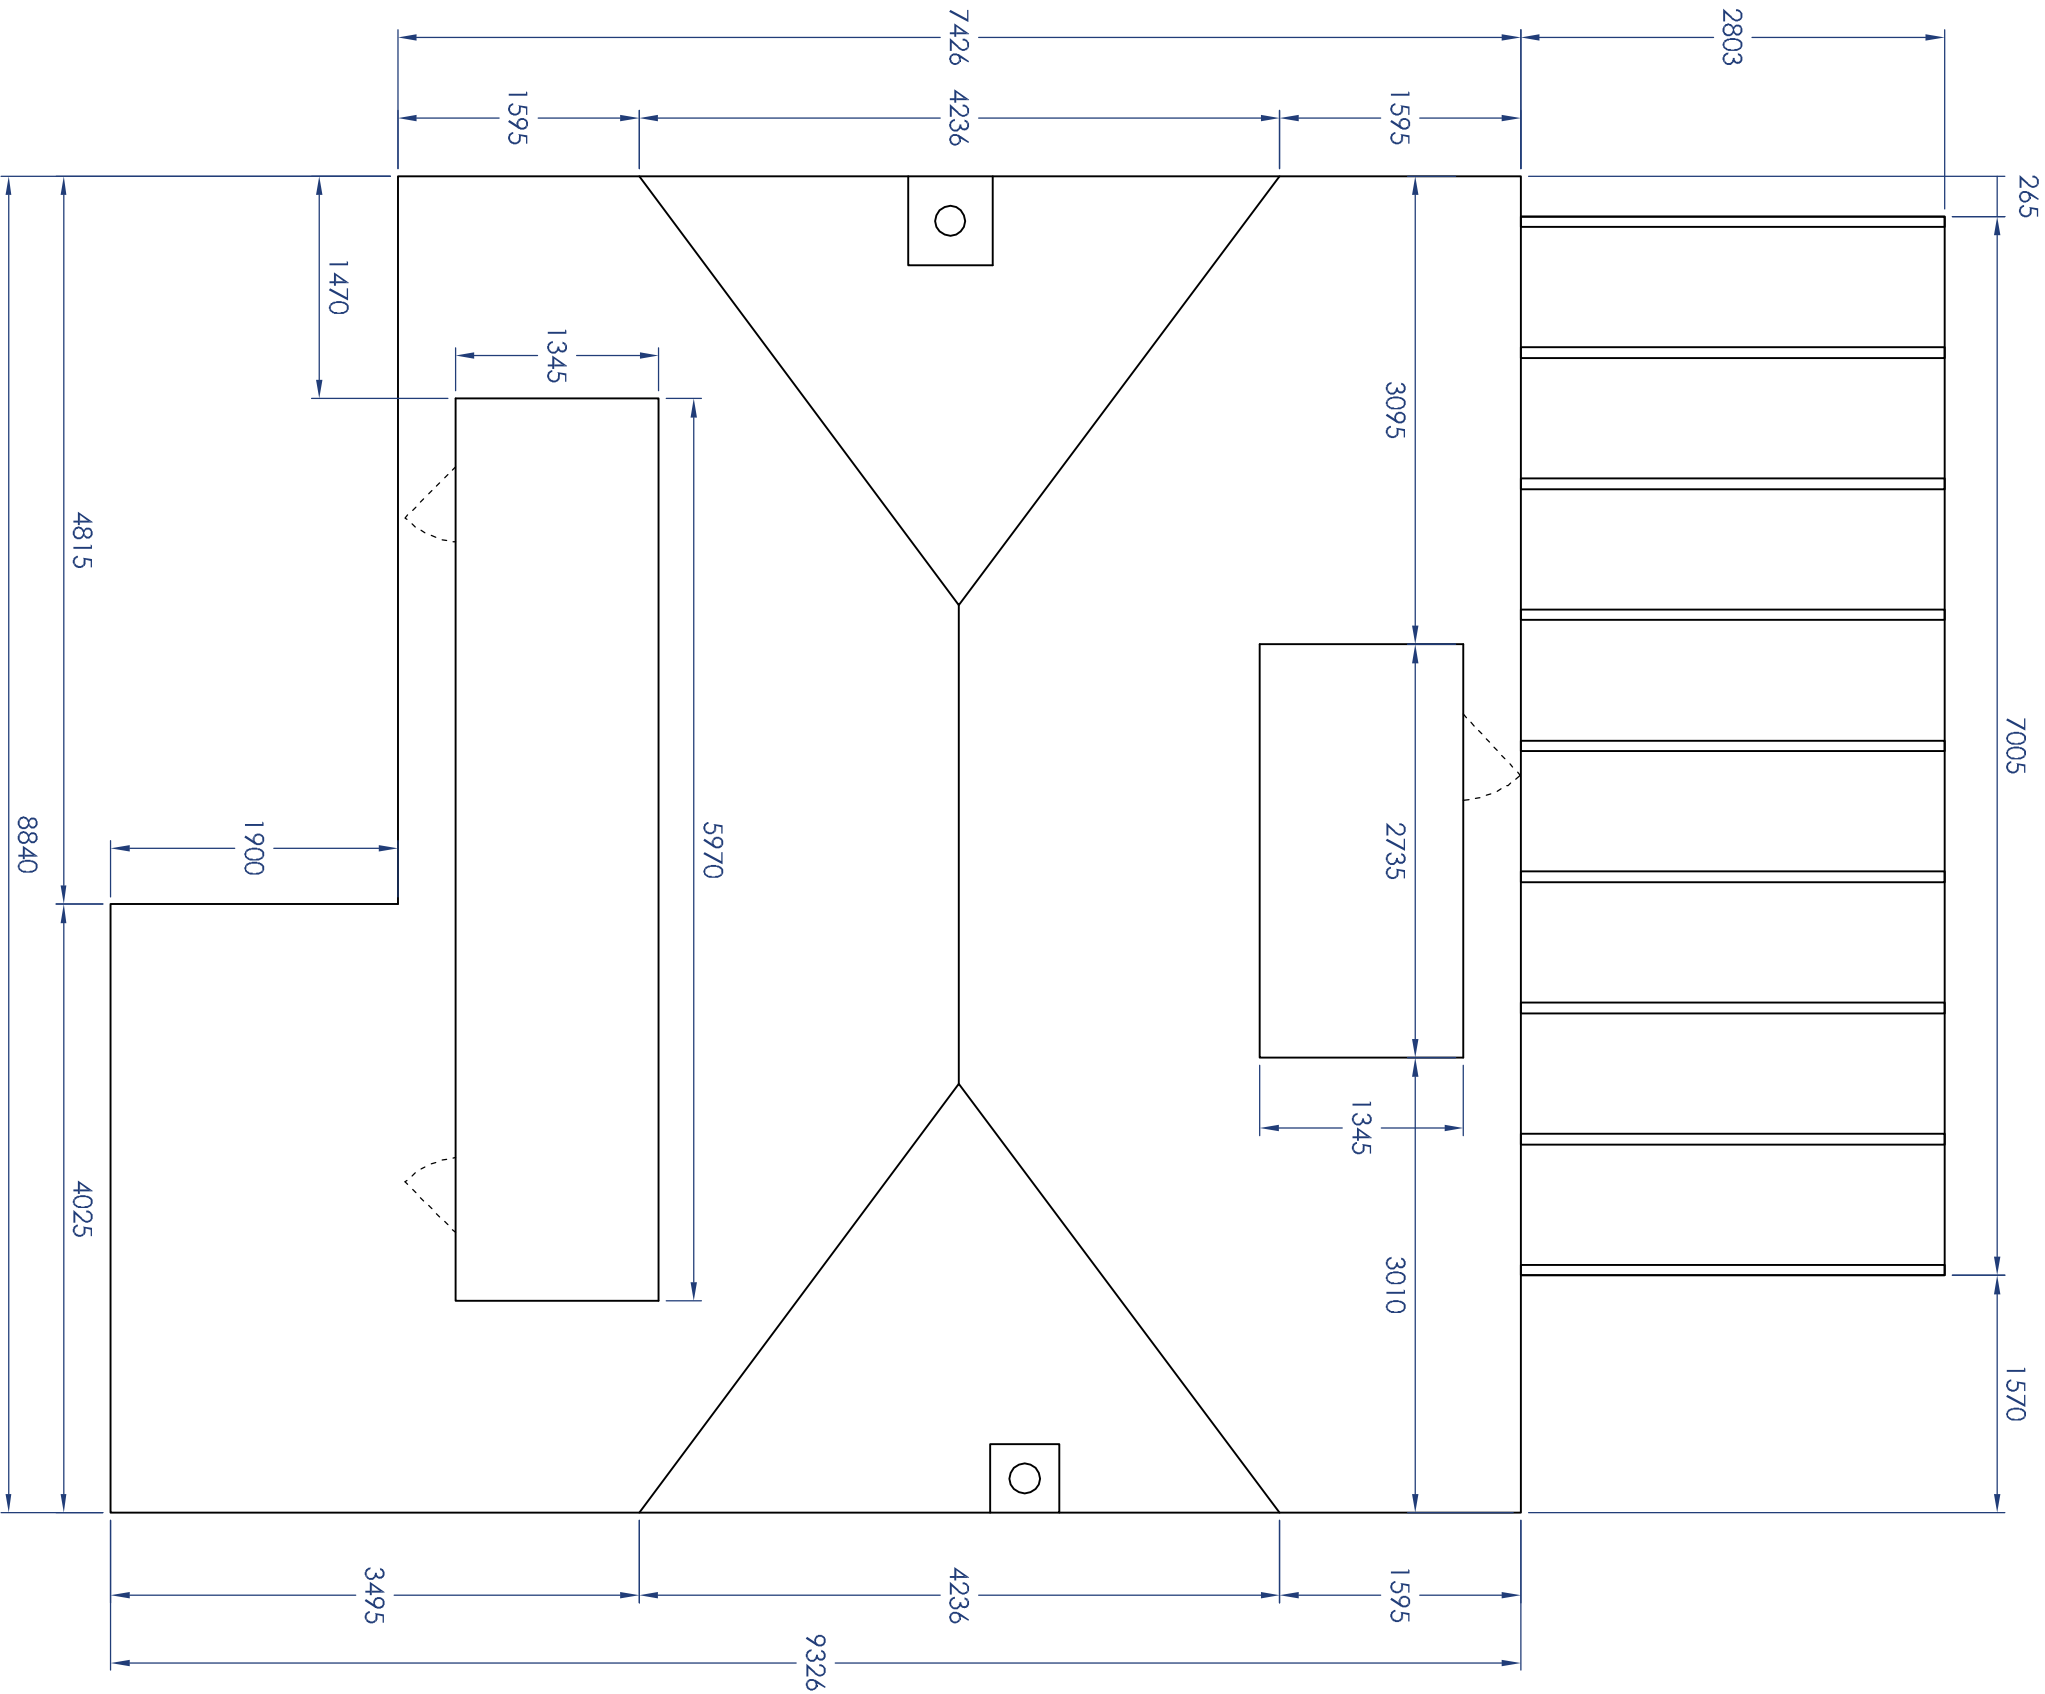

MC Contracts Aaran House Burwood Close Tolworth Surrey KT6 7HW Tel: 0208 339 9206 Email: info@mccontracts.net Web: www.mccontracts.net	
Notes & Revisions: XXXX/XXXX	
Client:	
IMR PROPERTIES	
Project:	
164 Nyetimber lane	
Title:	
Existing roof plan	
Date:	Scale:
18/03/2014	1:50 @ A3
Drawing No:	Rev:
00_05	A
Client Approval:	Approval Date: