




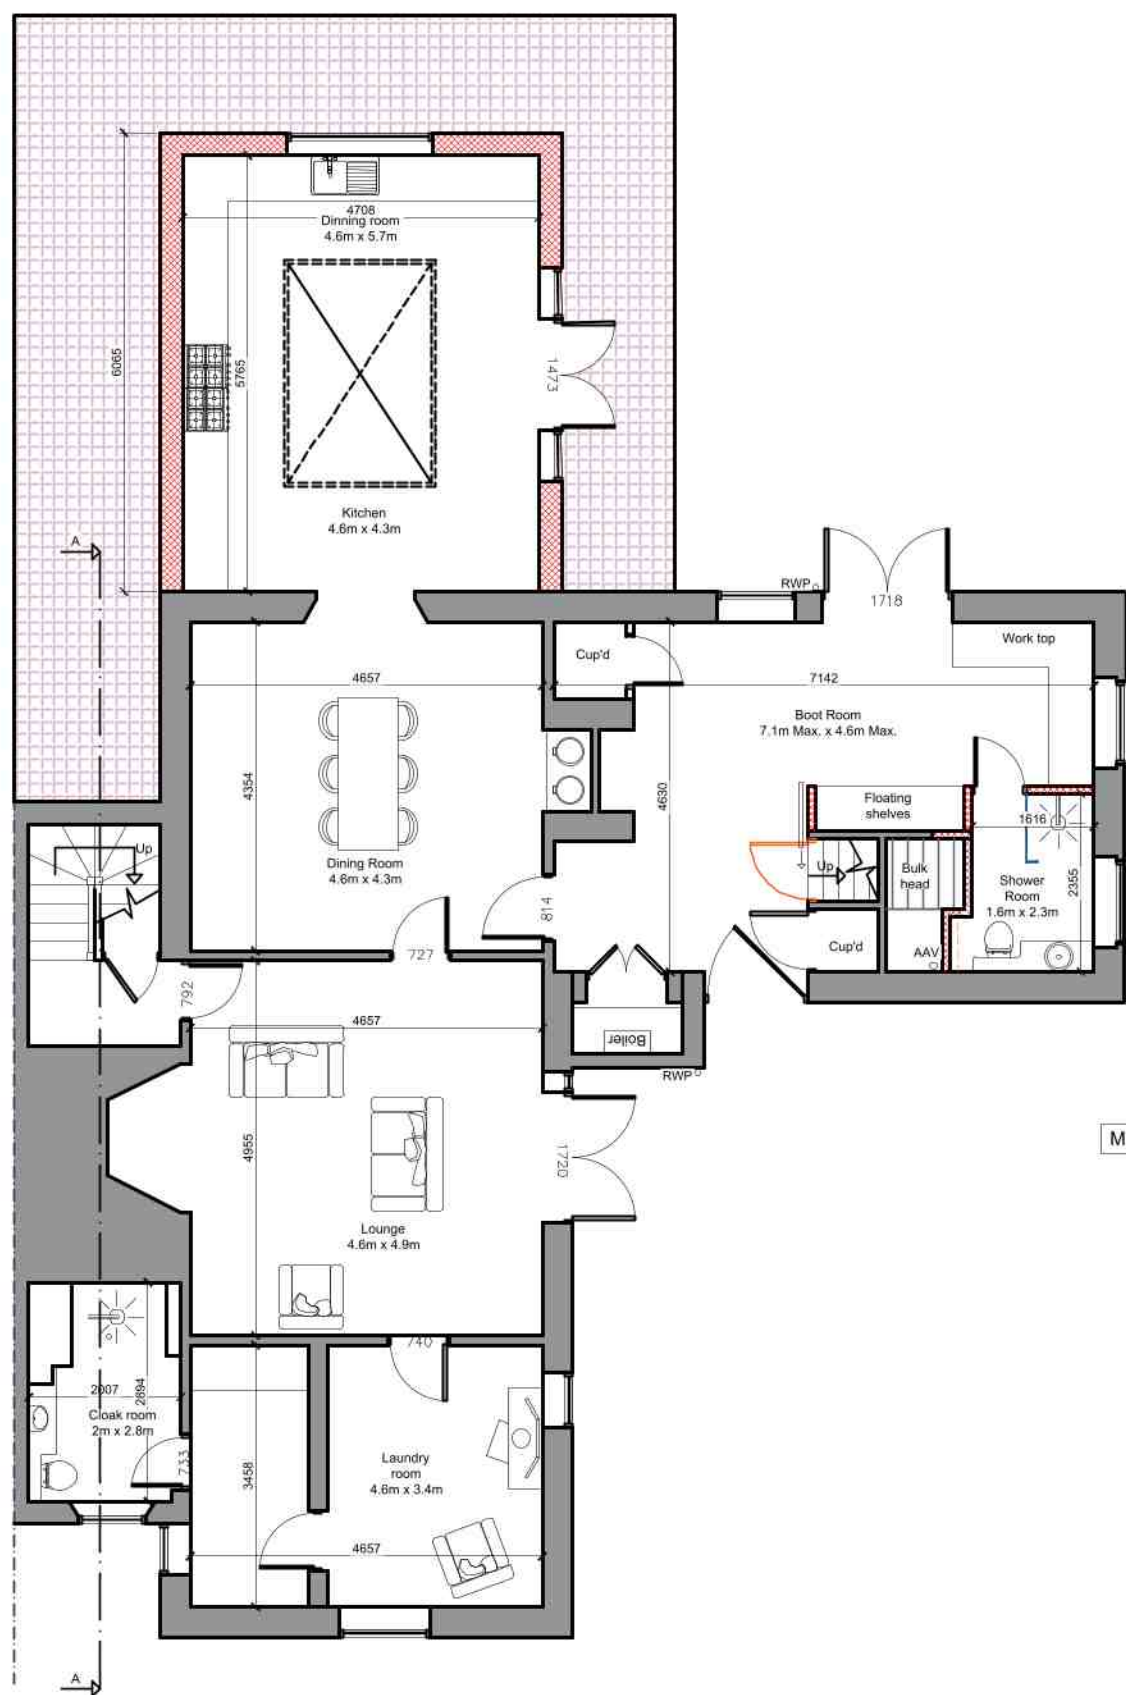

Proposed Ground Floor Plan
Scale: 1:100

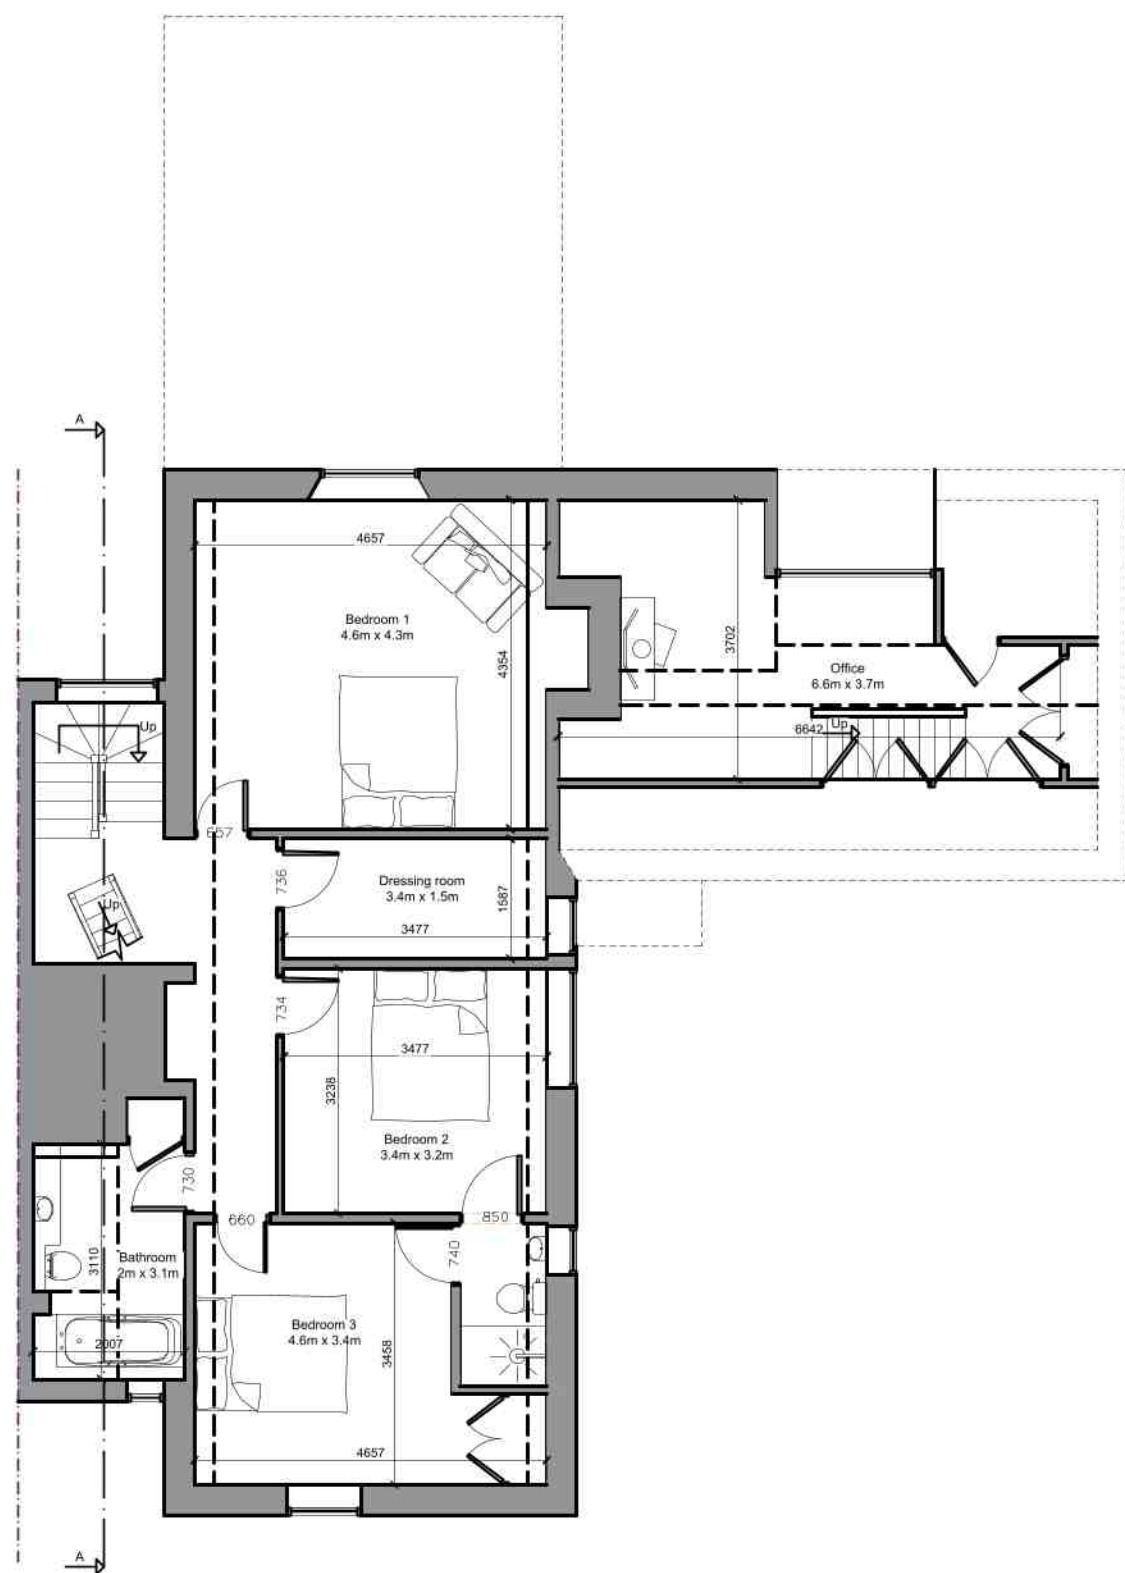


Proposed First Floor Plan
Scale: 1:100

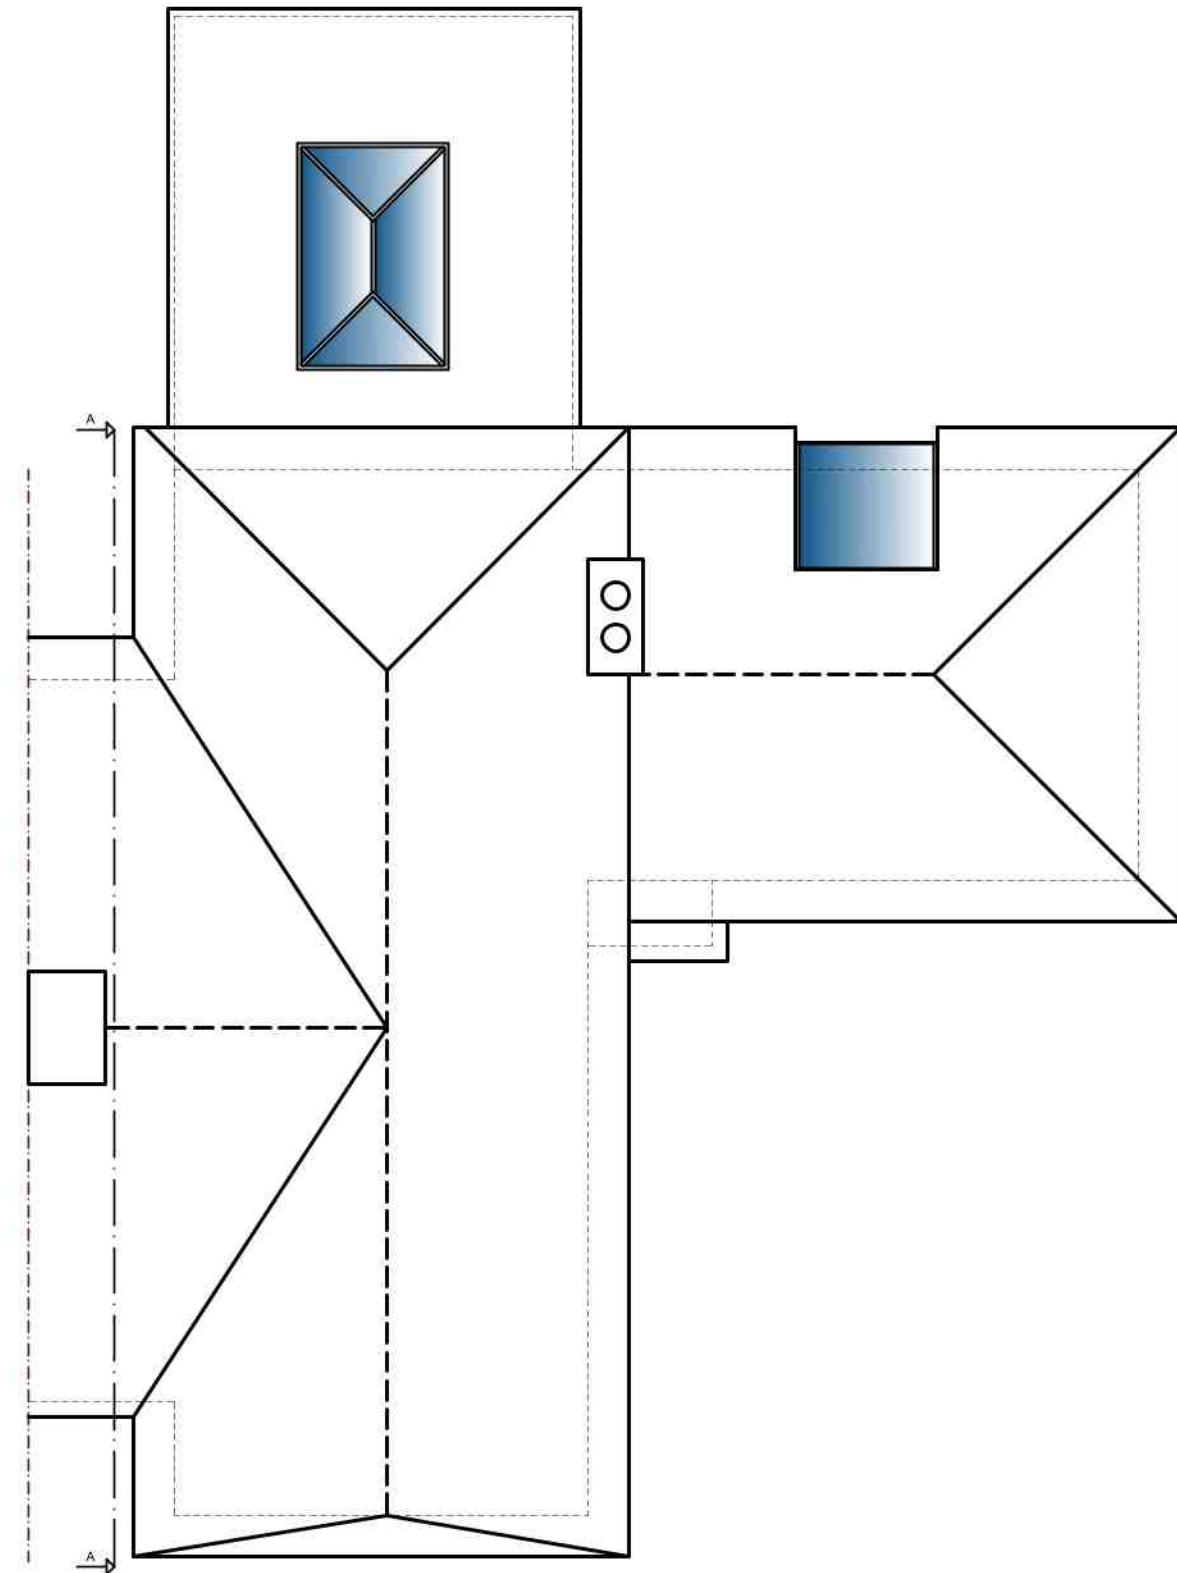


Proposed Roof Plan
Scale: 1:100



Proposed Rear Elevation
Scale: 1:100

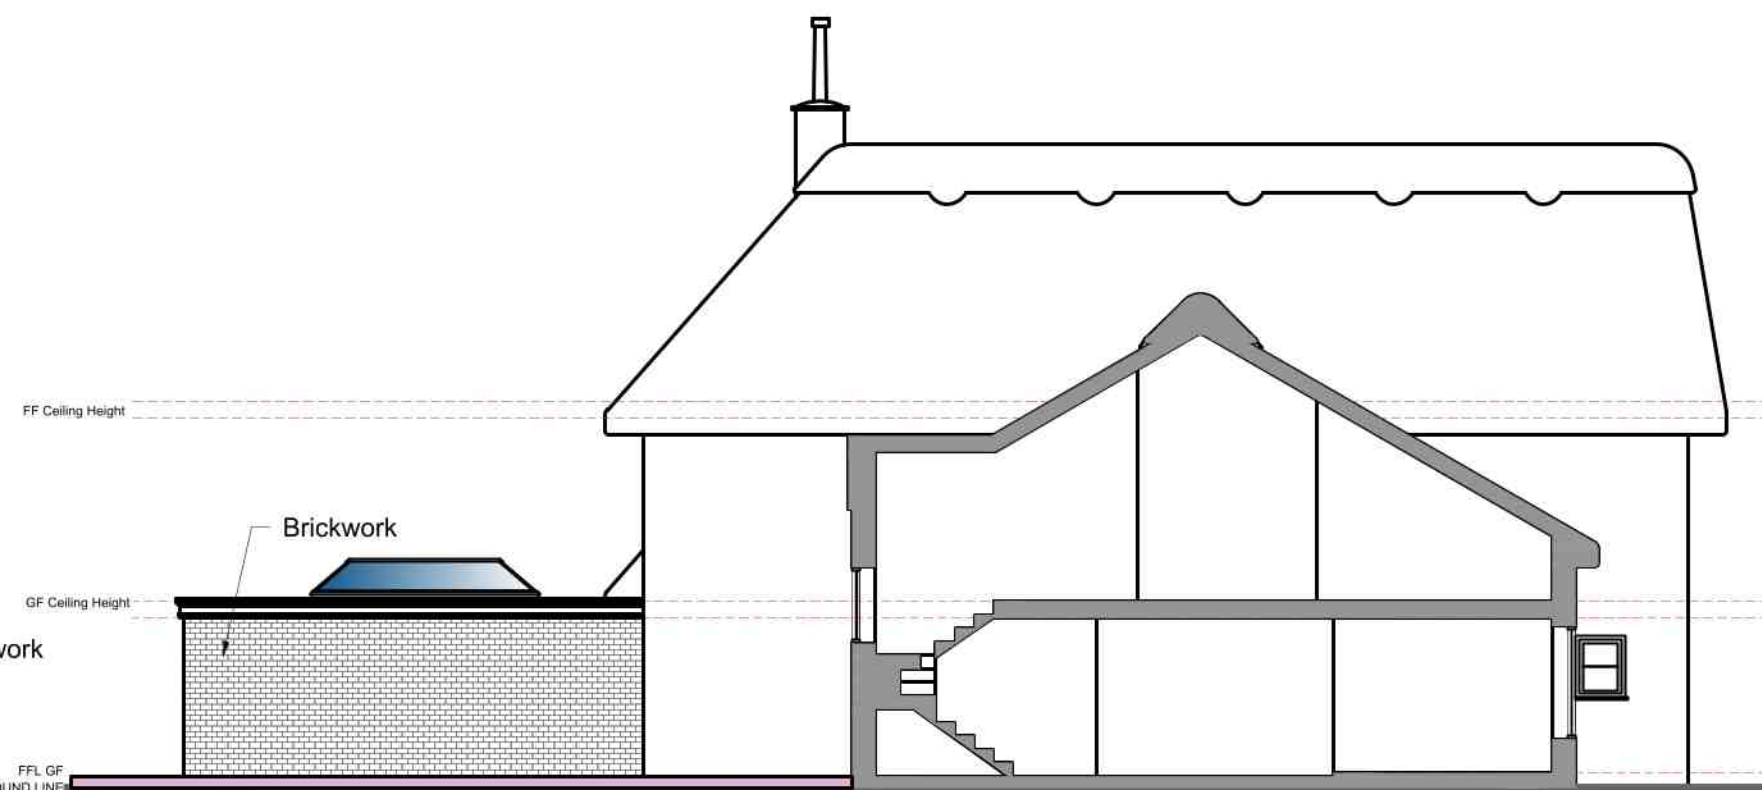

Proposed Side elevation/ Section A-A
Scale: 1:100

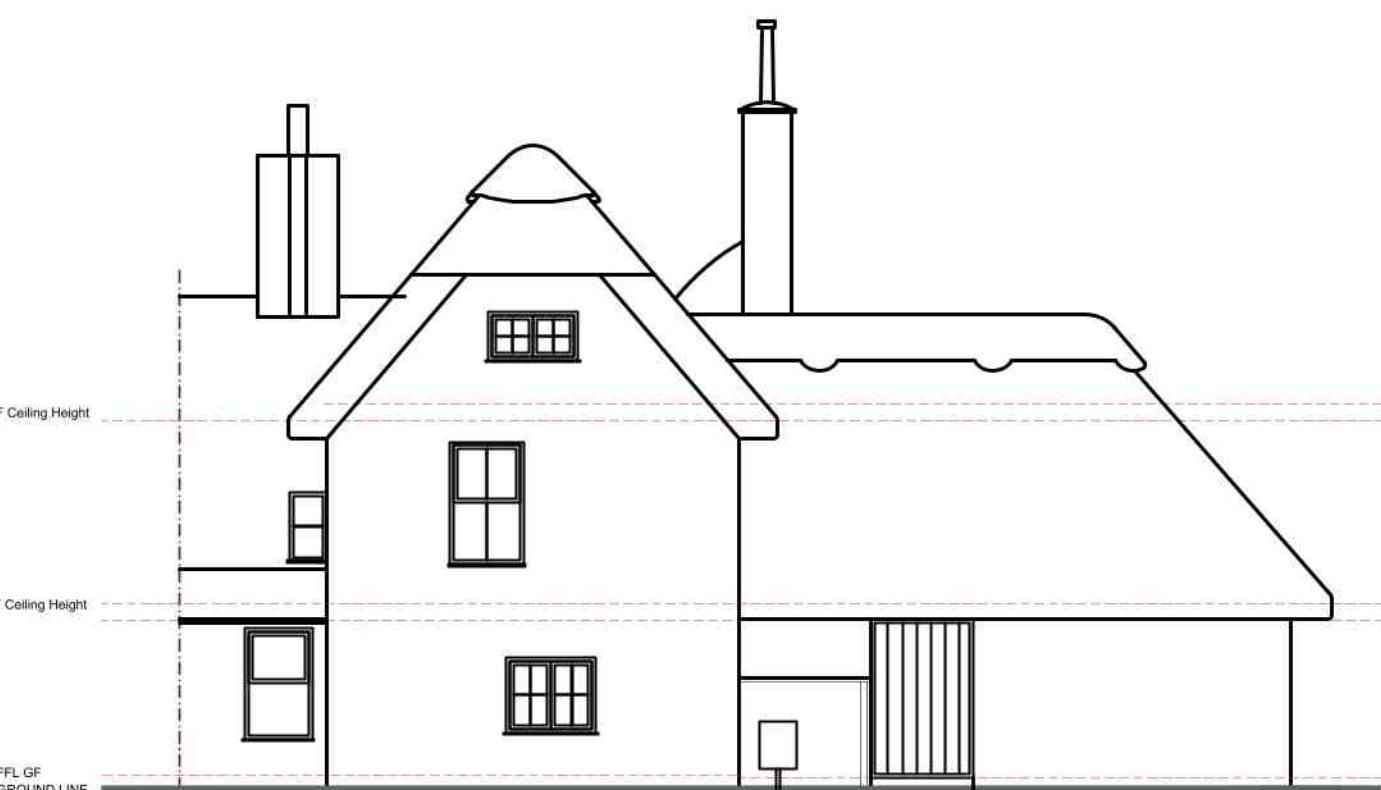


Proposed Front Elevation
Scale: 1:100



Proposed Rear Elevation
Scale: 1:100



Location Plan
Scale: 1:1250

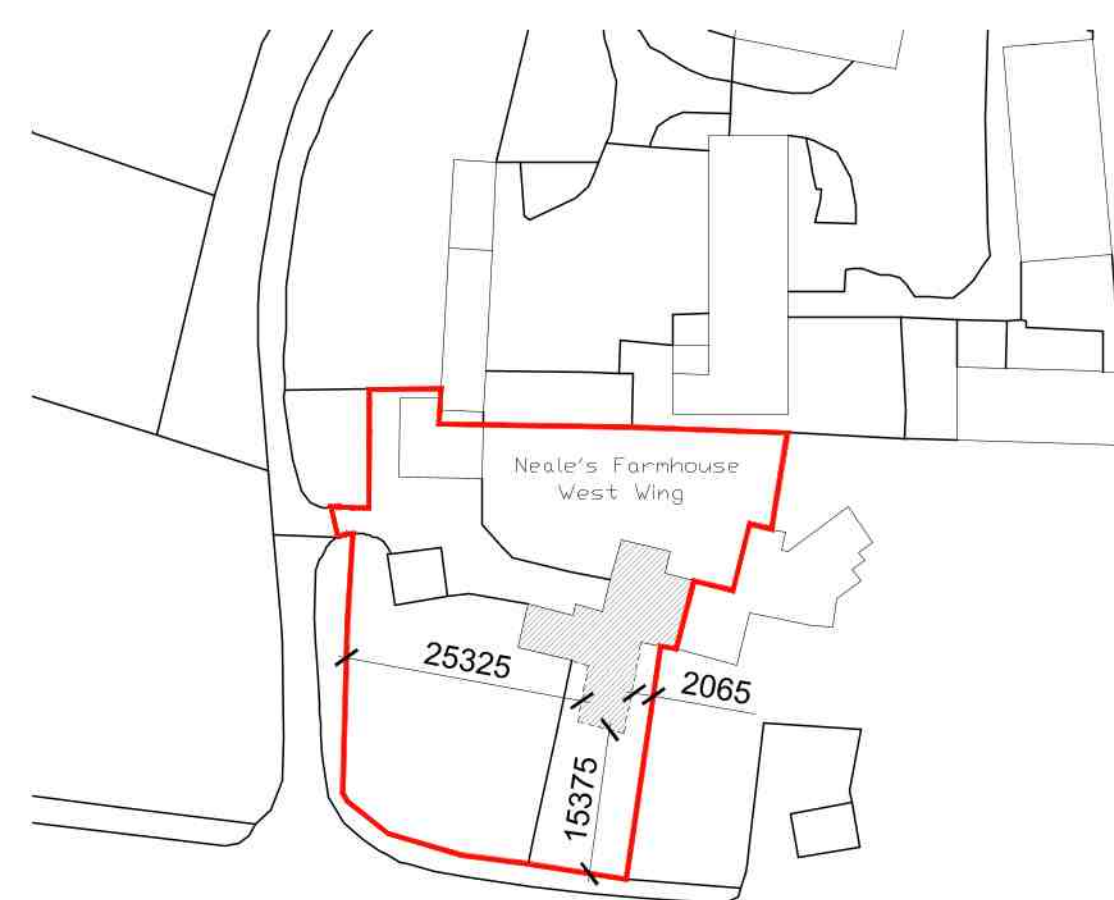

Block Plan
Scale: 1:500



NOTE:
This drawing is to be read in conjunction with the Construction Notes and Structural Engineer's details.
The Contractor is responsible for all setting out and must check levels and dimensions on site before ordering materials or commencing work.
Refer to written dimensions only. Do not scale from drawings, except for the purposes of Planning assessment.
The Architect is to be immediately notified of any omissions or discrepancies.
Building work should not commence until all statutory approvals have been granted, i.e. Planning, Building Control, etc.
If a public sewer is discovered, consent to 'Build-over/Close-to' may be required from the Water Authority.

PARTY WALLS:
Work to Party Walls (including insertion of flashings, beam bearings, etc) are subject to Party Wall agreements with neighbours and are to be arranged by the Client in accordance with the Party Wall Act (i.e. Providing two months written notice).

- KEY**
- Below ground drainage - Surface Water
 - Below ground drainage - Foul Water
 - Discharge pipes
 - Existing structure
 - Proposed structure
 - Removed structure
 - Head Room Lower than 1.8m
 - Boundary Line
 - Proposed Beams
 - Section line

A	01/03/2022	Planning Amendments	DLS
Revision	Date:	Details:	Initials:
These drawings and designs are the property of Shear Architectural Design Ltd and must not be copied, retained, or used without prior written consent. © Copyright			



2 Saffron Close
Shoreham by Sea
West Sussex
BN43 6JF
07881 656512
info@sheararchitecturaldesign.co.uk
www.sheararchitecturaldesign.co.uk

PROJECT:
West Wing Neals Farm
House, Lower Bogner
Road, Lagness,
Chichester, PO20 1LW

DRAWING TITLE:
Side GF extension

	DATE:	15/09/2021
	SCALE:	Various
	DRAWN:	SC
	CHECKED:	-
	SHEET	OF
21/80	PL1	A
PROJECT NUMBER:	DRAWING NUMBER:	REVISION:

DRAFT