


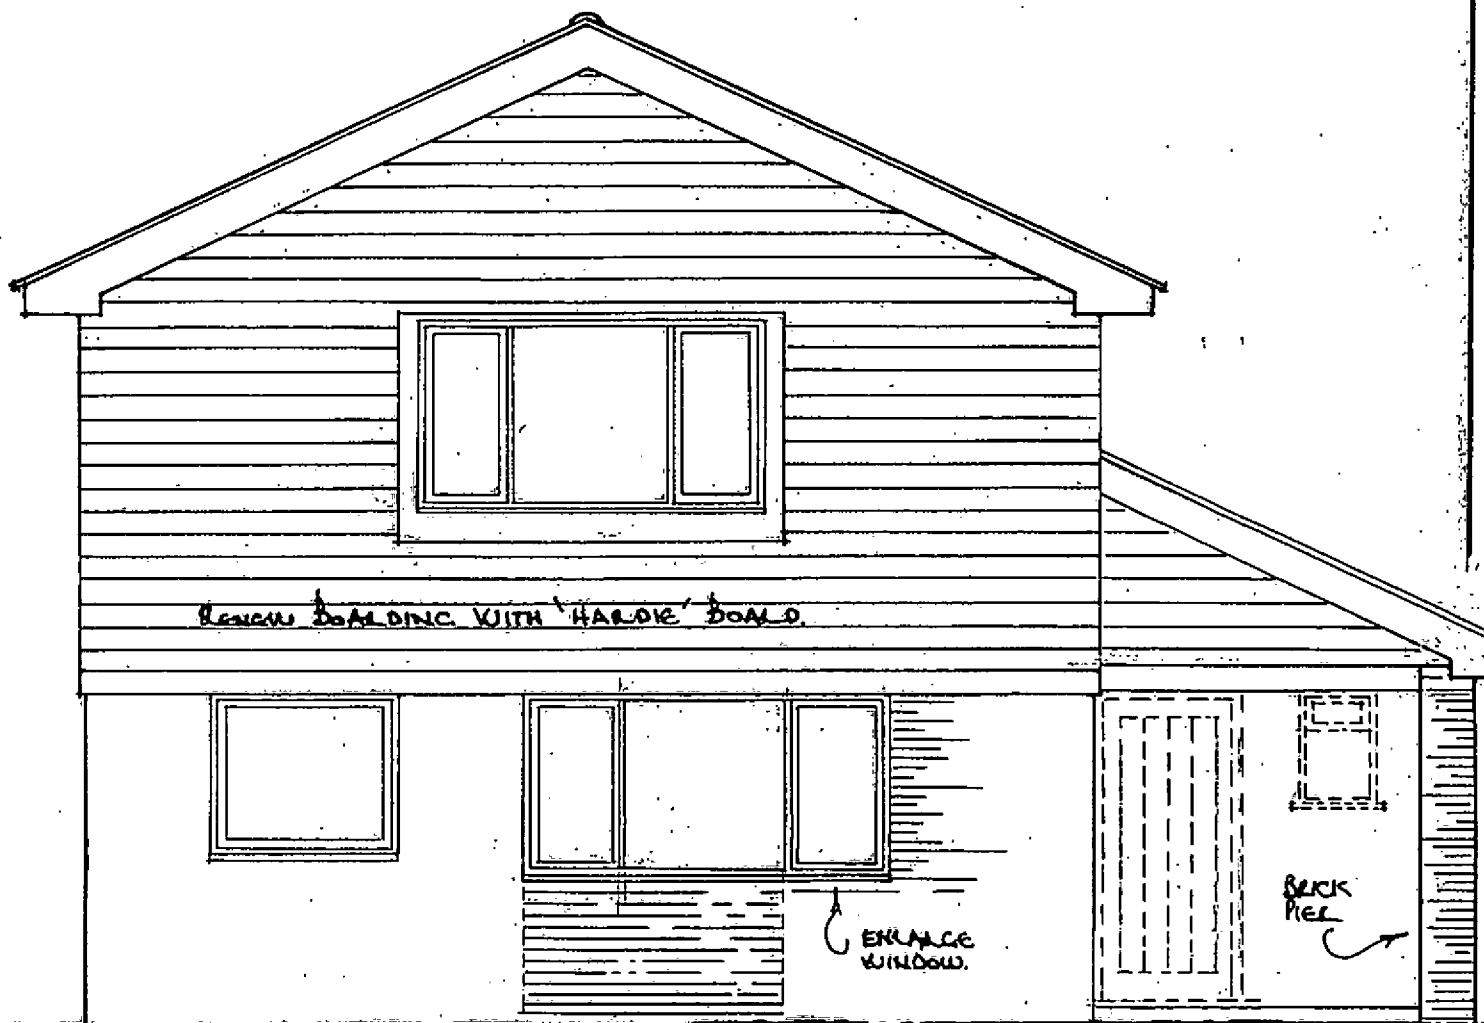

Front Elevation ~ As Proposed

4, Canterbury Close, Pagham, Nr. Bognor Regis

Mr & Mrs Stevens

Scale 1:50 February 2020 No. 126/20/08

Clive Fish ~ Building & Design Consultant



Scale 1:50 @ A4 Paper Size

