


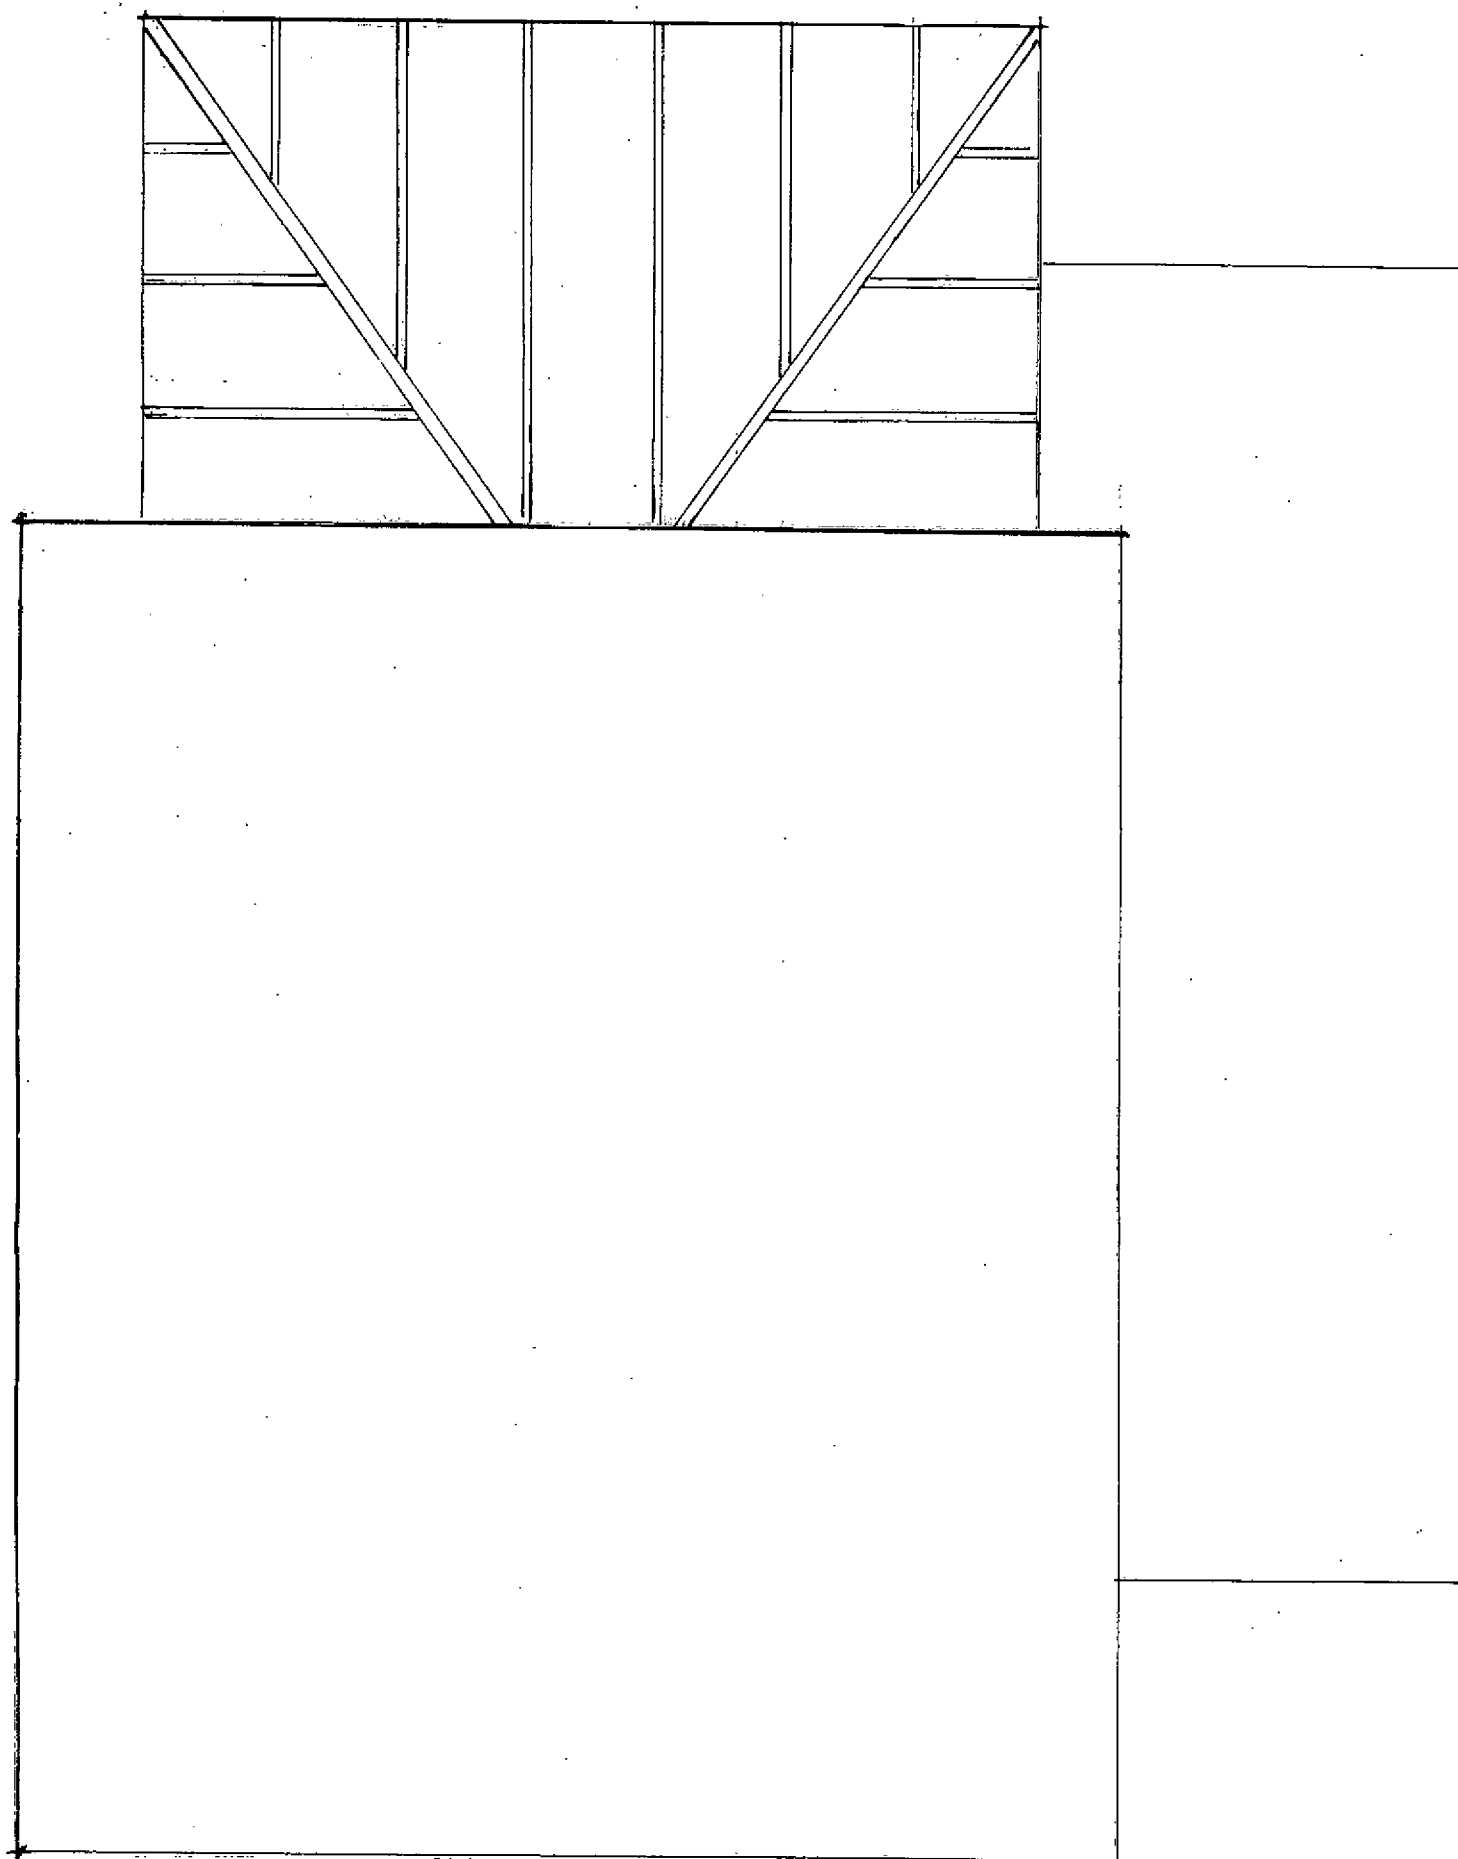

Roof Plan ~ As Existing

4, Canterbury Close, Pagham, Nr. Bognor Regis

Mr & Mrs Stevens

Scale 1 : 50 February 2020 No. 126/20/02

Clive Fish ~ Building & Design Consultant

Scale 1 : 50 @ A3 Paper Size

