



Existing

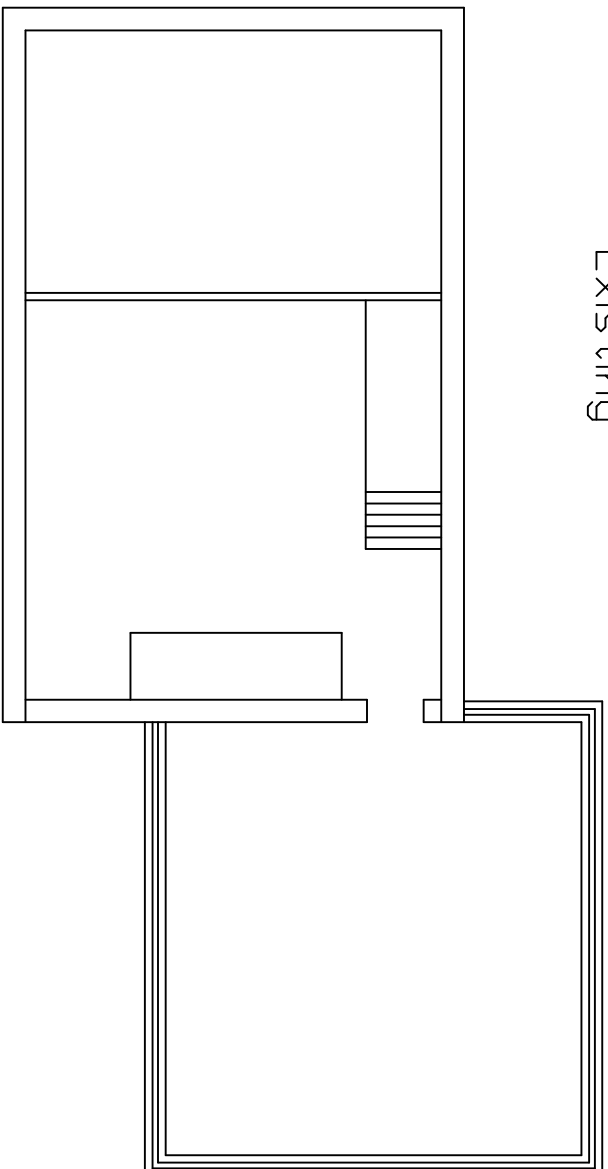

Proposed

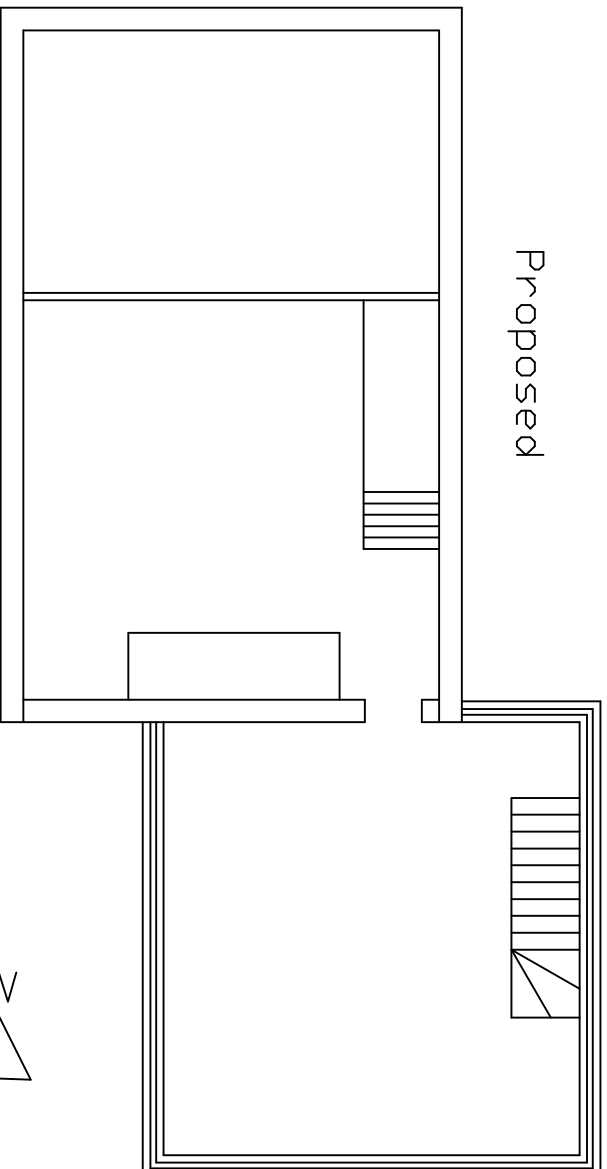

Notes:

Walls rendered to match existing

Window design and detail to match existing.

Roof - slate to match existing

Proposed modifications to Rookery Cottage
Drawing No 1
Ground Floor Plans
by ALB Dated: 25 Feb 2014
Scale 1:100 Plot at A4