



Notes:
For general notes and
description of changes see
notes on Drawing No. 1

Existing

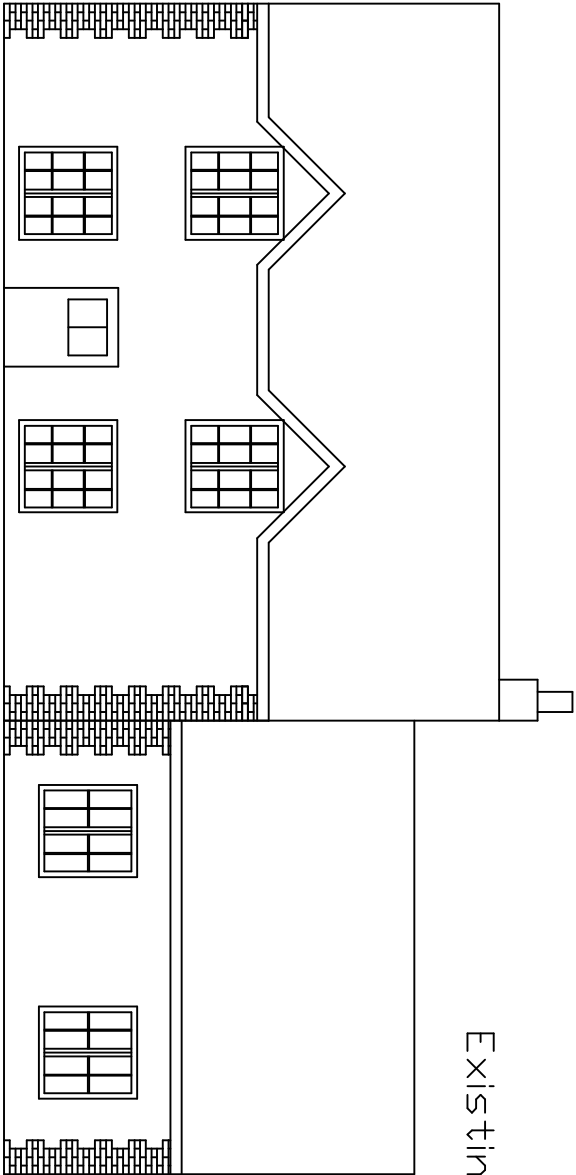

West Elev

Proposed

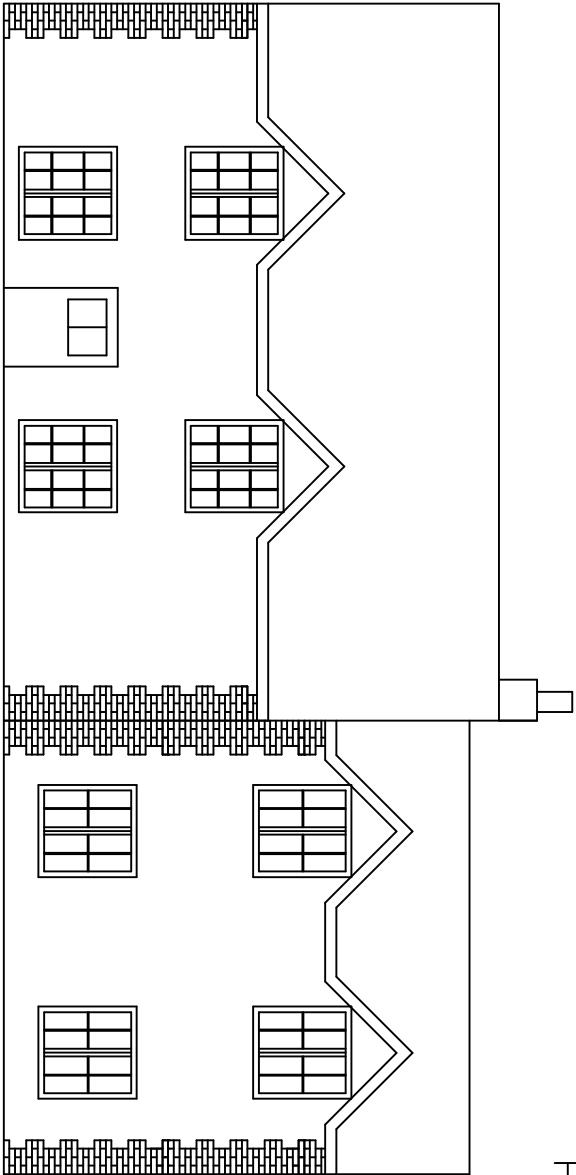

West Elev

Proposed modifications
to Rookery Cottage
Drawing No 3
West Elevations
by ALB Dated: 25 Feb 2014
Scale 1:100 Plot at A4