



Notes:
For general notes and
description of changes see
notes on Drawing No. 1

Existing

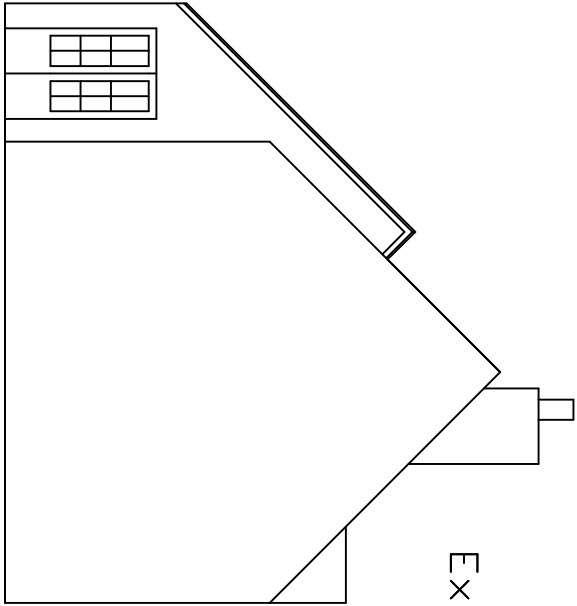


North Elev

South Elev

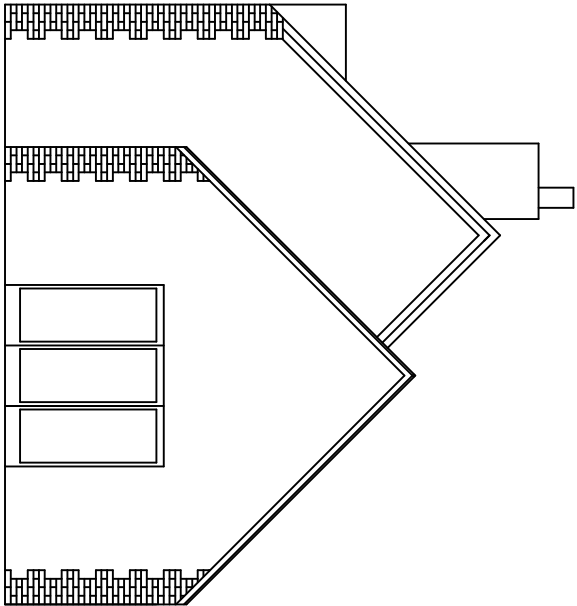


Proposed

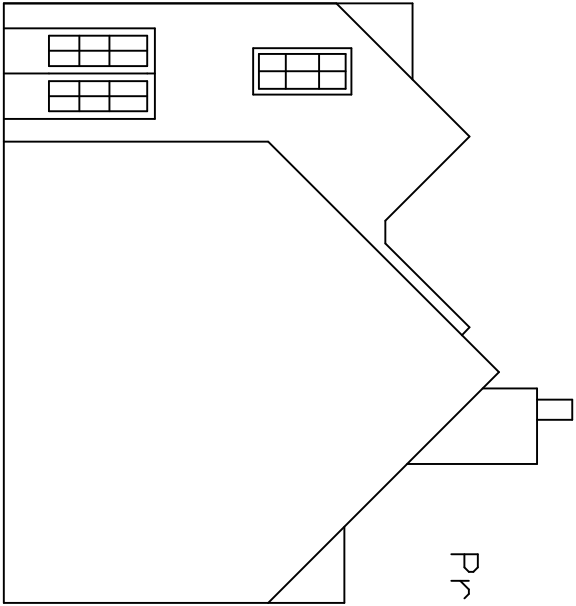

North Elev

South Elev

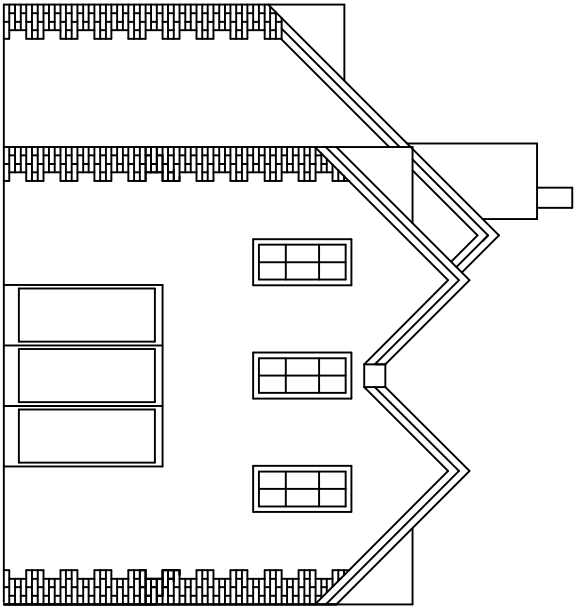

Proposed modifications
to Rookery Cottage
Drawing No 4
North and South Elevations
by ALB Dated: 25 Feb 2014
Scale 1:100 Plot at A4