




FRONT ELEVATION





REAR ELEVATION

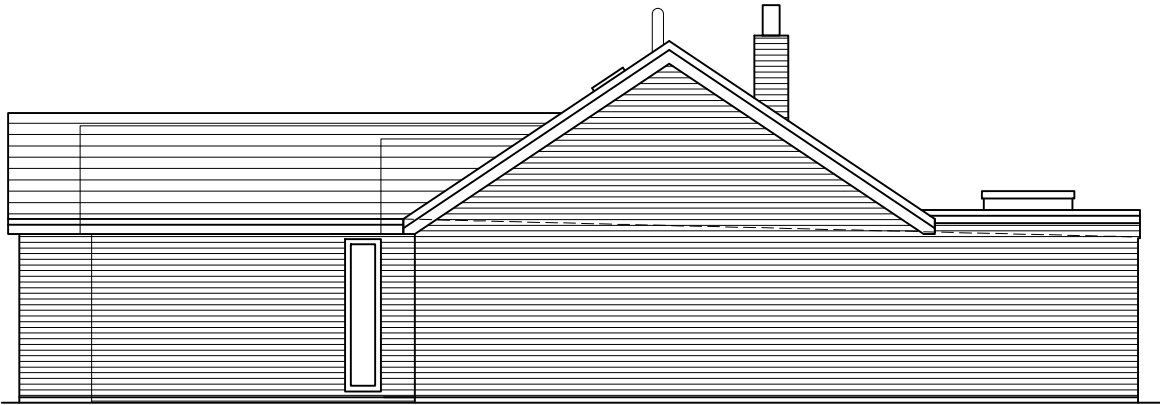


SIDE ELEVATION



SIDE ELEVATION

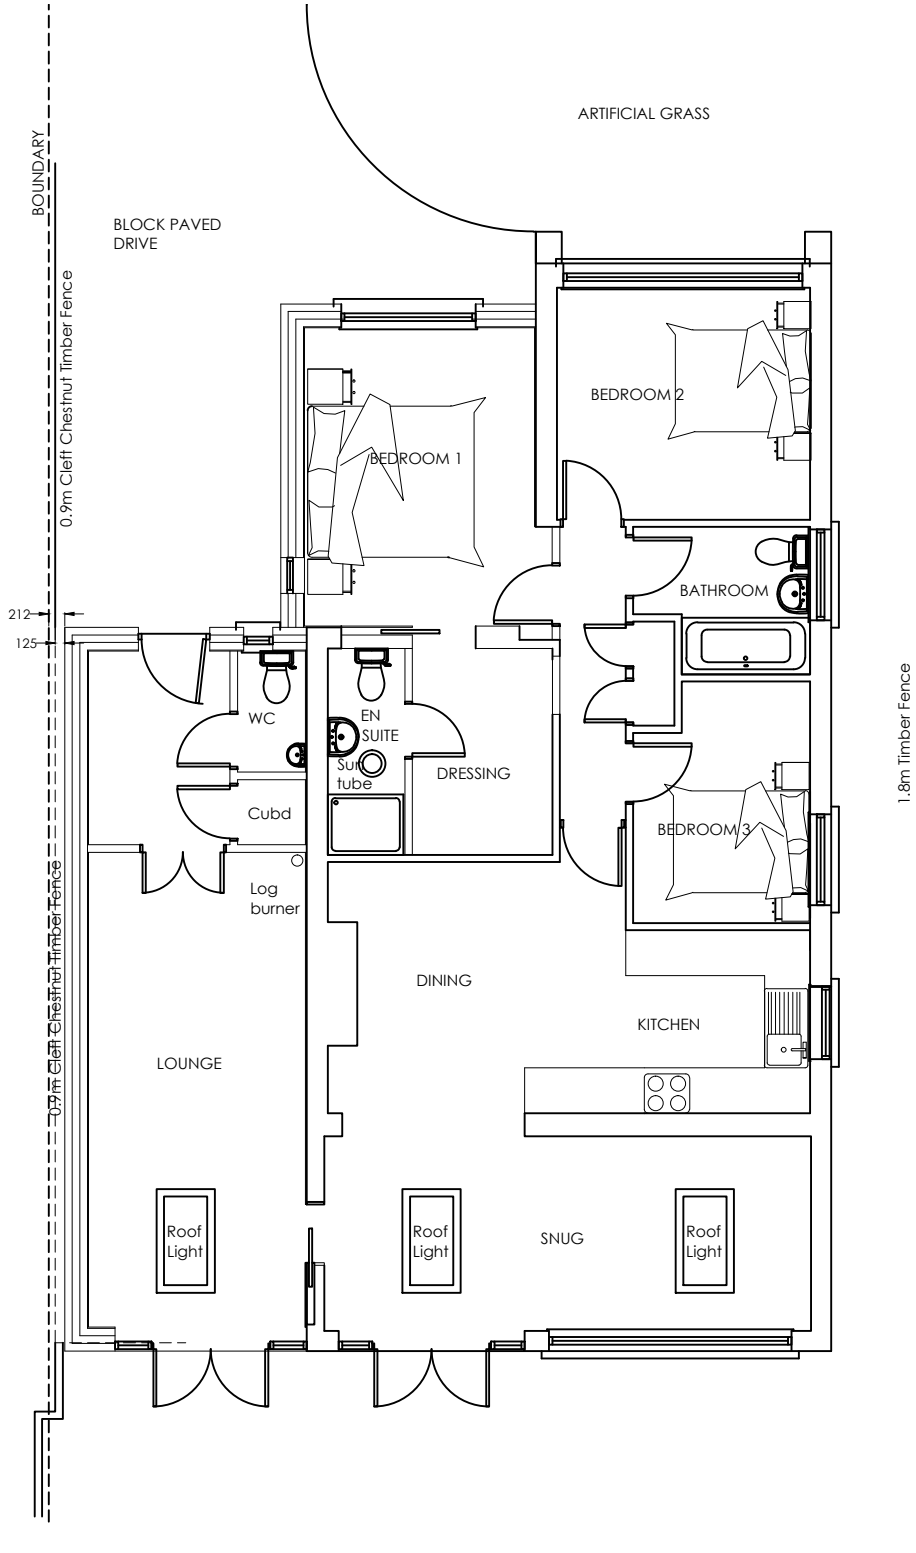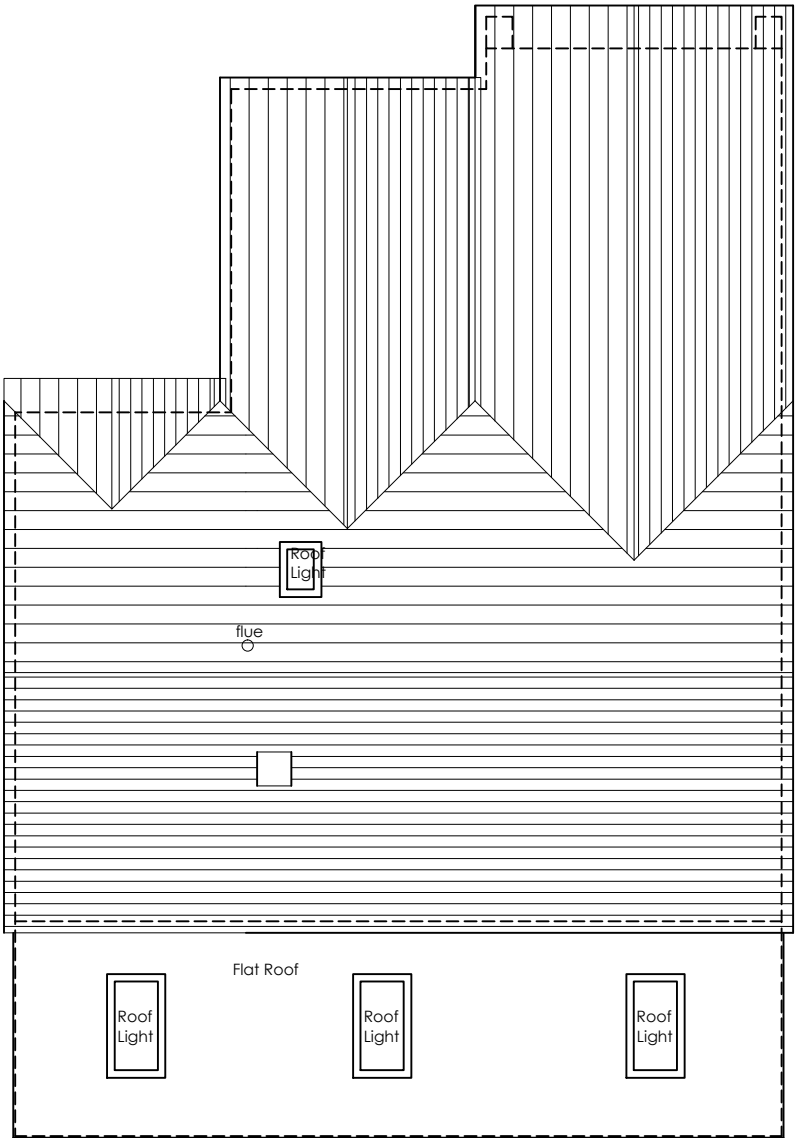

1:100 @ A3

 

NOTE
THIS DRAWING MAY BE SCALED FOR PLANNING PURPOSES ONLY.
ALL DIMENSIONS TO BE CHECKED ON SITE PRIOR TO COMMENCEMENT OF WORK. ALL DIMENSIONS RELATING TO SUB-CONTRACTORS OR SUPPLIERS WORK MUST BE CHECKED AND AGREED BETWEEN THE GENERAL CONTRACTOR, THE SUB-CONTRACTOR(S) AND / OR SUPPLIER(S). ALL DIMENSIONS ARE IN MILLIMETRES. ALL WORKS OR MATERIALS INDICATED ON THE DRAWING ARE TO BE TO THE LATEST BRITISH STANDARDS AND ARE TO BE CARRIED OUT IN ACCORDANCE WITH THE RELEVANT CODES OF PRACTICE OR RECOGNISED TRADE ASSOCIATION RECOMMENDATIONS AND PUBLICATIONS.
THIS DRAWING TO BE READ IN CONJUNCTION WITH ALL RELEVANT DRAWINGS AND SPECIFICATIONS OF OTHER CONSULTANTS.
ANY DISCREPANCIES TO BE BROUGHT TO THE ATTENTION OF PDK ARCHITECTURE AND SURVEYING . IF IN DOUBT ASK.
© THIS DRAWING IS THE COPYRIGHT OF PDK ARCHITECTURE AND SURVEYING.

APPR DATE STATUS

Materials
Roof :- Main pitched roof concrete tiles.
Felt flat roof.
Walls :- Painted brickwork and plastic cladding.
Fascia and Soffit :- White plastic.
Windows :- White PVC double glazed.
Doors :- PVC double glazed.
Gutter :- White plastic.

A	25-03-19	Various	pjc
REV	DATE	AMENDMENT	BY
PROJECT 56 HARBOUR VIEW PAGHAM SUSSEX. PO21 4RQ			
DRAWING PROPOSED PLANS and ELEVATIONS			
Date March 2019	Drawn By PJC	  <p>29 Breach Avenue, Southbourne, Emsworth, Hampshire, PO10 8NB T: 01243 697164 M: 07879471666 www.pdkconsulting.co.uk</p> <p>PDK Architecture and Surveying</p>	
Scale 1: 100 @A3	Iss. App. By DKC		
Drawing No 002 A	File Location 0296		