

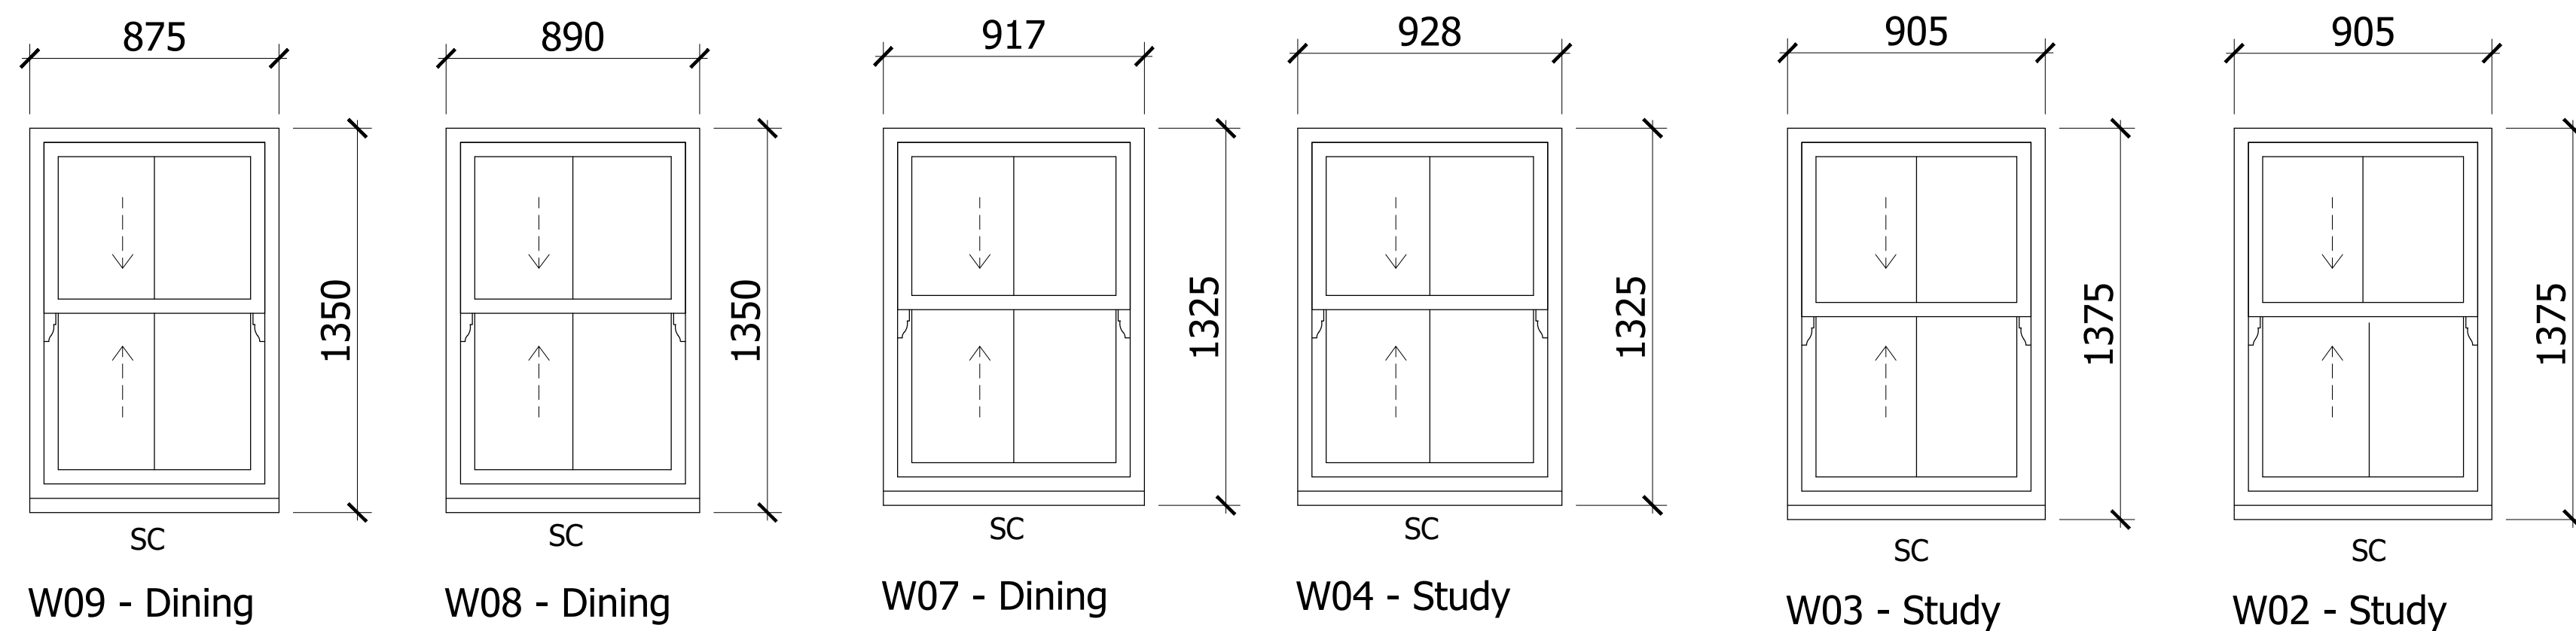
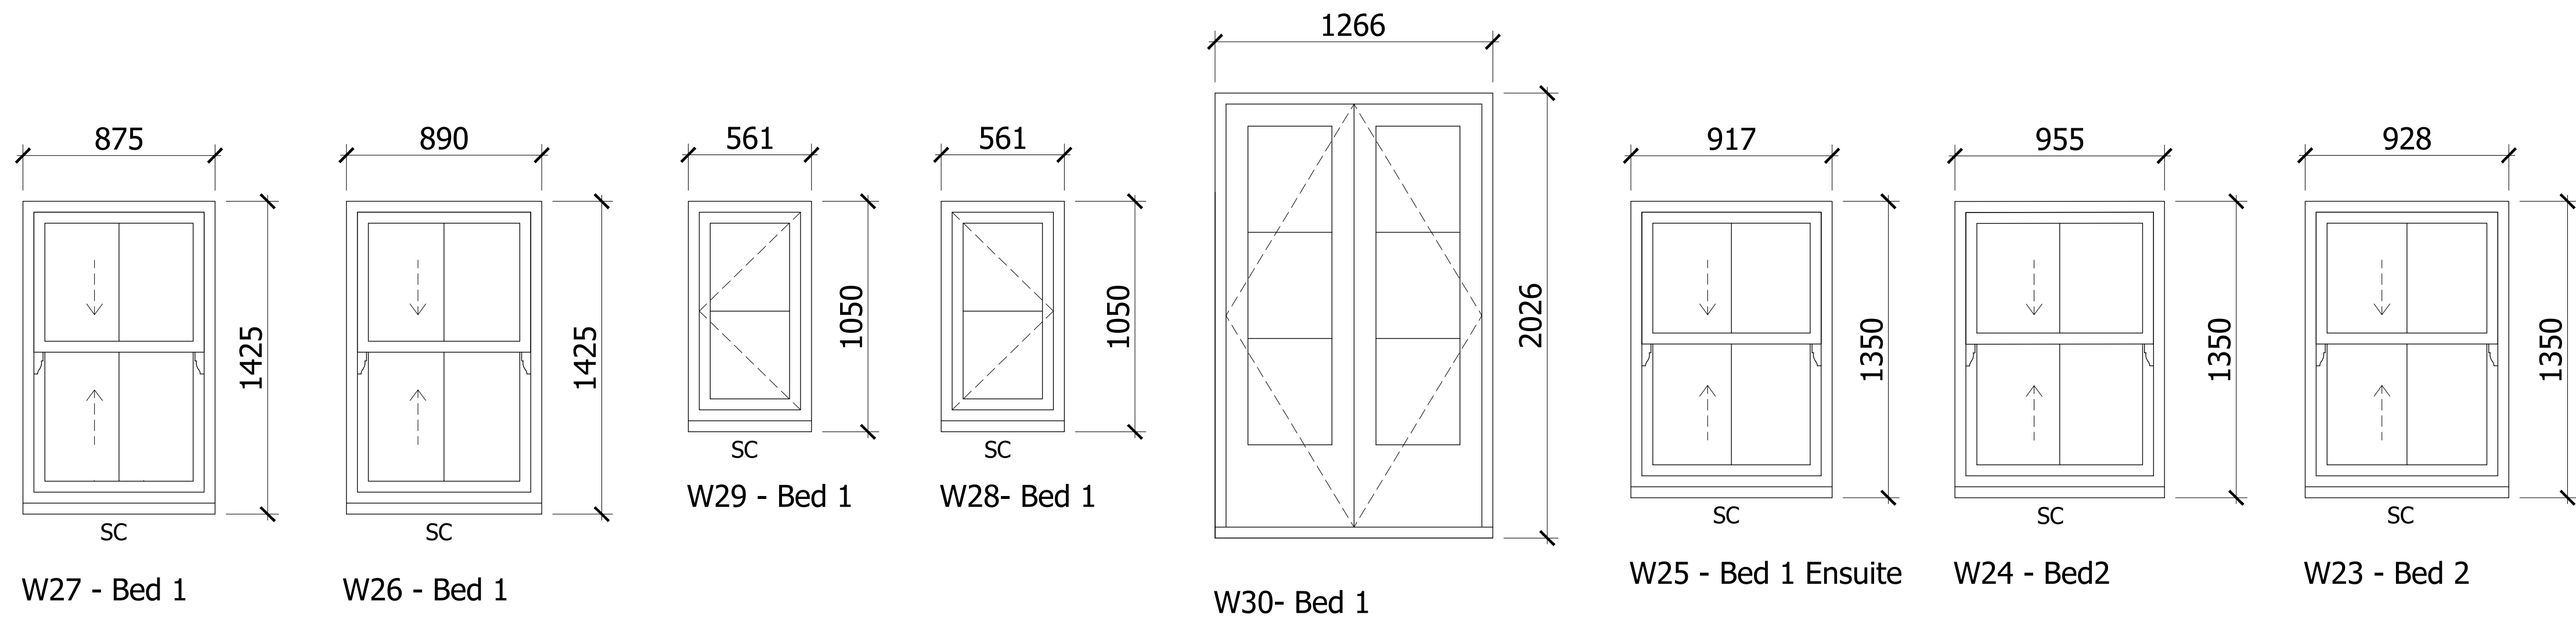
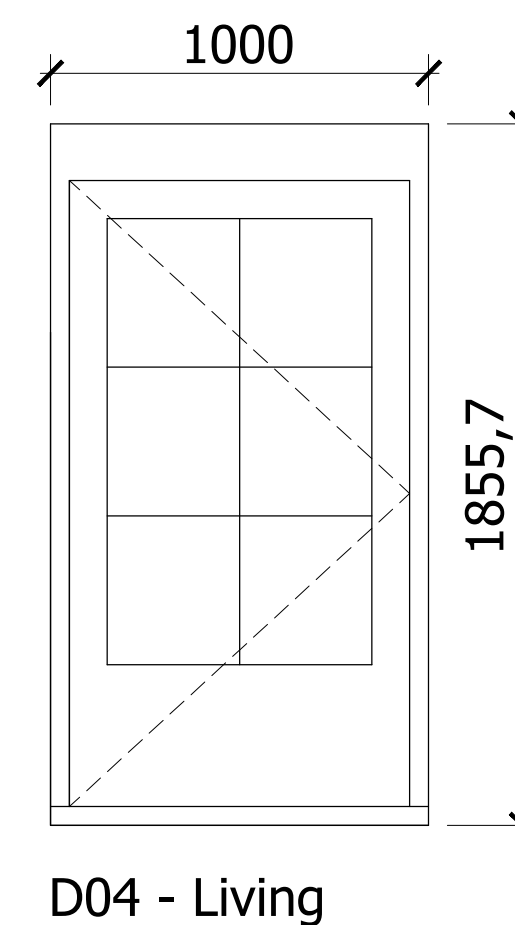
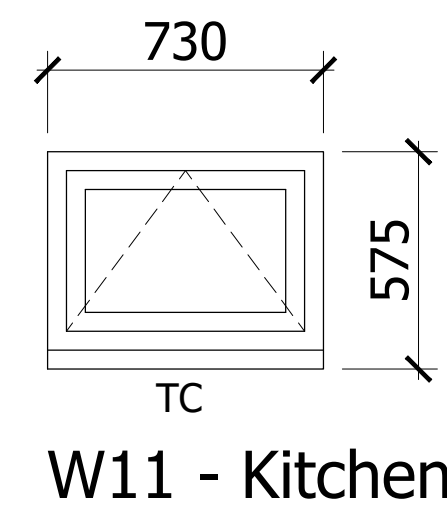
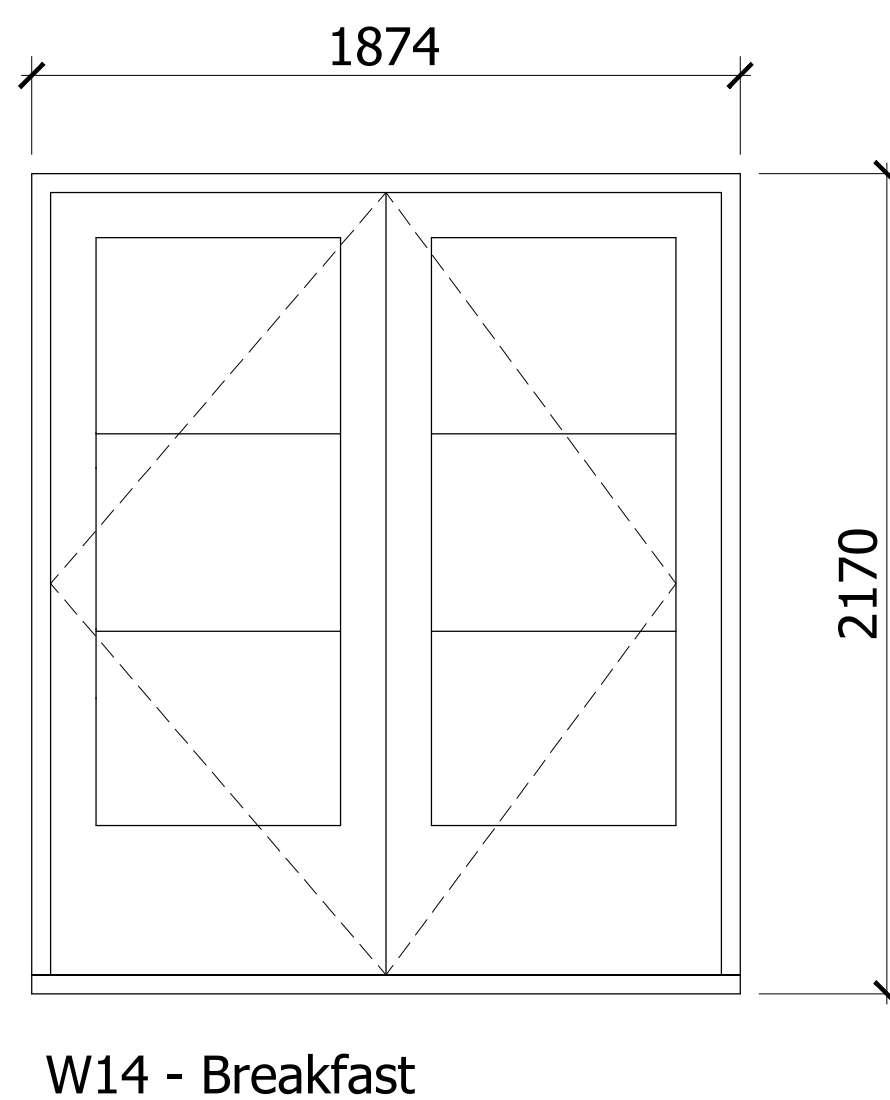
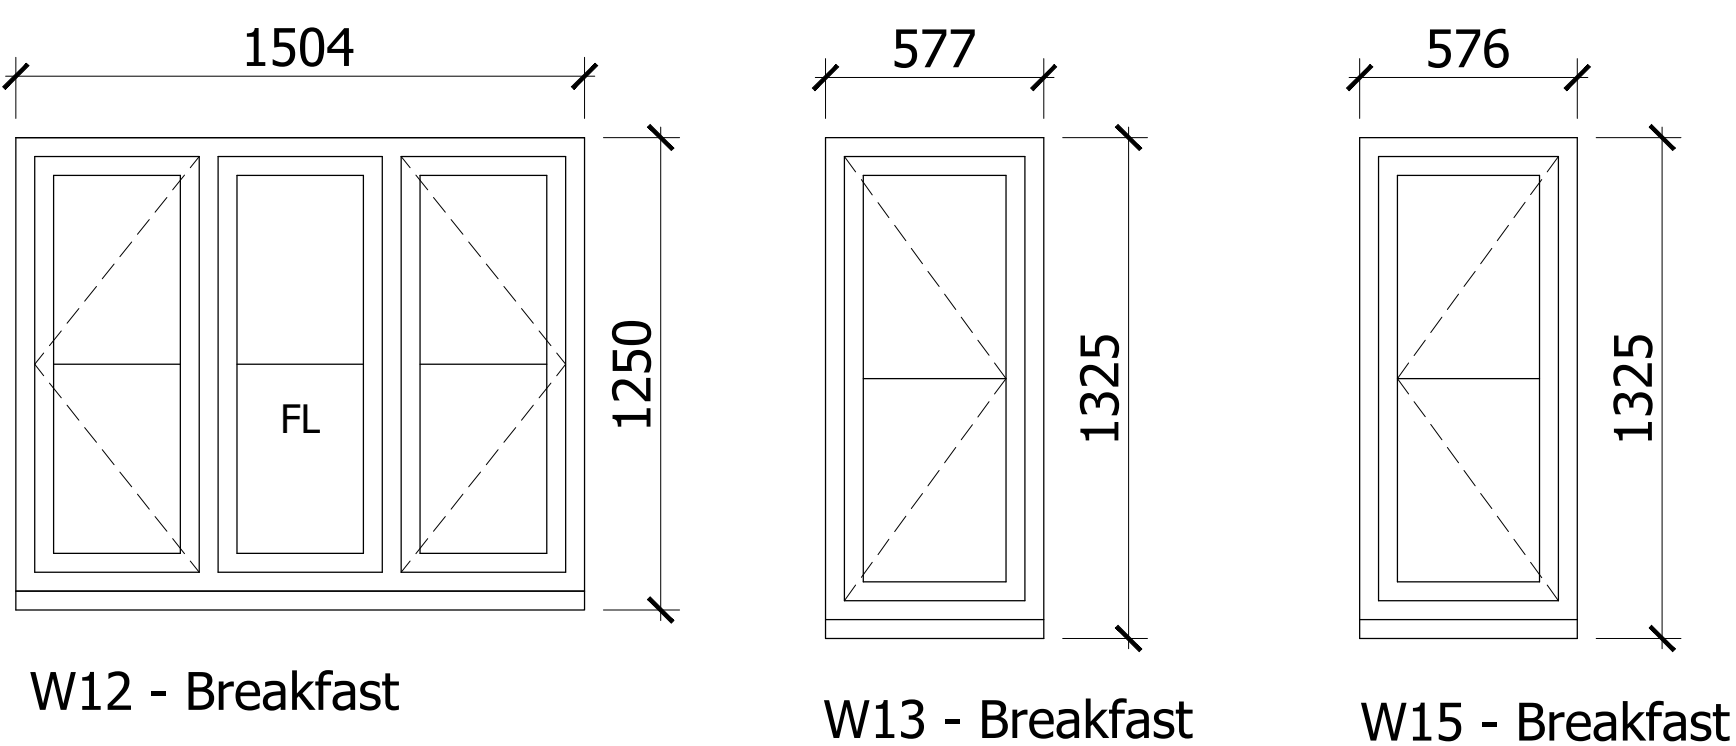


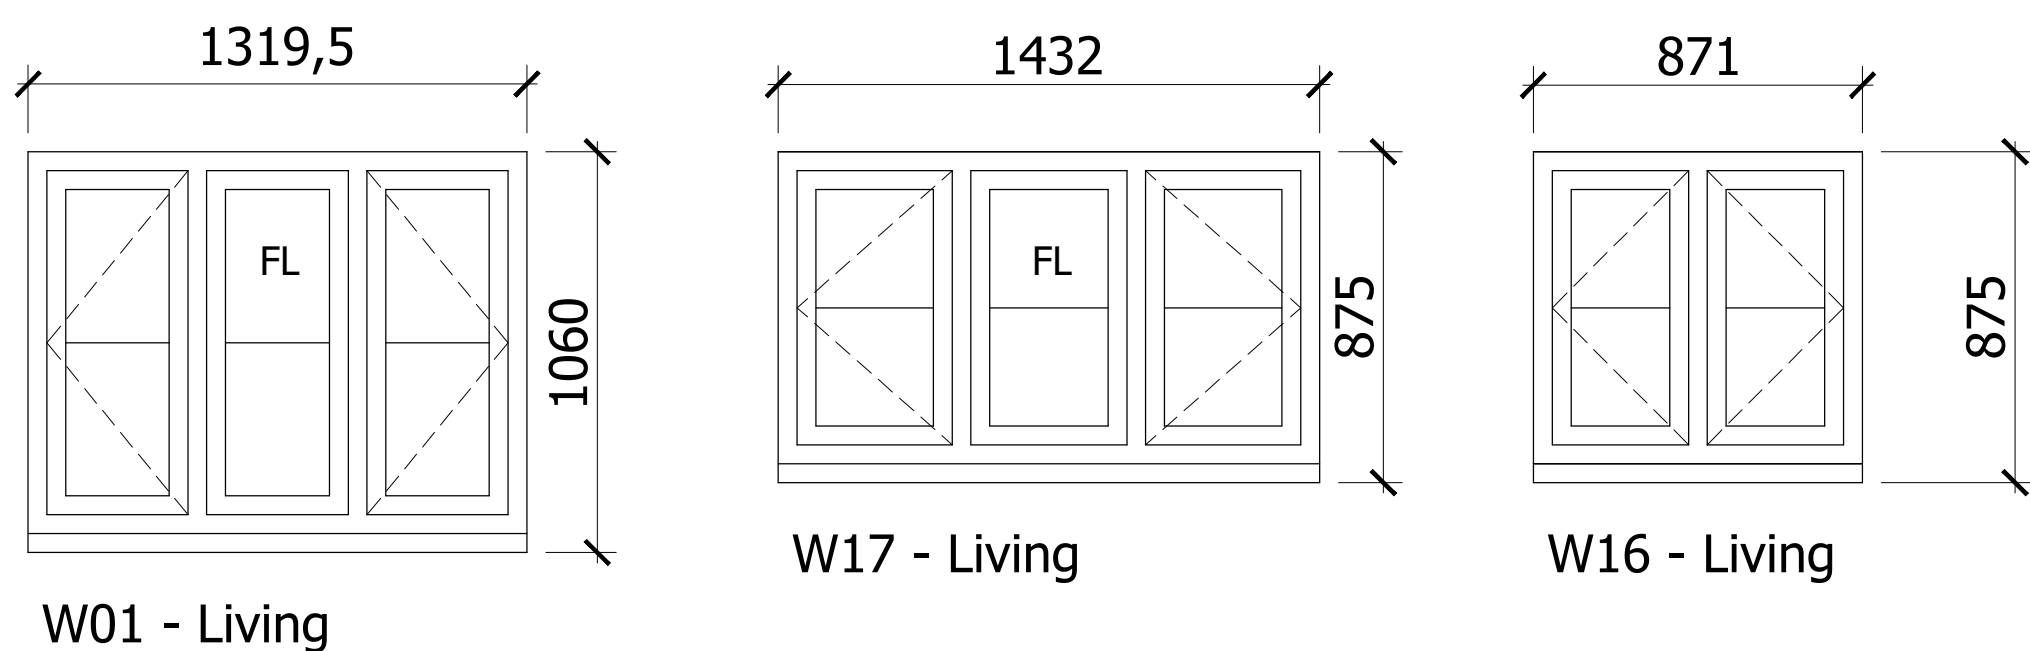

D01 - Hall - EXISTING  
D02 - Kitchen - EXISTING  
D03 - Kitchen - EXISTING  
W05 - Hall - EXISTING  
W06 - WC - EXISTING

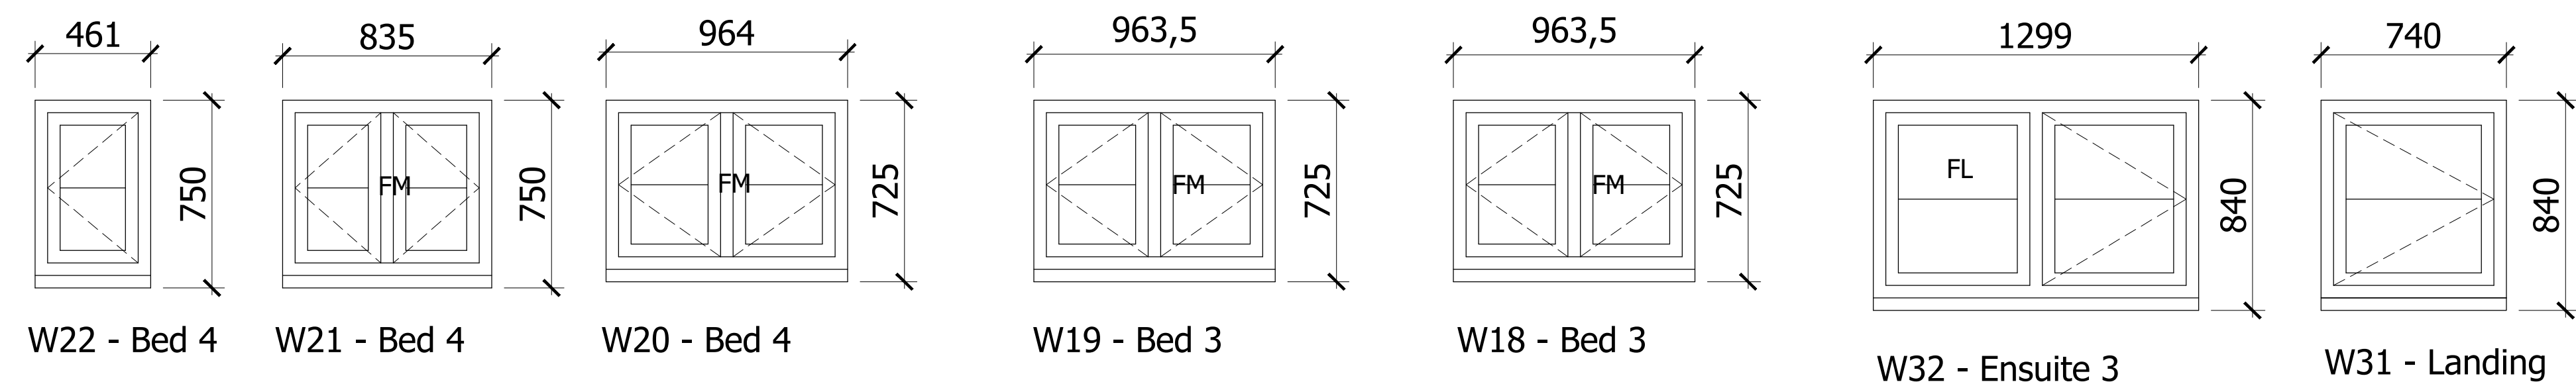


## WINDOWS & EXTERNAL DOORS:

- FL = FIXED LIGHT
- FM = FLYING MULLION
- SC = STONE CILL
- TC = TILE CILL
- OB = OBSCURE GLAZED
- = INDICATES OPENING HINGED ON LEFT

- TIMBER PAINTED FRAME ( COLOUR WHITE GLOSS) WITH PAINTED GLAZING BARS DOUBLE GLAZED 'A' RATED 4/20/4 WITH ARGON FILLED CAVITY WITH WARM EDGE SPACERS WITH SOFT COAT GLAZING.

- DIMENSIONS GIVEN ARE STRUCTURAL OPENINGS. WINDOW MANUFACTURER / CONTRACTOR TO CHECK ON SITE FORMED OPENINGS BEFORE MANUFACTURE AND TO ALLOW SUFFICIENT TOLERANCE FOR FITTING

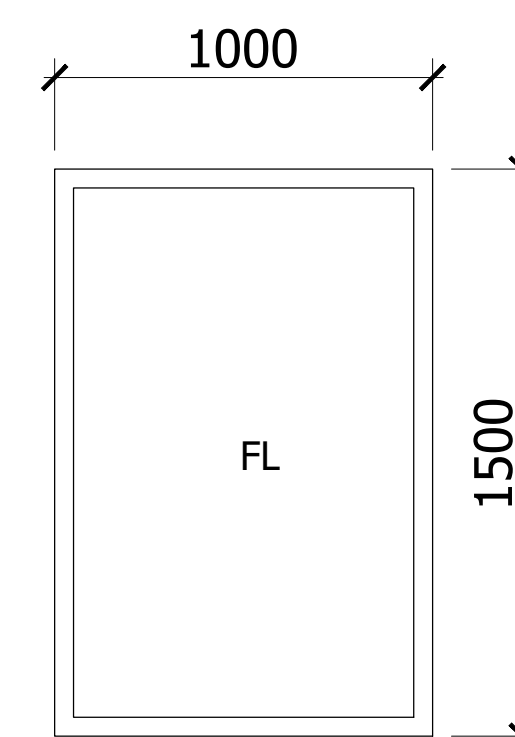

W33 - Kitchen Walk on Rooflight

- W33, W30 AND W11 PART OF CONSENTED APPLICATION. REPLACEMENT OF ALL OTHER WINDOWS / DOORS SHOWN ARE SUBJECT TO SEPARATE LISTED BUILDING APPLICATION.

|      |                                                                                               |     |          |
|------|-----------------------------------------------------------------------------------------------|-----|----------|
| C    | Central glazing bar added to sash windows and W23 door                                        | SCB | 11/03/26 |
| B    | GLAZING BARS REMOVED SASH WINDOWS, W11 OPENING ROOFLIGHT SIZE, W23 OBSCURE, BOTTOM RAIL DOORS | SCB | 19/02/26 |
| REV. | AMENDMENT                                                                                     | BY  | DATE     |

**bayside**  
ARCHITECTURAL DESIGN LIMITED  
19 Pyrford Close  
Nyetimber, Bognor Regis  
West Sussex PO21 3NL  
Tel: 01243 263320  
studio@bayside-architectural.co.uk  
www.bayside-architectural.co.uk

CLIENT'S NAME  
**Mr & Mrs Bell**  
JOB TITLE  
**Little Welbourne  
Pagham**  
DRAWING TITLE  
**Proposed Window / Door Schedule**

|          |               |            |             |
|----------|---------------|------------|-------------|
| SCALE@A1 | 1:20          | DATE       | 01/26       |
| JOB NO   | <b>049</b>    | DRAWING NO | <b>C-10</b> |
| STATUS   | BUILDING REGS | DRAWN      | SCB         |

DO NOT SCALE FROM THIS DRAWING EXCEPT FOR PLANNING PURPOSES ONLY.  
ALL DIMENSIONS MUST BE CHECKED ON SITE BY CONTRACTOR. ANY DISCREPANCIES SHOULD BE HIGHLIGHTED AS SOON AS POSSIBLE FOR CONFIRMATION BEFORE WORK PROCEEDS.  
ALL DIMENSIONS ARE IN MILLIMETERS. IF IN DOUBT ASK.