




NOTES:
All dimensions must be checked on site and not scaled from this drawing, except for minor planning purposes.

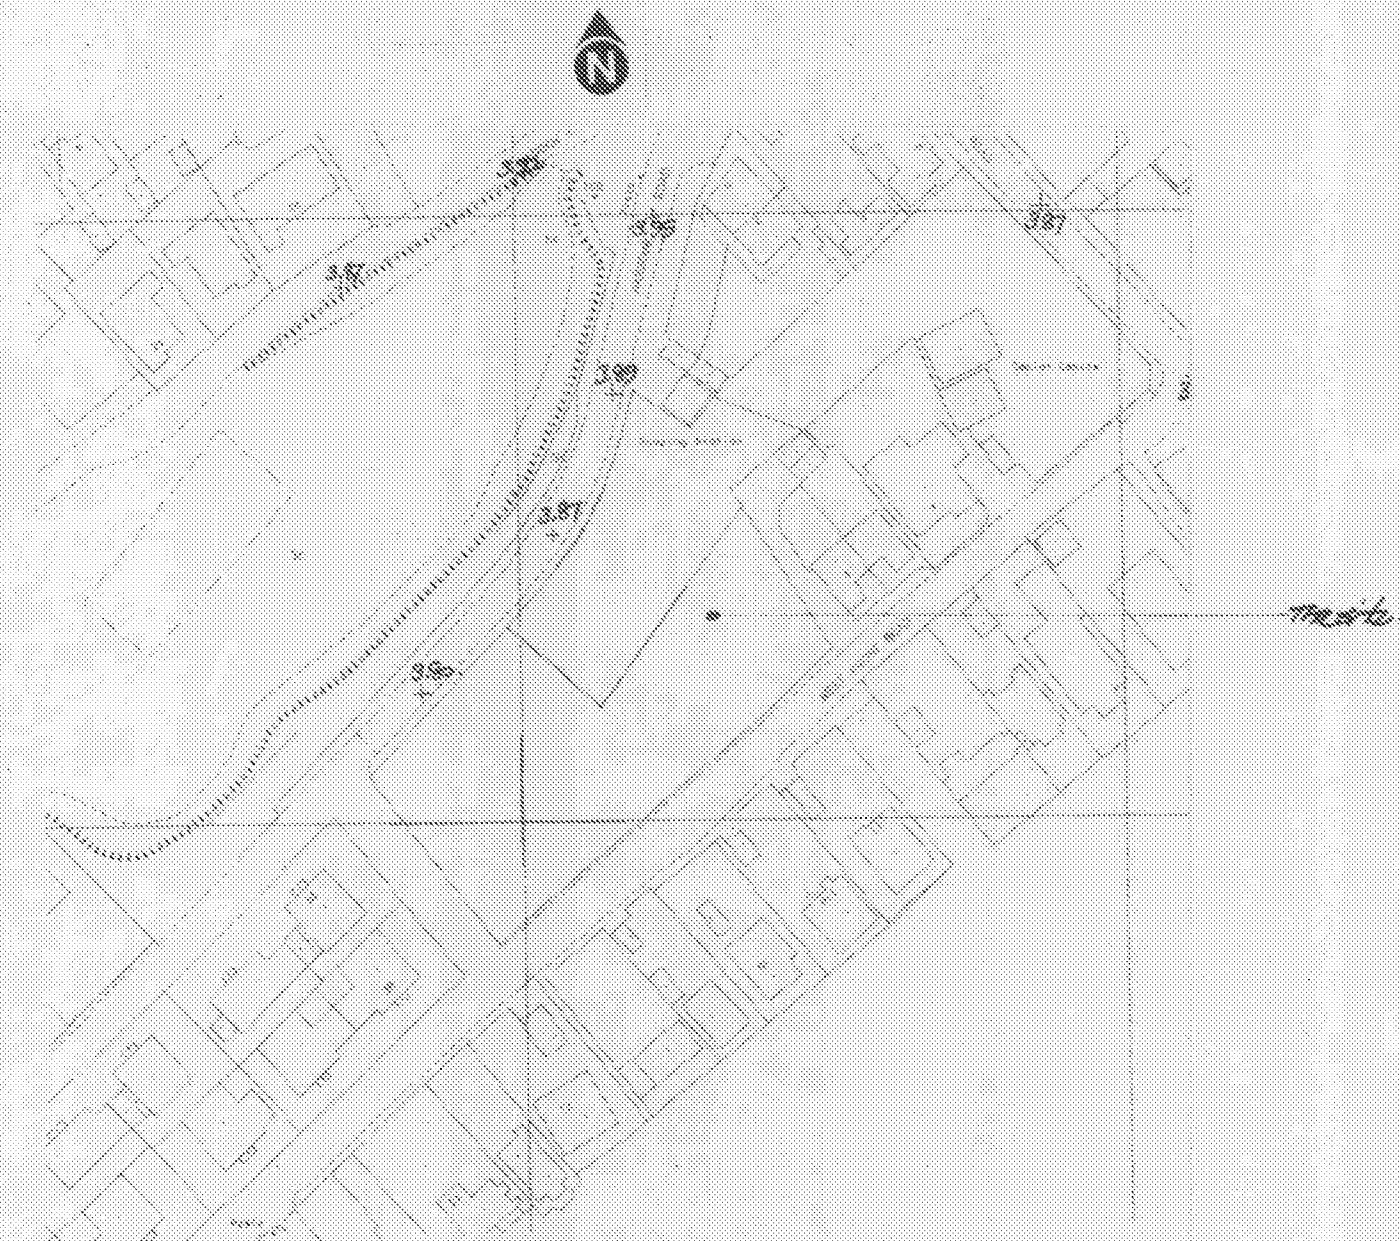


Location Plan

Scale 1:1250

Produced 19.10.2010 from the Ordnance Survey National Geographic Database and incorporating surveyed revision available at this date. © Crown Copyright 2010.

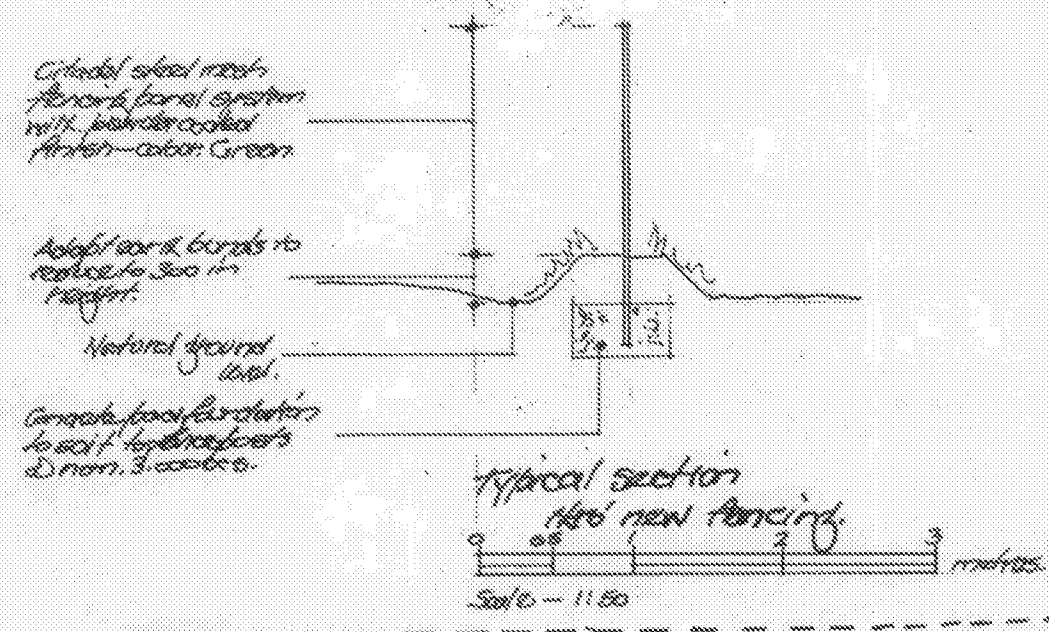 

Typical section
1:150

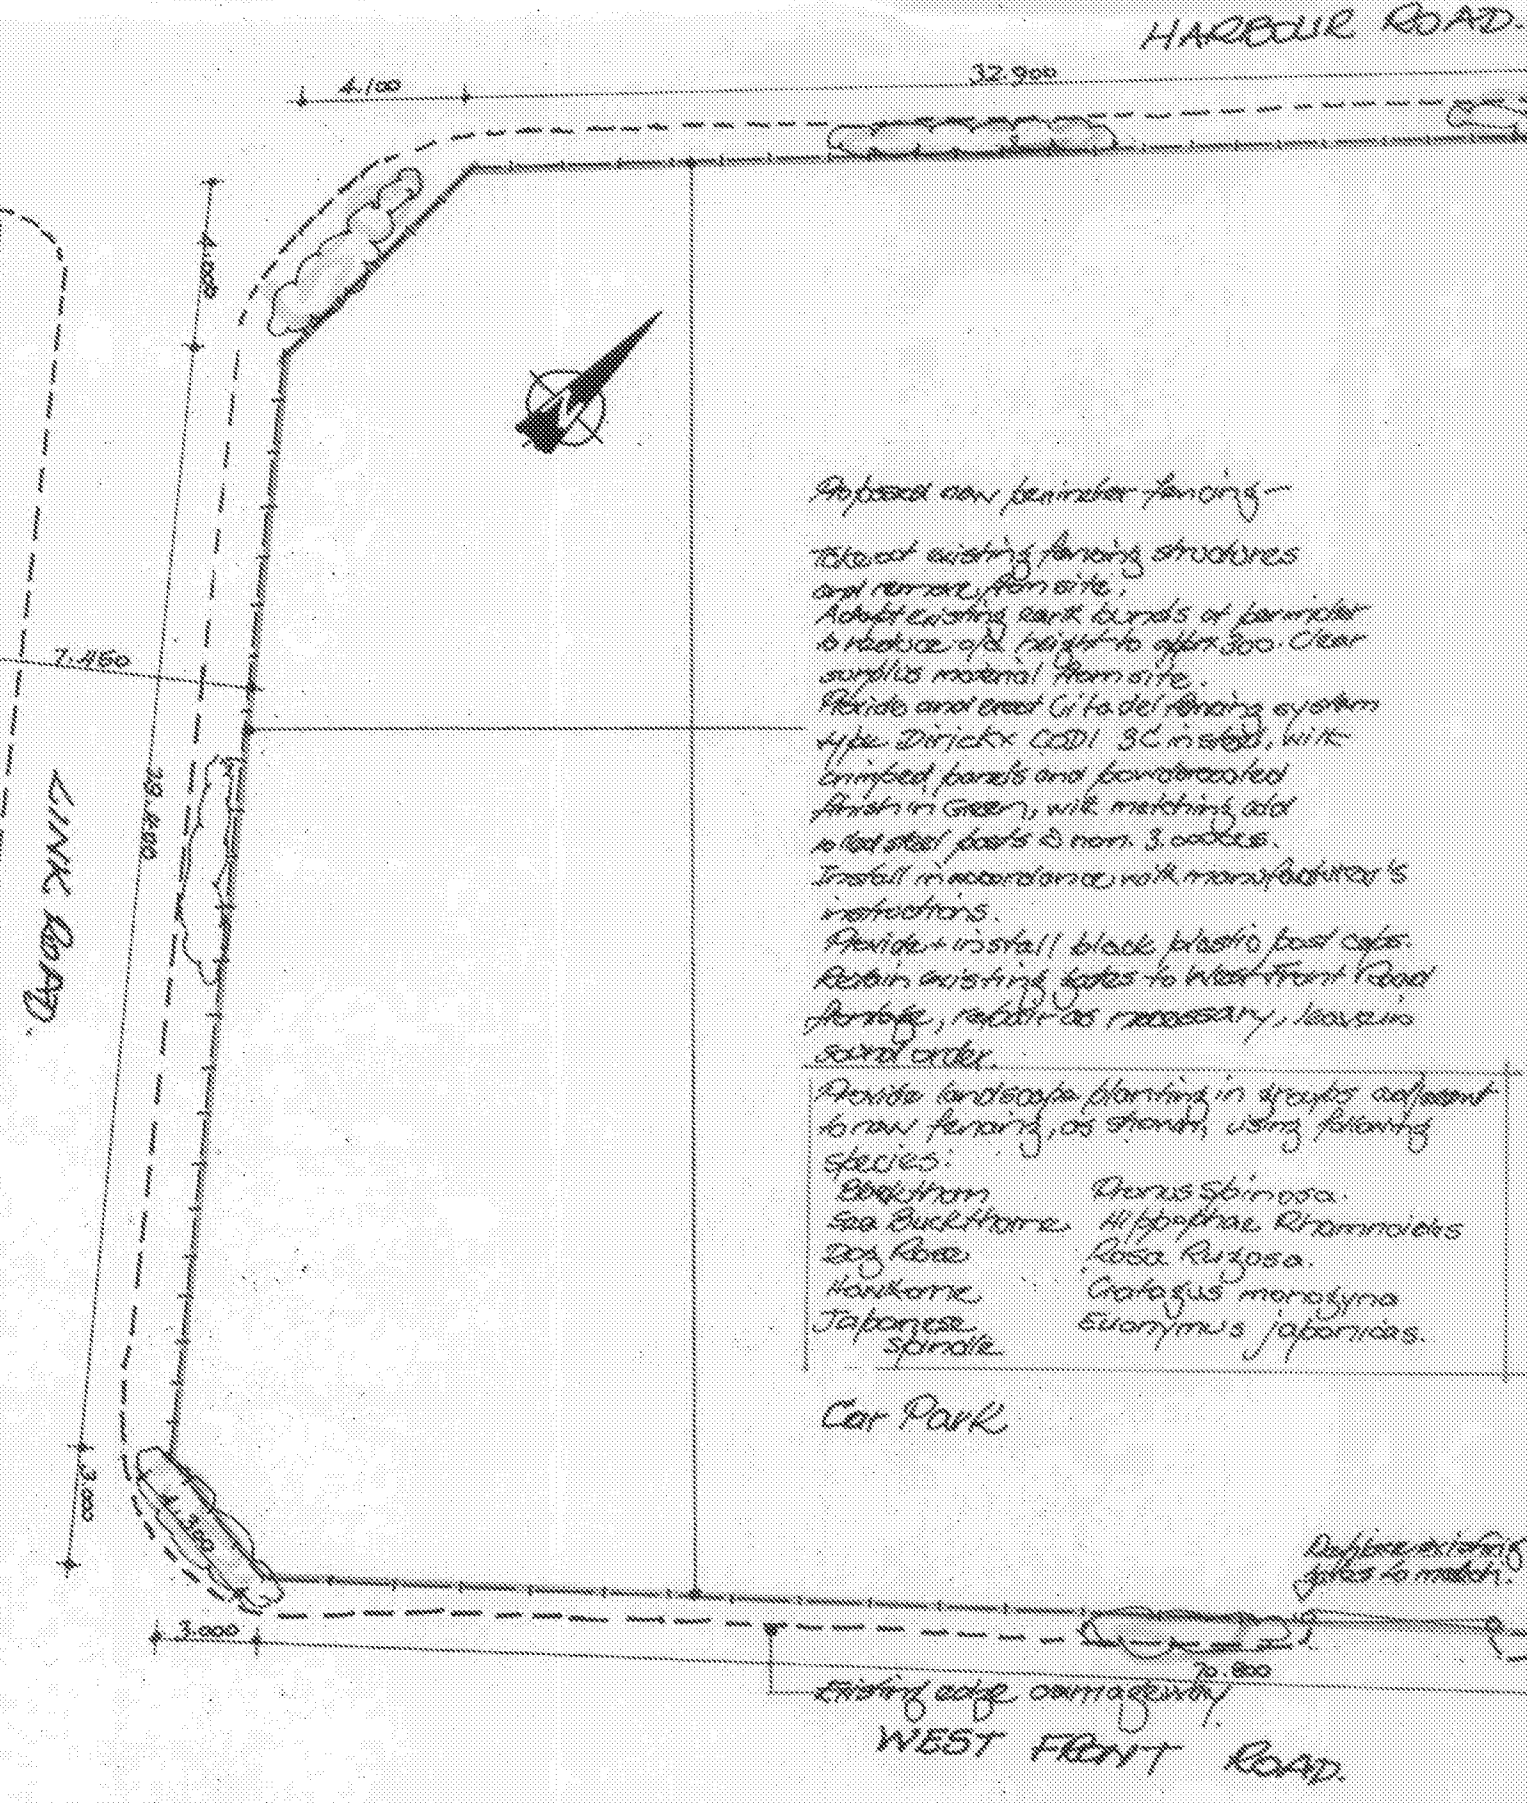

Site Plan

Scale 1:200

Proposed new perimeter fencing -
Retain existing fencing structures and remove from site.
Adapt existing bank curbs of perimeter to reduce to 300 mm height. Clear surplus material from site.
Provide and erect G-hat fencing system type D1100, 3C in steel, with crimped panels and powdercoated finish in green, with matching old metal steel posts @ min. 3 metres.
Install in accordance with manufacturer's instructions.
Provide install black plastic foot caps.
Retain existing gates to West Front Road. Refurbish, replace as necessary, leaving sound order.
Provide landscape planting in groups adjacent to new fencing, as shown, using following species:
Daphne genkwa
Sea Buckthorn
Dog Rose
Hawthorn
Japanese Spindle
Daphne genkwa
Hippocrepis emerus
Rosa rugosa
Cotoneaster horizontalis
Euonymus japonicus

Car Park

Refurbish internal fence to match.

Boat compound

Refurbish fence

Garages

Refurbish fence

Refurbish fence

Pumpkin station

Client
Paffham Yacht Club

Job Title
**Paffham Yacht Club
car/boat compound,
Harbour/West Front Road,
PAFFHAM,**

Drawing Title
**Proposed new perimeter
fencing
SITE and LAYOUT
PLANS.**

Scale
1:200 and 1:1250 & A1.

Date
January 2014

Drawn by
JAH

Org. No.
14/02/01

Rev.
5