


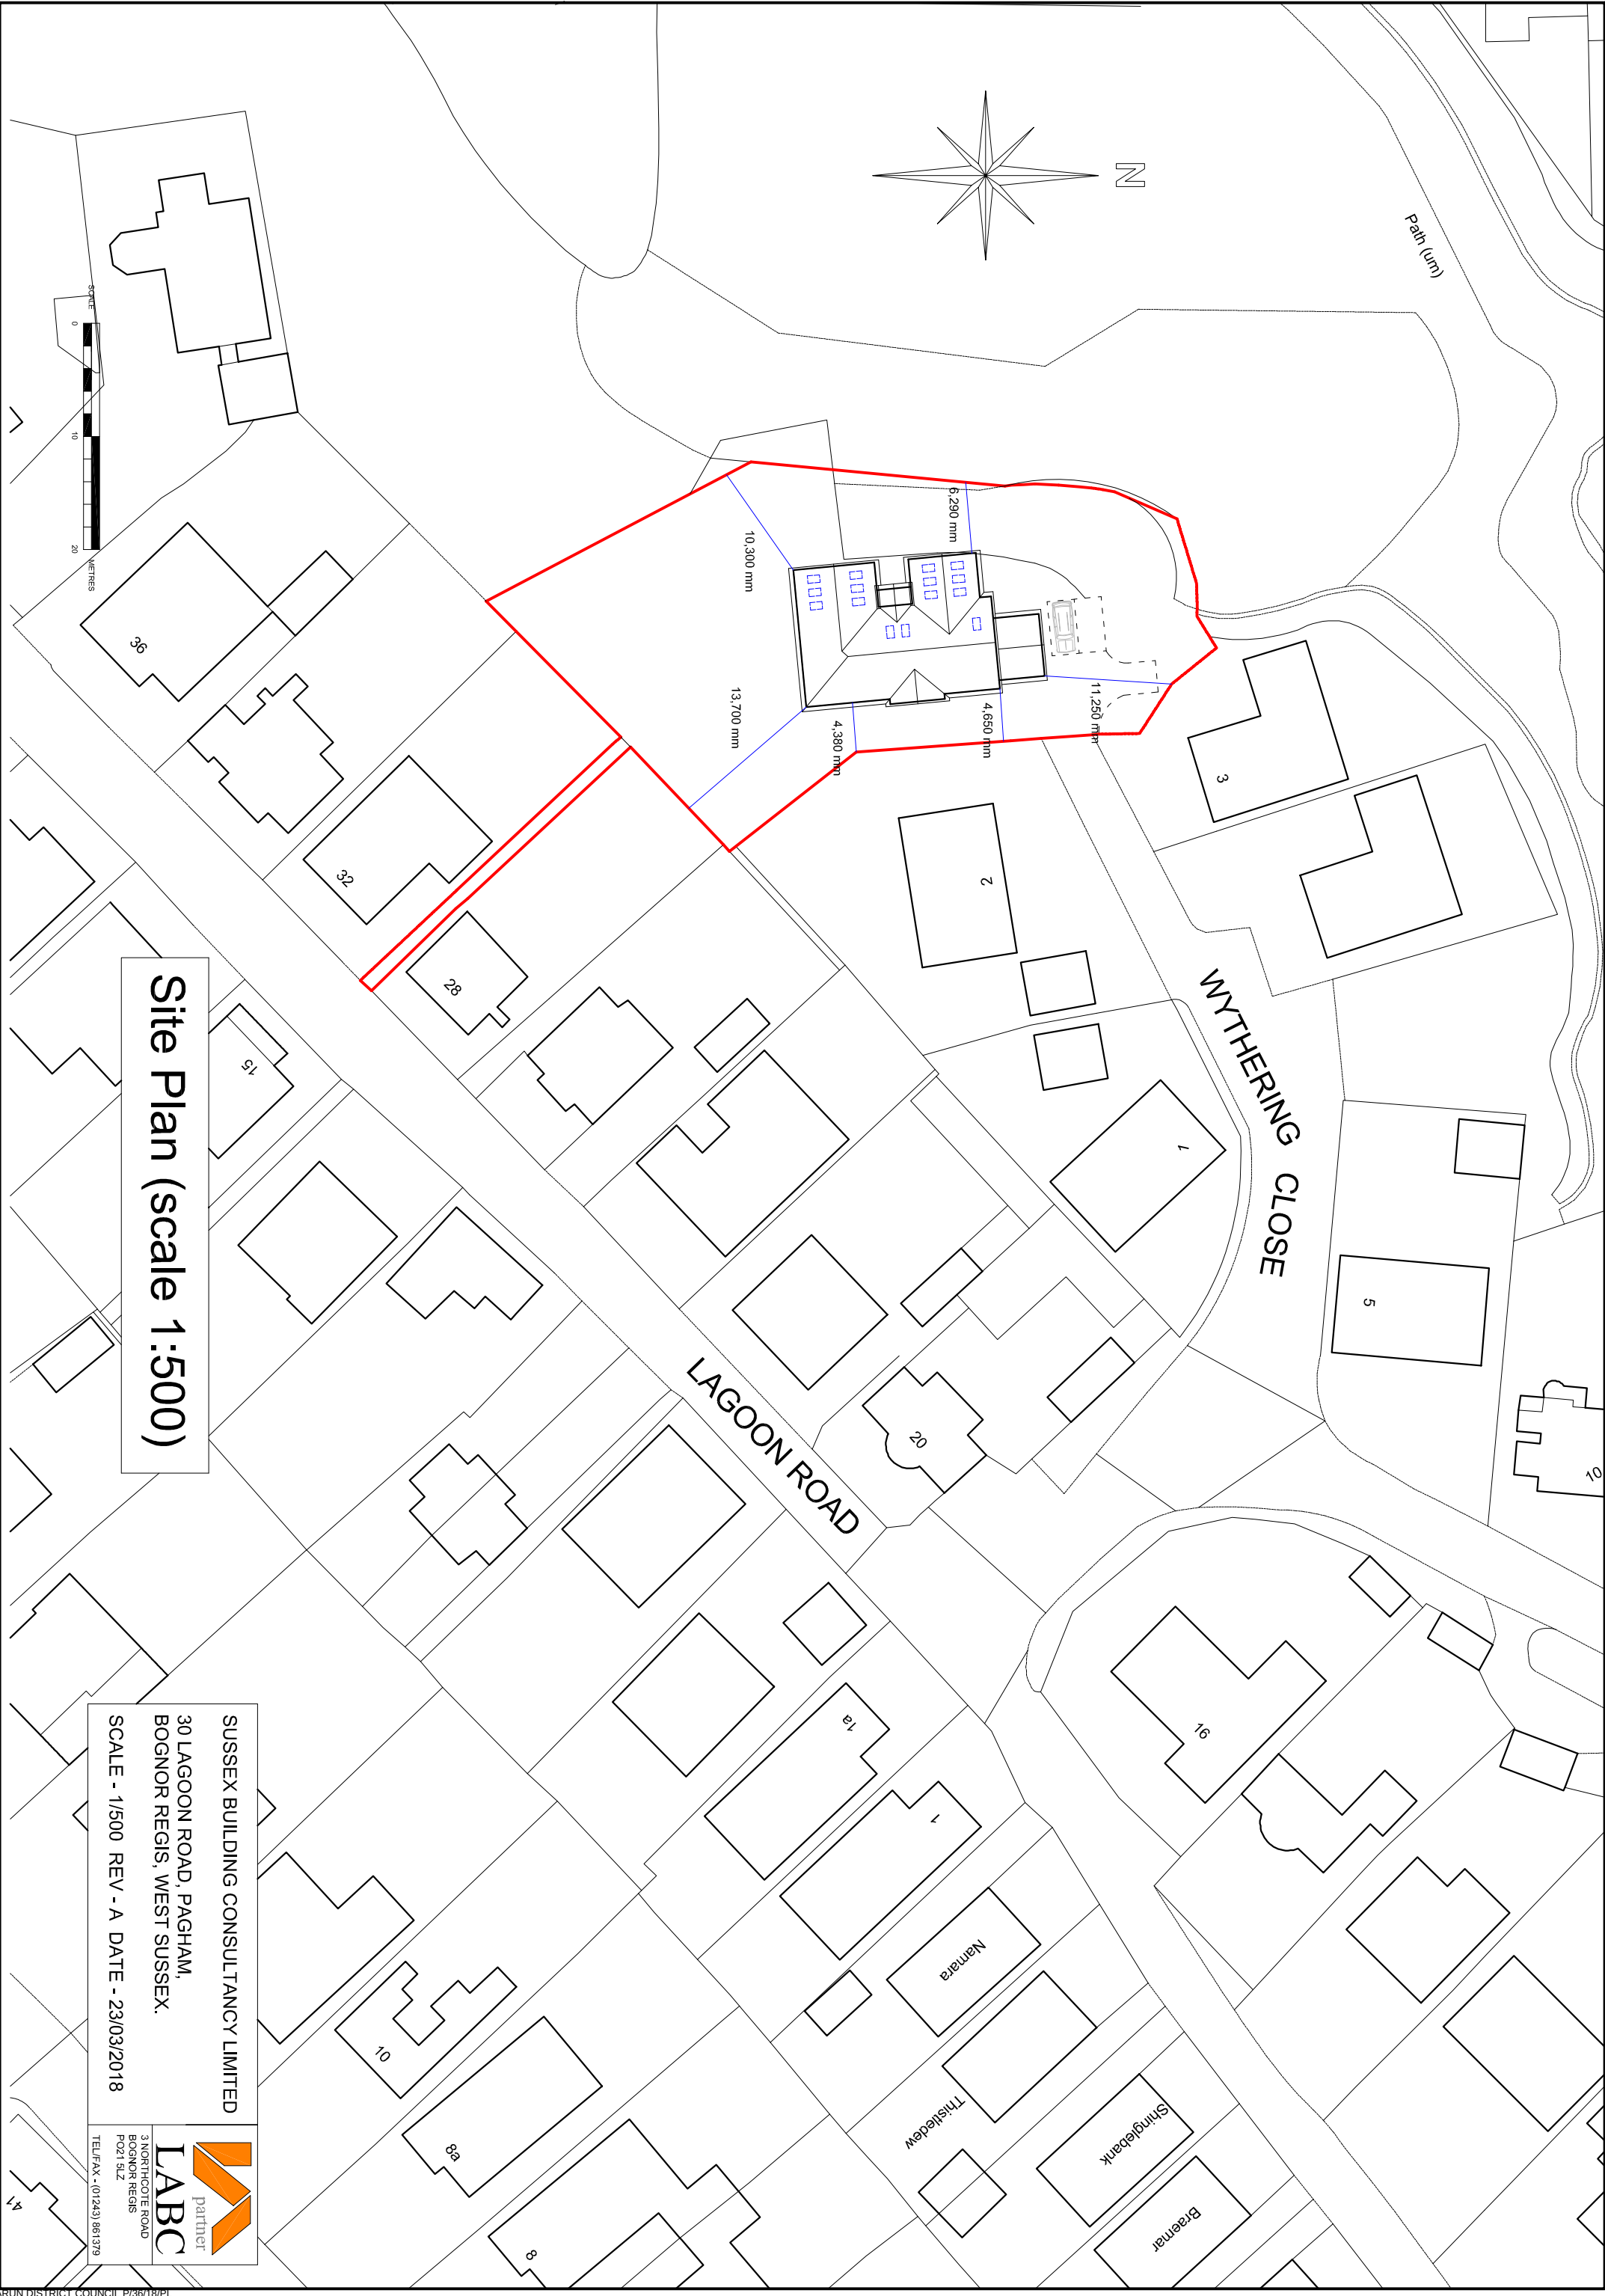

Site Plan (scale 1:500)

SUSSEX BUILDING CONSULTANCY LIMITED

30 LAGOON ROAD, PAGHAM,
BOGNOR REGIS, WEST SUSSEX.

SCALE - 1/500 REV - A DATE - 23/03/2018



3 NORTHGOTE ROAD
BOGNOR REGIS
PO21 5LZ
TEL/FAX - (01243) 861379