




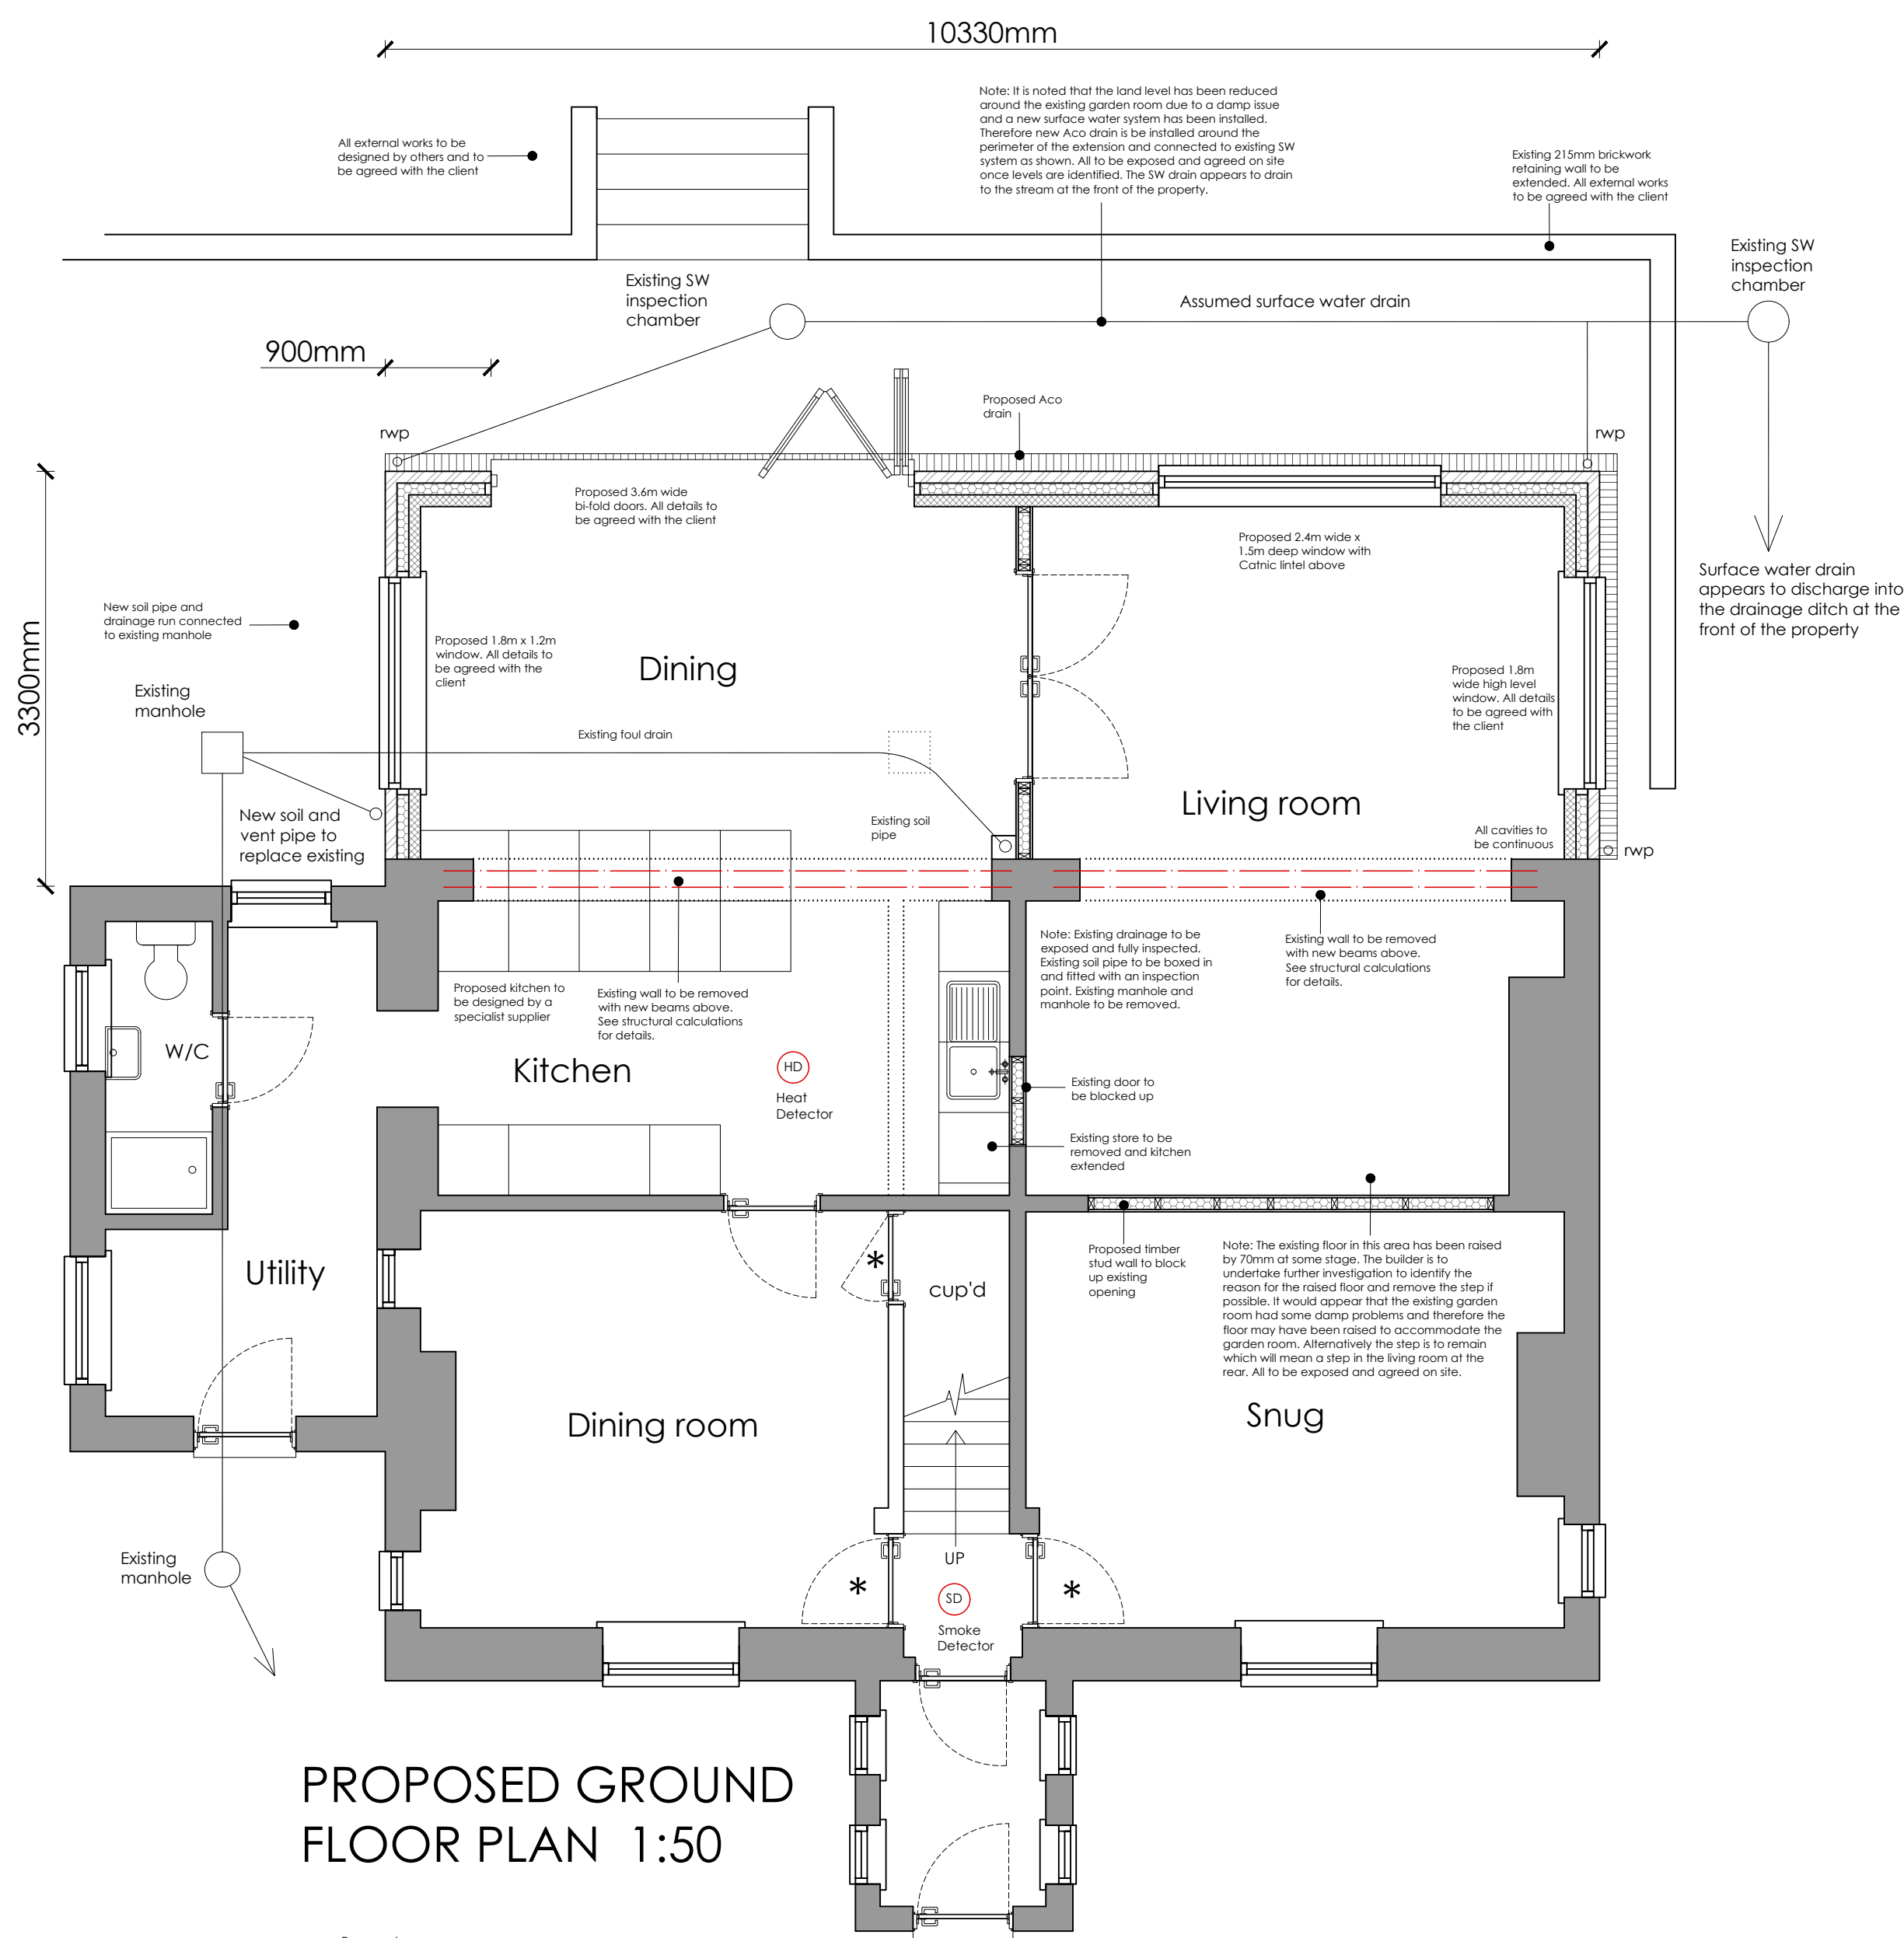

PROPOSED GROUND FLOOR PLAN 1:50

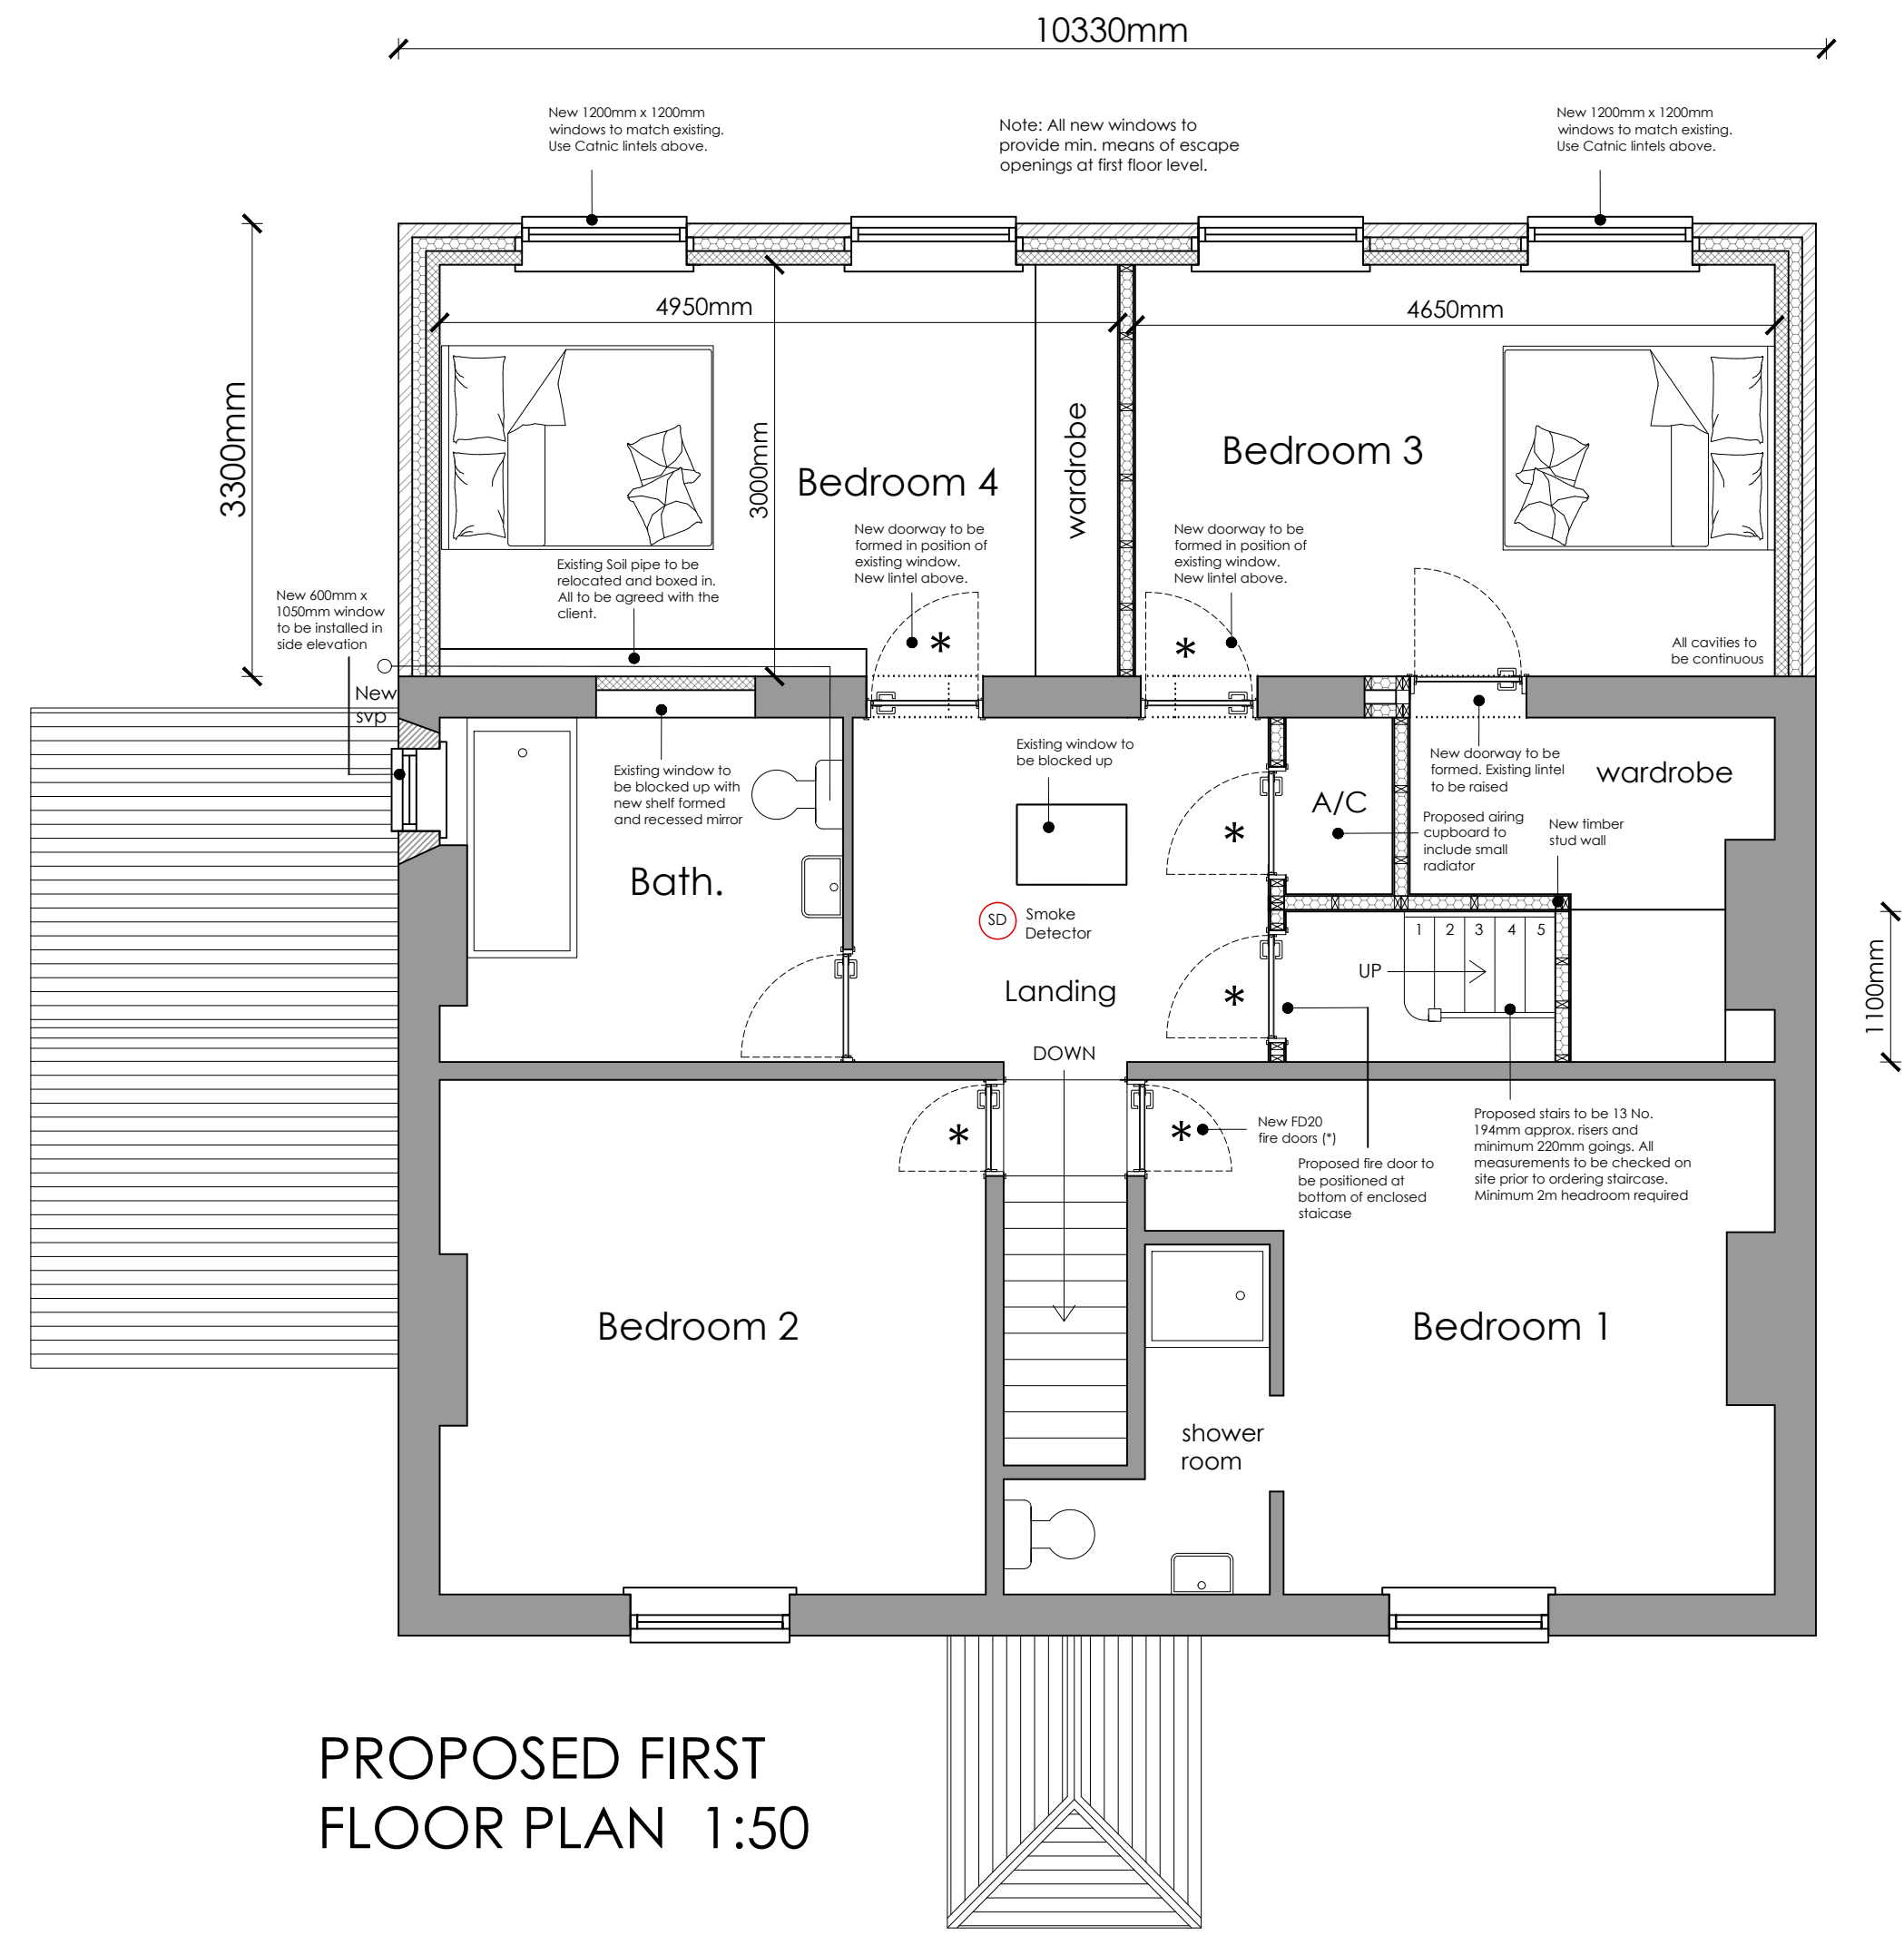

PROPOSED FIRST FLOOR PLAN 1:50

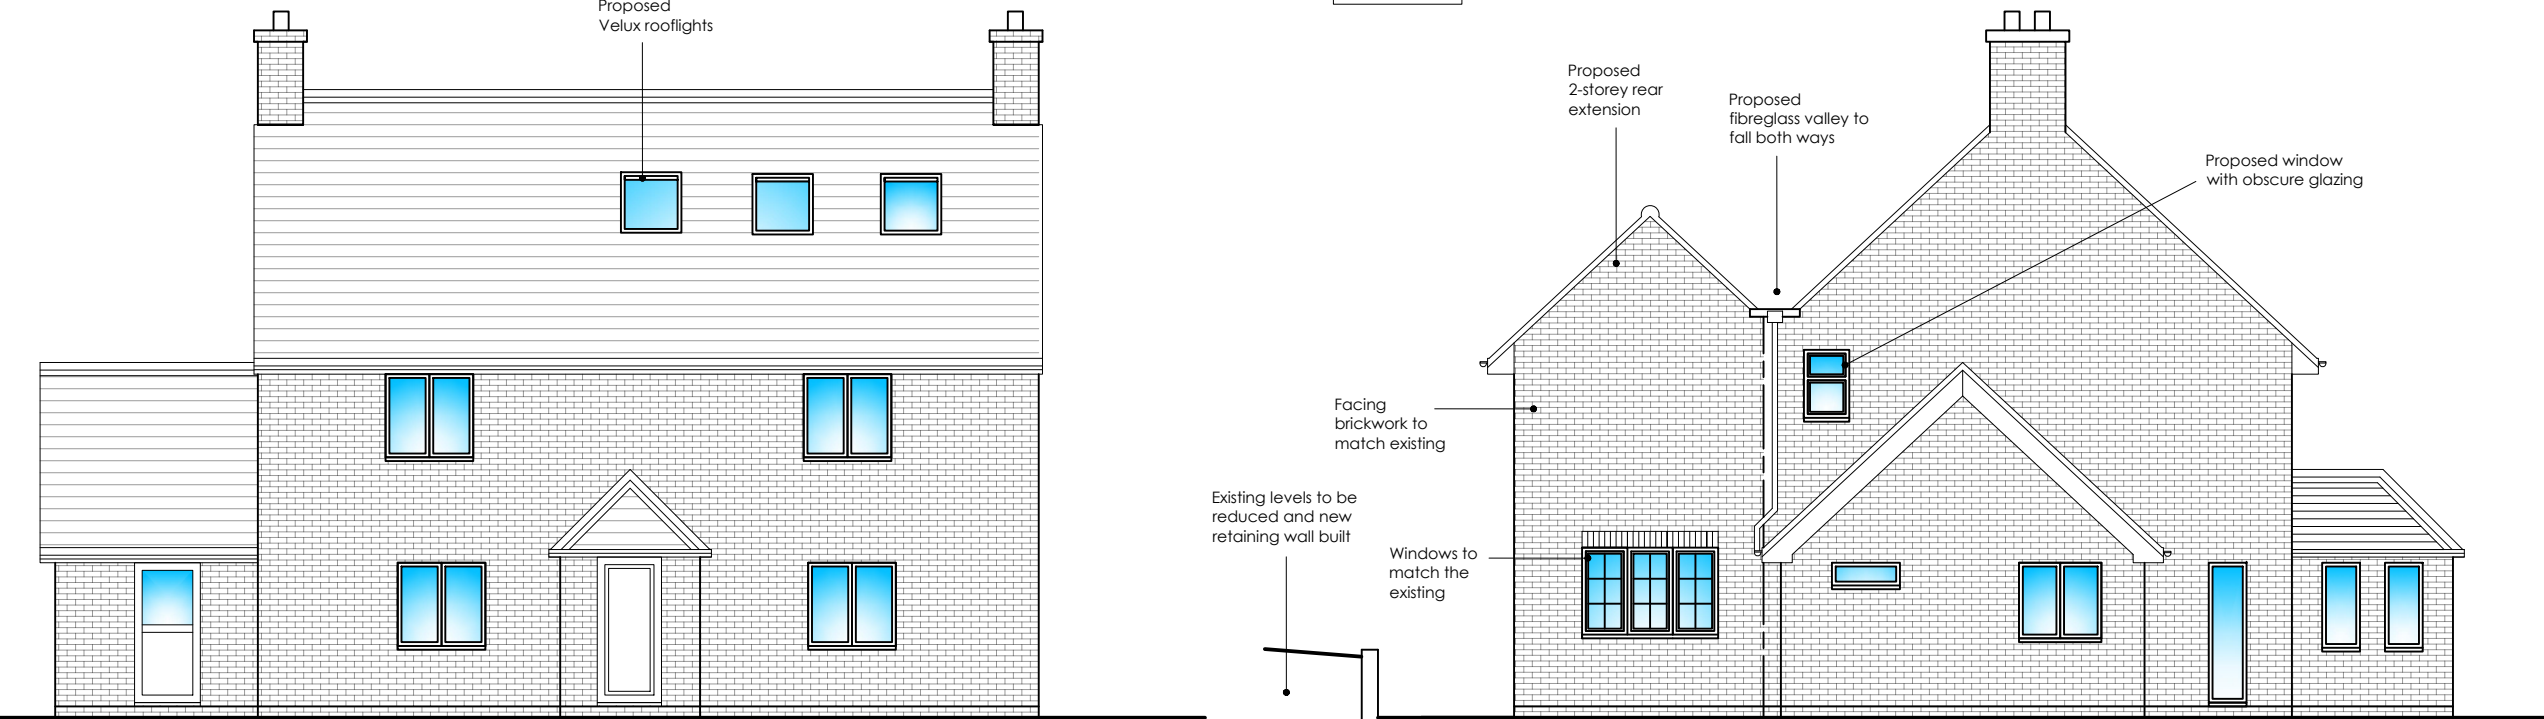


PROPOSED WEST ELEVATION 1:100

PROPOSED NORTH ELEVATION 1:100




PROPOSED EAST ELEVATION 1:100

PROPOSED SOUTH ELEVATION 1:100

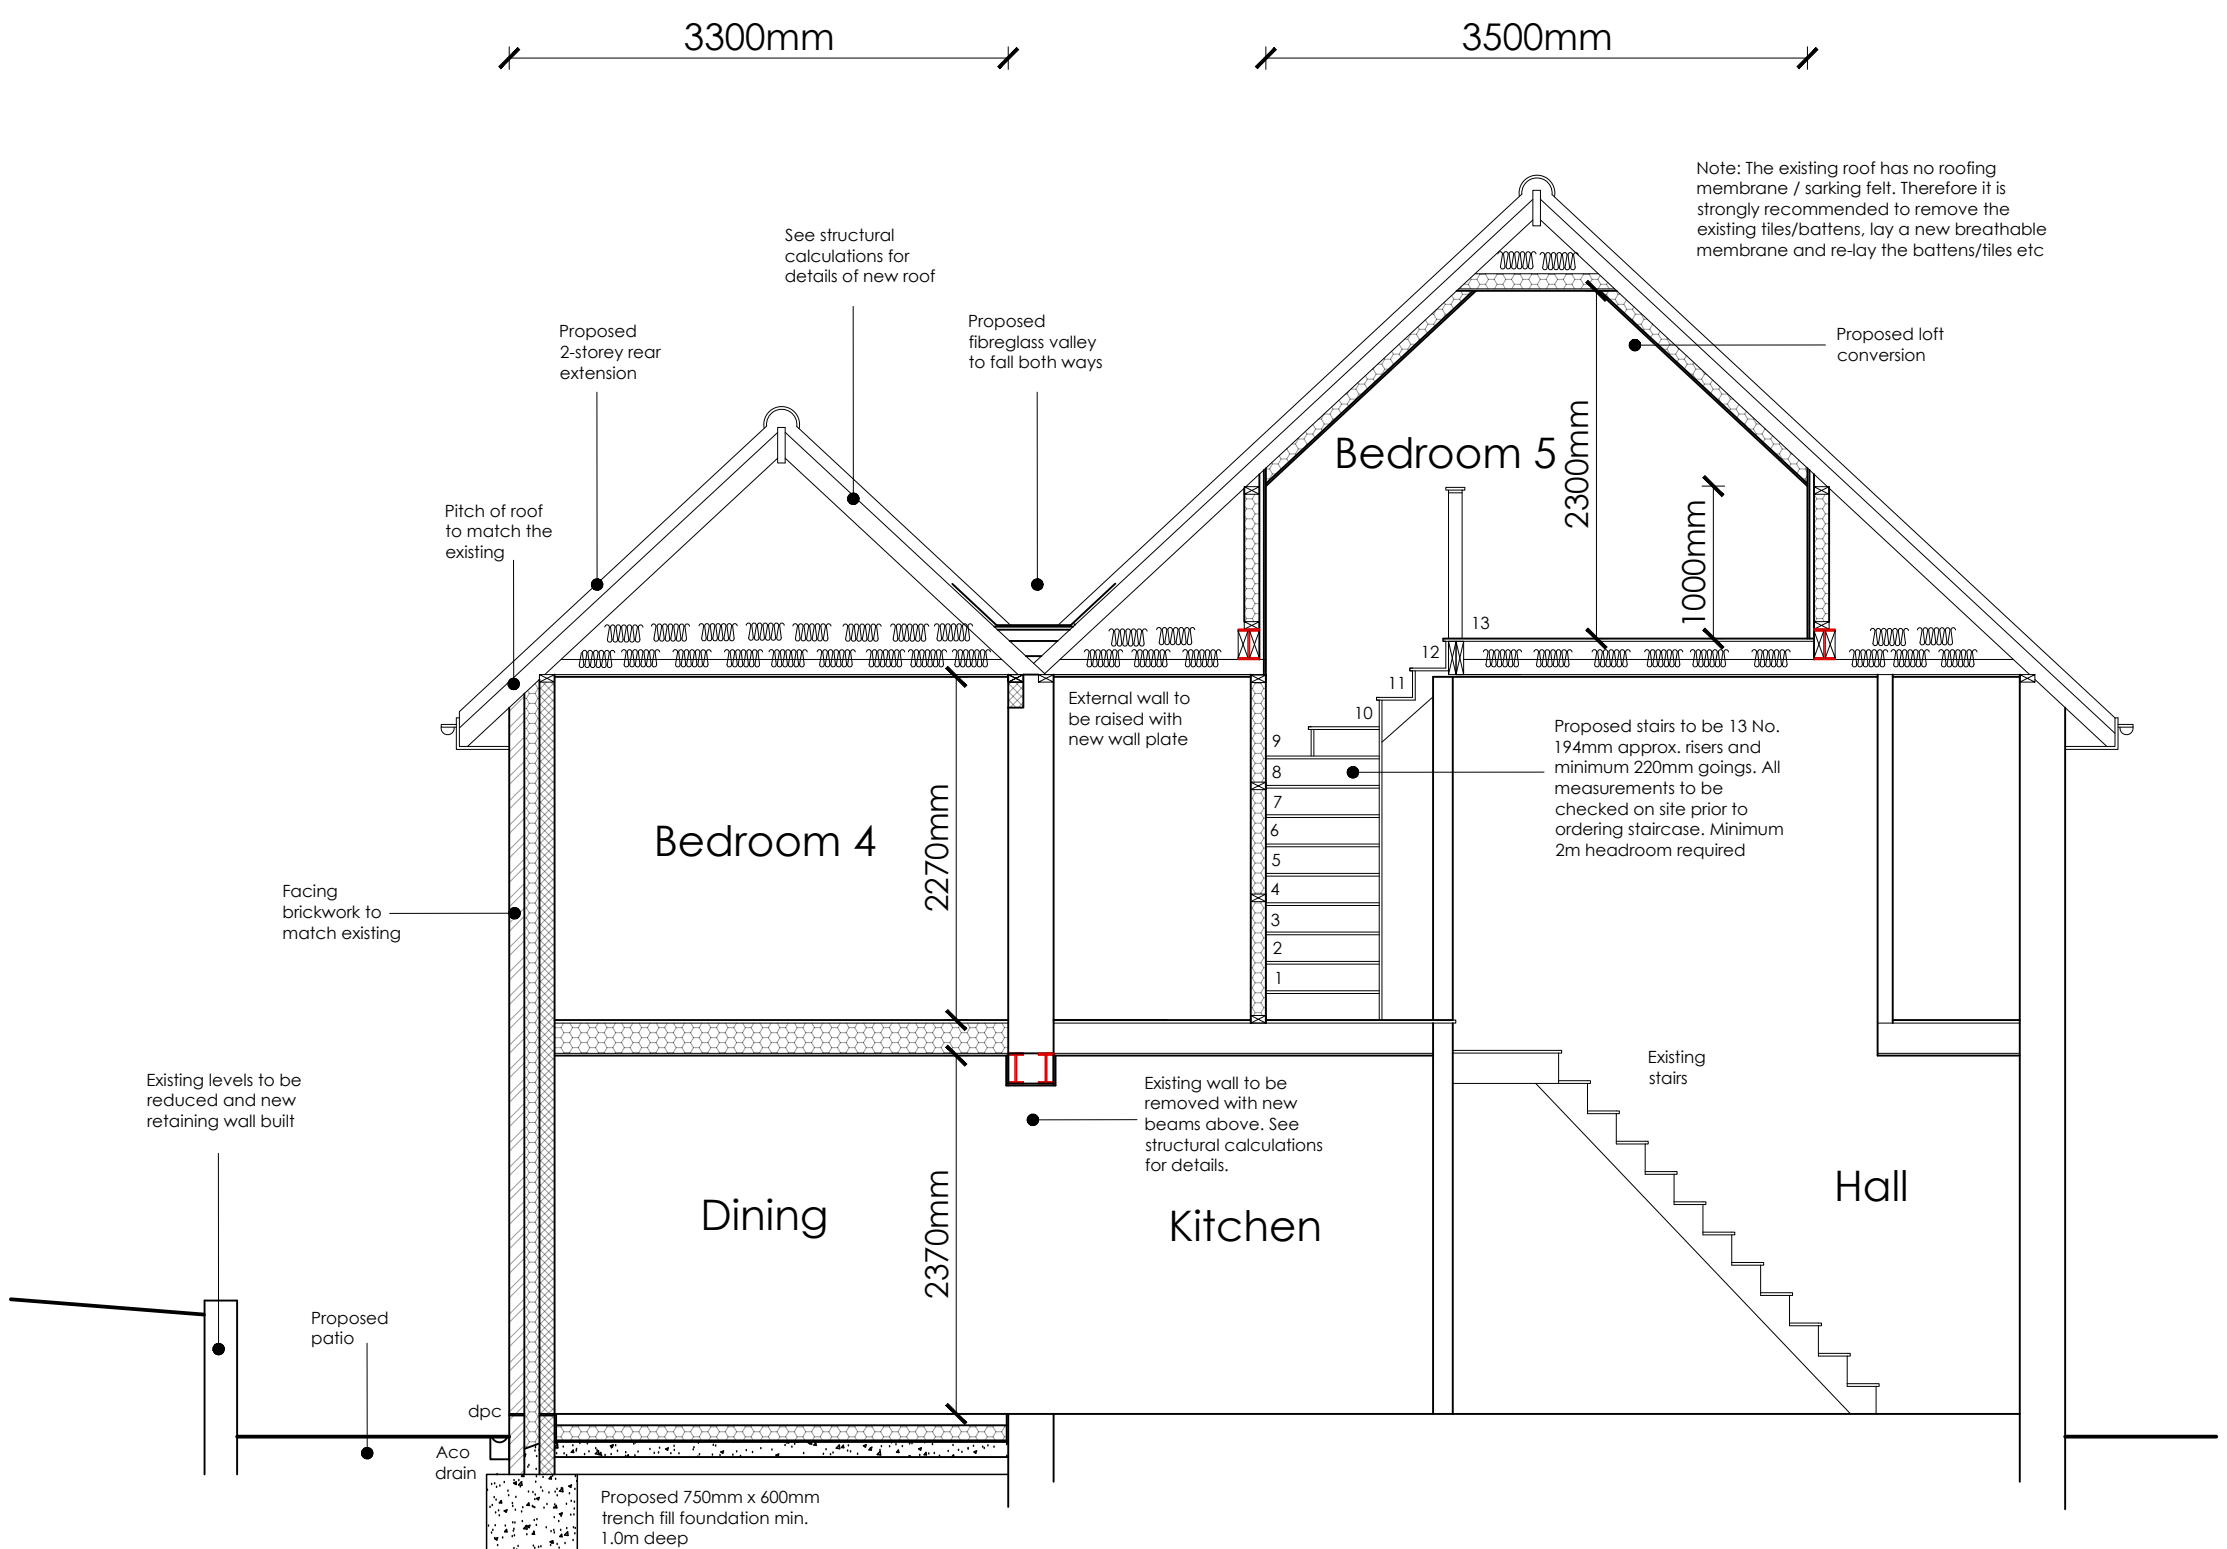

PROPOSED SECTION 1:50

Scale Bars:

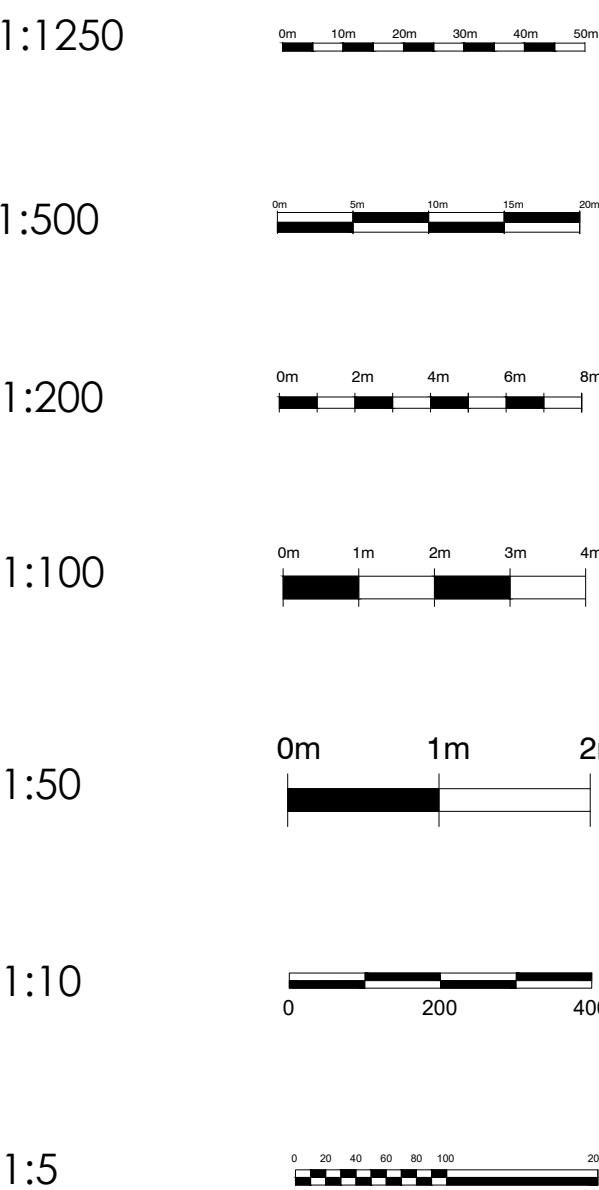

ama

architectural & quantity surveying services

afterbury moore associates

Unit 1 Gosling Craft Business Park
Long Furlong
Clapham Worthing
West Sussex BN13 3UT

01903 871131
cari@afterburymoore.co.uk

Client:

Address of Works: Saffer Cottage, Pagham Road
Pagham
West Sussex
PO21 3PX

Drawing Title: Proposed 2 Storey Rear Extension and loft conversion

Paper Size: A1

Date: Feb. 2021

Job Number: AR-170

Drawing Number: 02

Revision: Revision

General Notes:

1: Do not scale from these drawings (unless for planning purposes).
2: Drawings to be read in conjunction with the structural calculations and the building notes provided.
3: The client/contractor is advised to read the separate notes and the details provided in the structural calculations regarding the CDM regulations.
4: The property owner is reminded to serve a Party Wall Notice on any adjoining owner should they need to do so under the requirements of the Party Wall Act 1996.
5: No work should be undertaken until all consents (Planning and Building Control) have been received and approved in writing. Any work undertaken without consent is done so at the client's risk.
6: All dimensions to be checked on site prior to ordering any materials, kitchens or bathrooms.
7: All existing foundations and inlets taking any additional loads are to be exposed and agreed with the Building Control Officer.

Revision

Date

Amendment