


© This drawing is the property of Mitzman Architects.
No disclosure or copy of it may be made without the written permission of Mitzman Architects.

- Do not scale this drawing.
- All dimensions and levels to be checked on site.
- Discrepancies to be reported to Mitzman Architects before proceeding.
- If in any doubt about information on this drawing contact Mitzman Architects.

Revisions

 

MITZMAN architects llp

020 7722 8525 Unit 1 Primrose Mews
mail@mitzmanarchitects.com Sharpleshall Street
www.mitzmanarchitects.com London NW1 8YW

CLIENT

Conrad Sandler and Victoria Hoskyns

PROJECT

10 Harbour Road, Pagham PO21 4TG

SHEET TITLE

Site Plan - Site Survey - EXISTING

SCALE

1 : 250 @ A3


DATE CREATED


FILE REFERENCE

DRAWING NUMBER

295- DWG - 002

REVISION

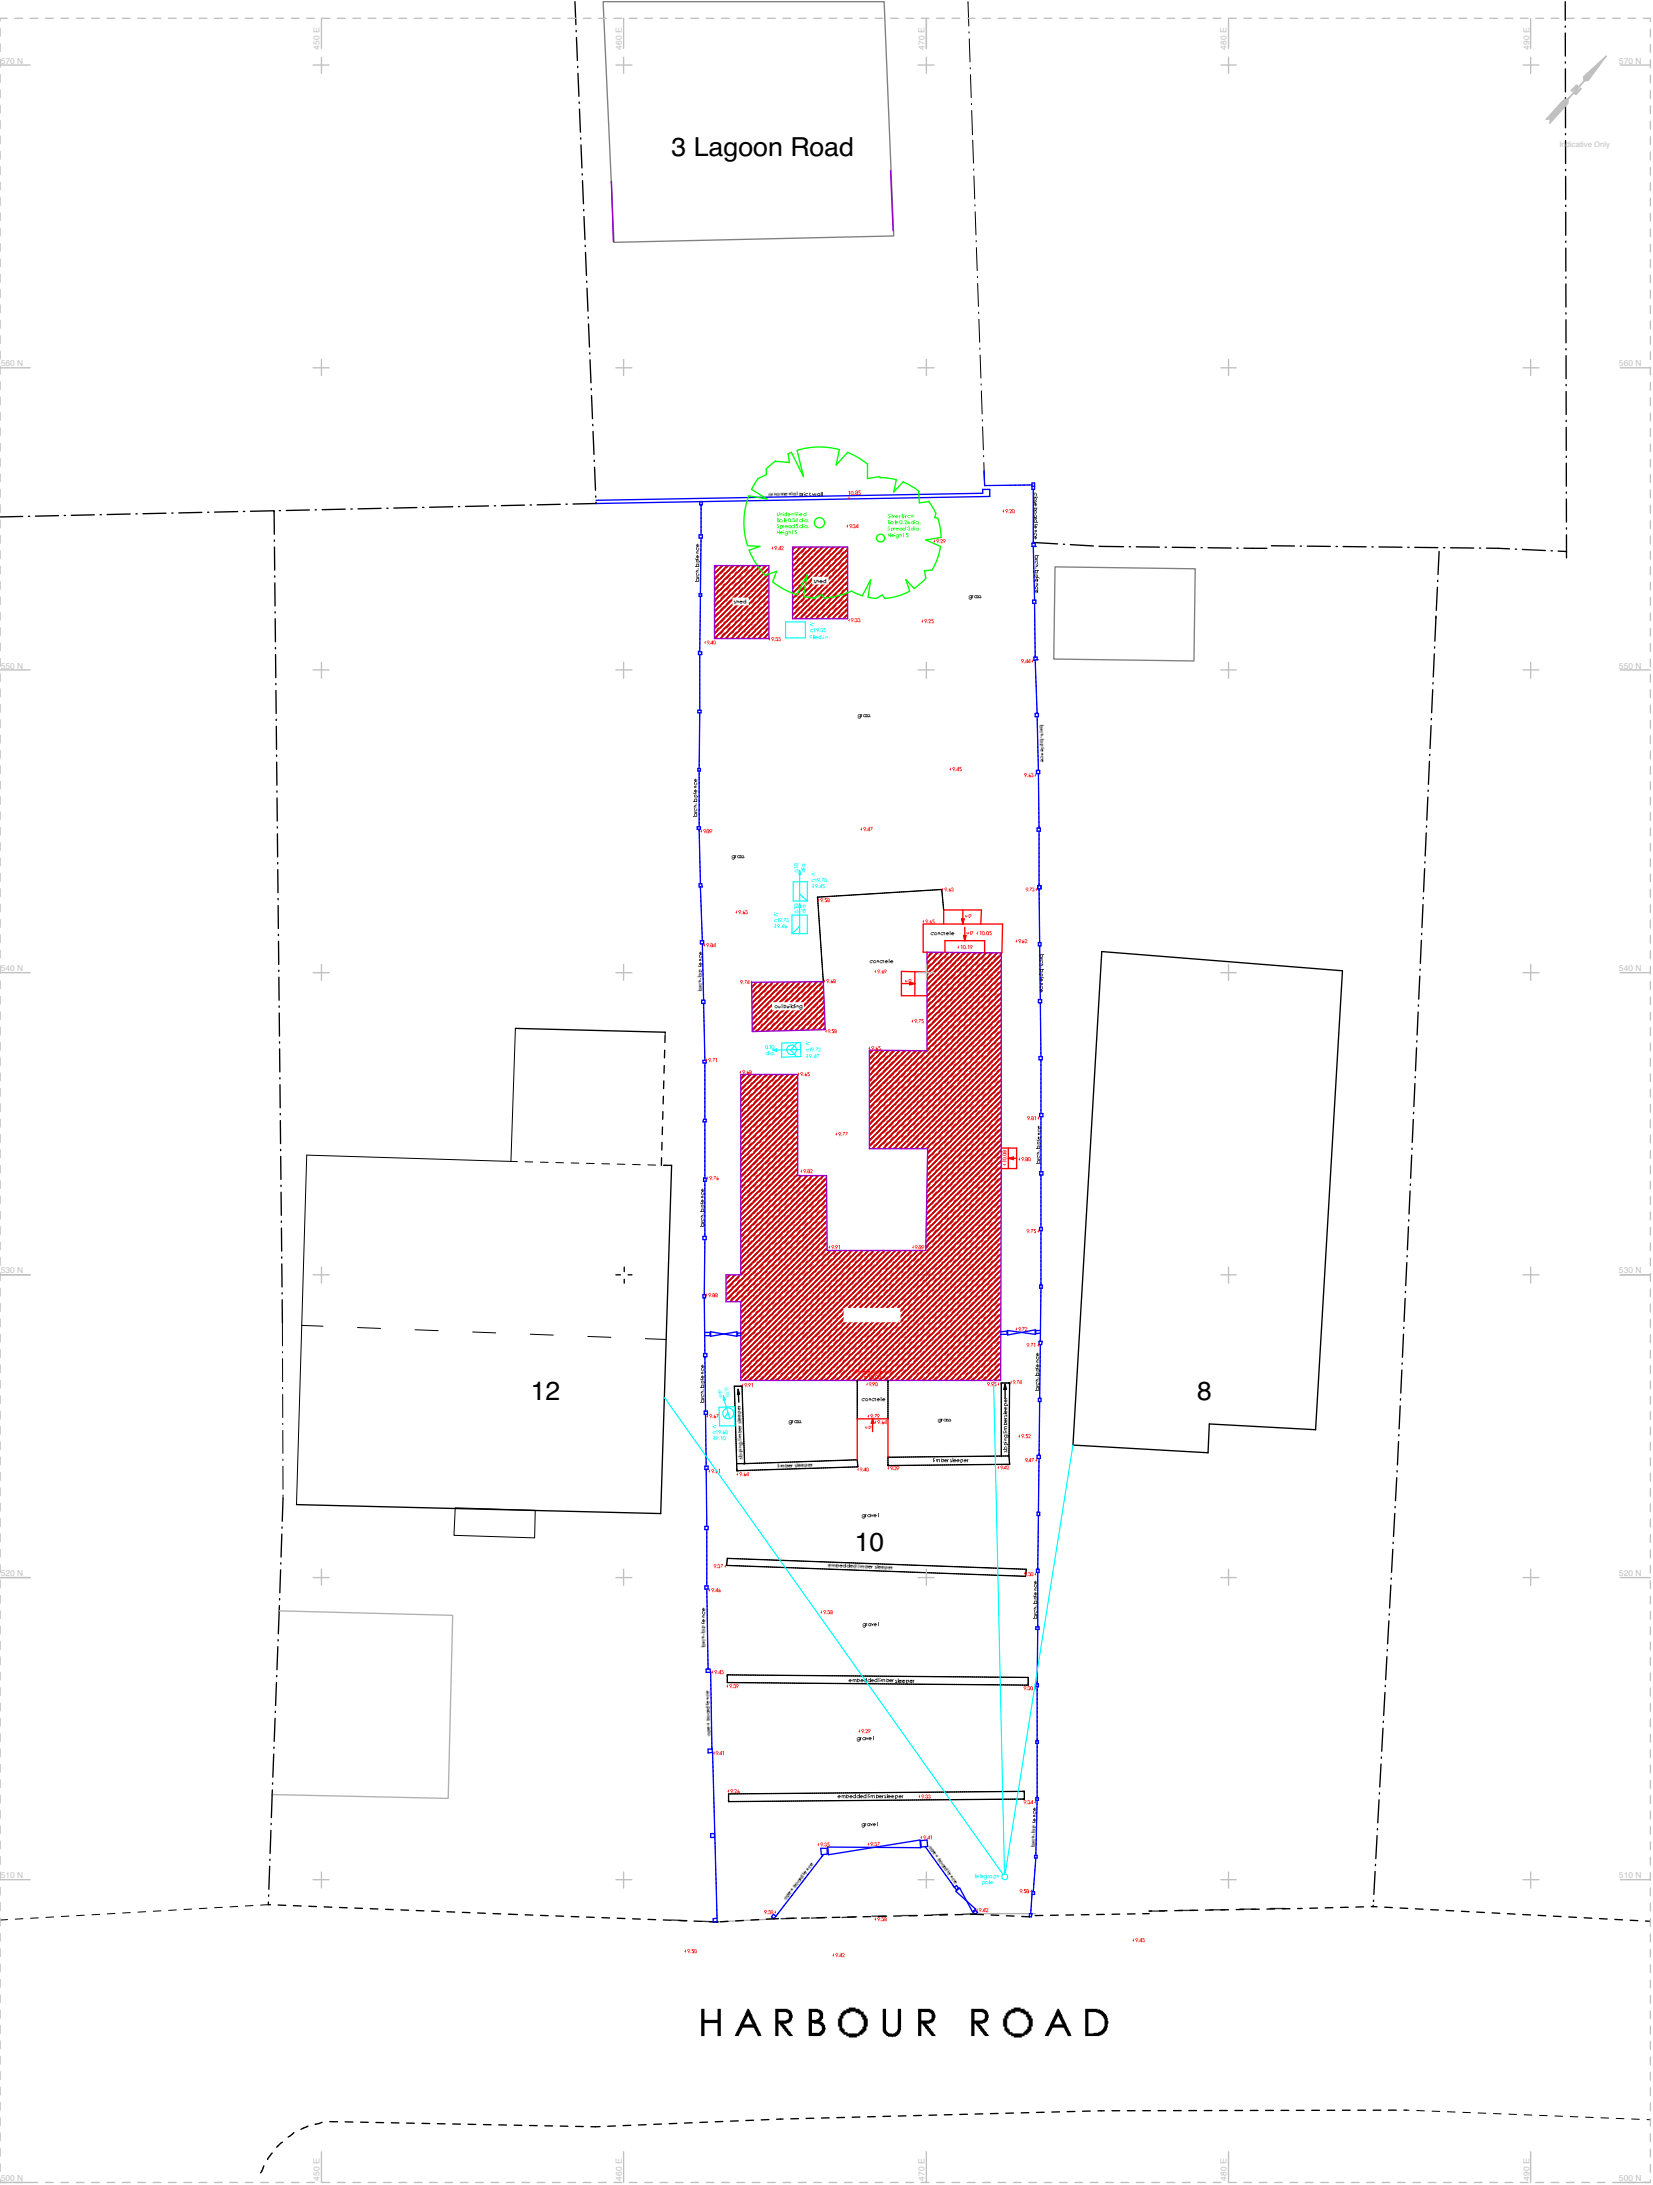

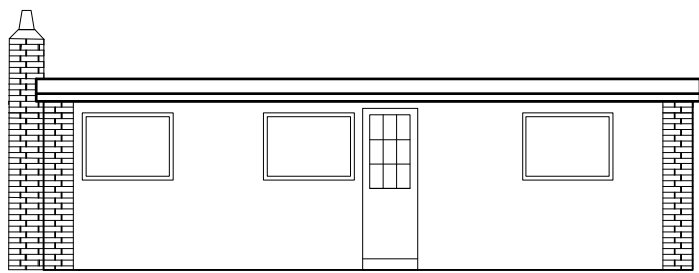



SKETCH PART- PLAN & FRONT ELEVATION



© This drawing is the property of Mitzman Architects.
No disclosure or copy of it may be made without the
written permission of Mitzman Architects.

- Do not scale this drawing.
- All dimensions and levels to be checked on site.
- Discrepancies to be reported to Mitzman Architects
before proceeding.
- If in any doubt about information on this drawing
contact Mitzman Architects.

Revisions

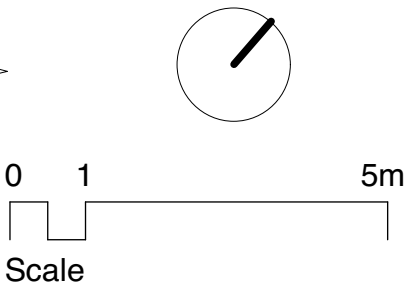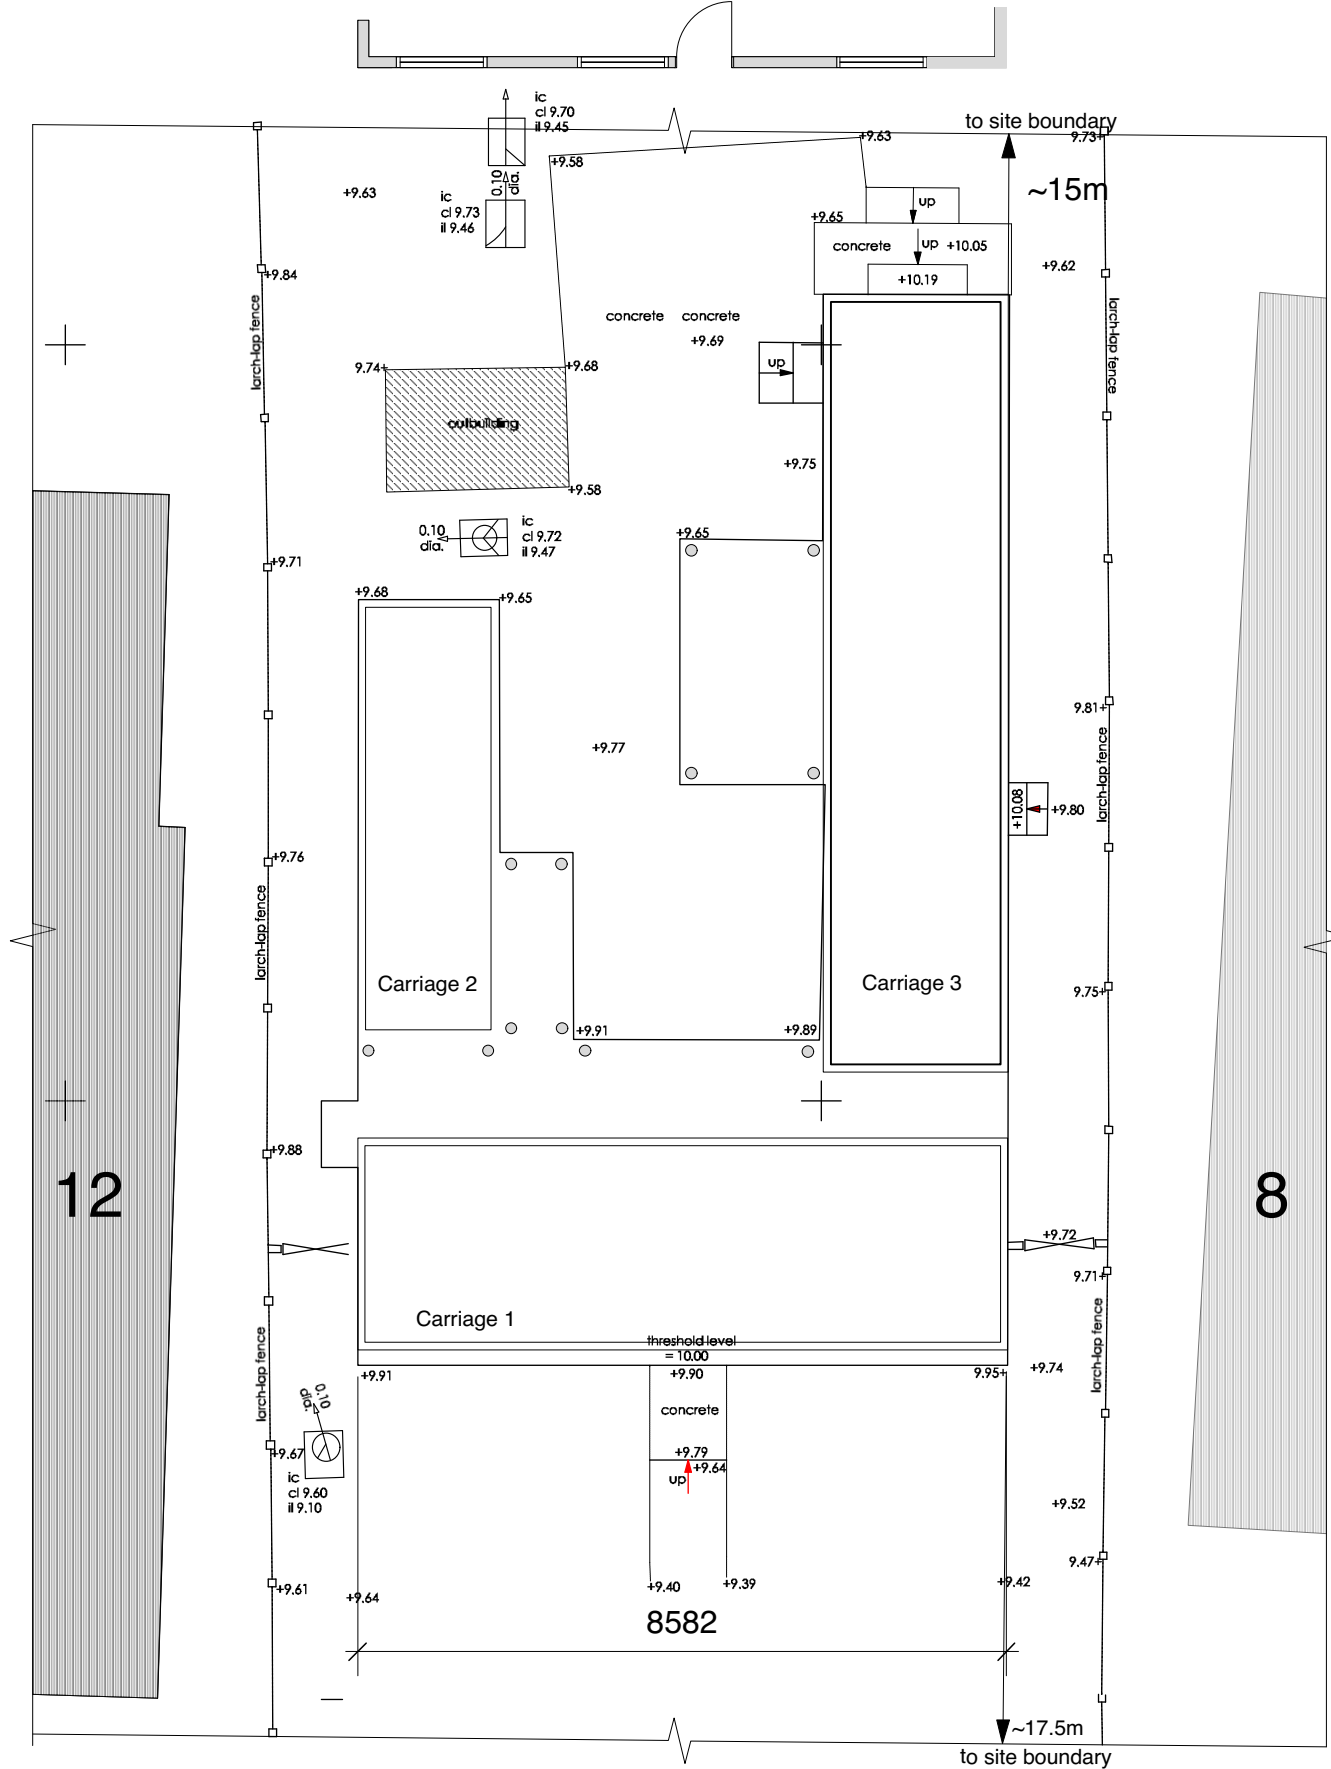

Mit MITZMAN architects llp
020 7722 8525 Unit 1 Primrose Mews
mail@mitzmanarchitects.com Sharpleshall Street
www.mitzmanarchitects.com London NW1 8YU

CLIENT
Conrad Sandler and Victoria Hoskyns

PROJECT
10 Harbour Road, Pagham, PO21 4TG

SHEET TITLE
Existing Floor & Roof Plans

SCALE
1:100 @ A3

DATE CREATED **FILE REFERENCE**

DRAWING NUMBER **REVISION**
295- DWG - 003




PLANS OF EXISTING STRUCTURES - ALL TO BE REMOVED FROM SITE

ROOFS OF EXISTING STRUCTURES

© This drawing is the property of Mitzman Architects
No disclosure or copy of it may be made without the
written permission of Mitzman Architects.

- Do not scale this drawing.
- All dimensions and levels to be checked on site.
- Discrepancies to be reported to Mitzman Architects
before proceeding.
- If in any doubt about information on this drawing
contact Mitzman Architects.

Revisions

  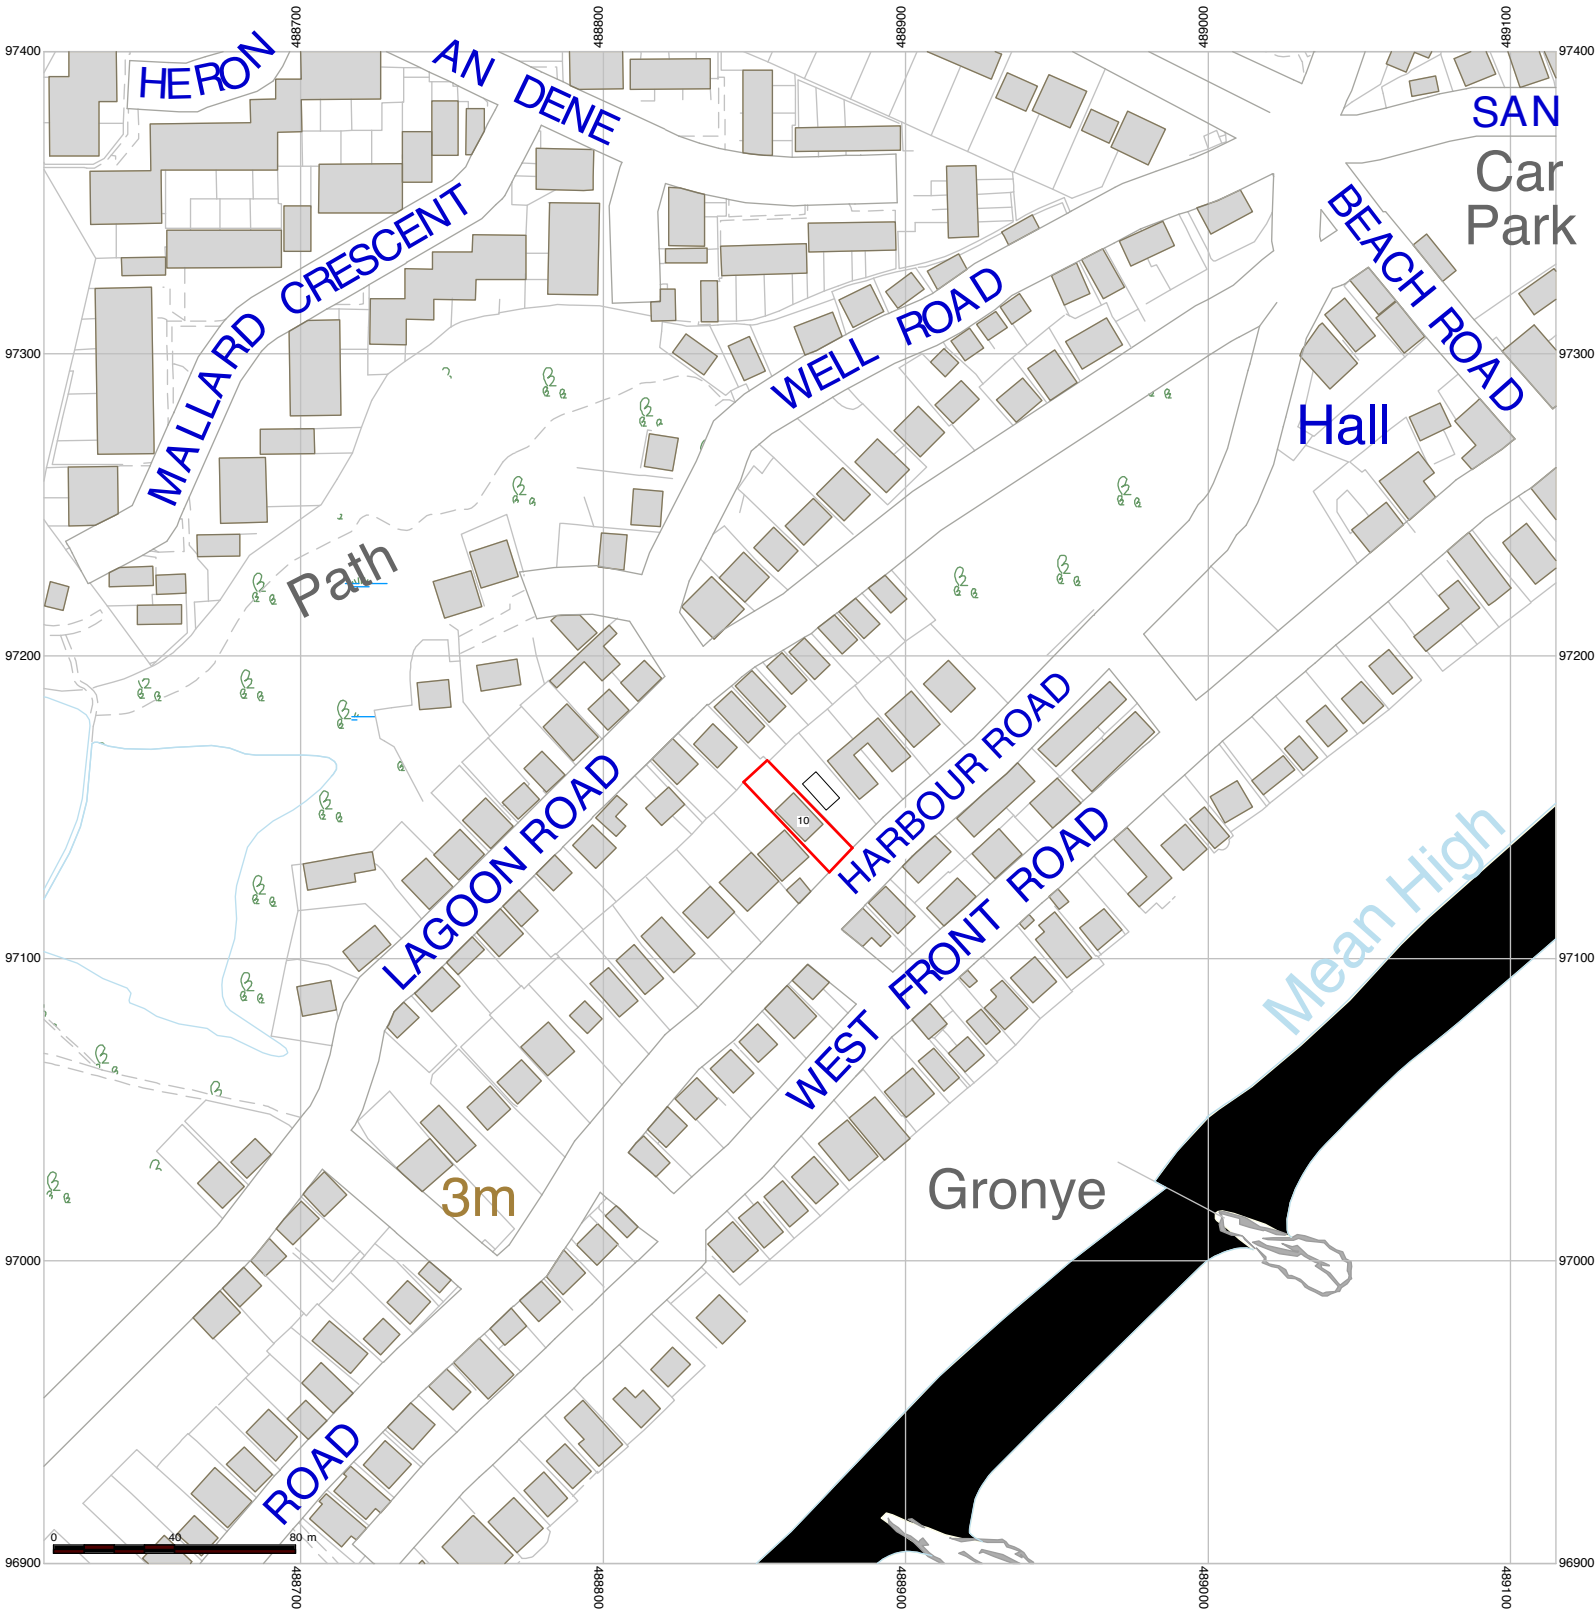

Ma **MITZMAN** architects llp
020 7722 8525 Unit 1 Primrose Mews
mail@mitzmanarchitects.com Sharpleshall Street
www.mitzmanarchitects.com London NW1 8YW
CLIENT
Conrad Sandler and Victoria Hoskyns

PROJECT
10 Harbour Road, Pagham PO21 4TG

SHEET TITLE
AREA Location MAP

SCALE
1 : 2500 @ A3

DATE CREATED **FILE REFERENCE**

DRAWING NUMBER	REVISION
295- DWG - 004	