



© This drawing is the property of Mitzman Architects
No disclosure or copy of it may be made without the written permission of Mitzman Architects.

- Do not scale this drawing.
- All dimensions and levels to be checked on site.
- Discrepancies to be reported to Mitzman Architects before proceeding.
- If in any doubt about information on this drawing contact Mitzman Architects.

Revisions	02/04/2019
A : General amendments and clarifications	

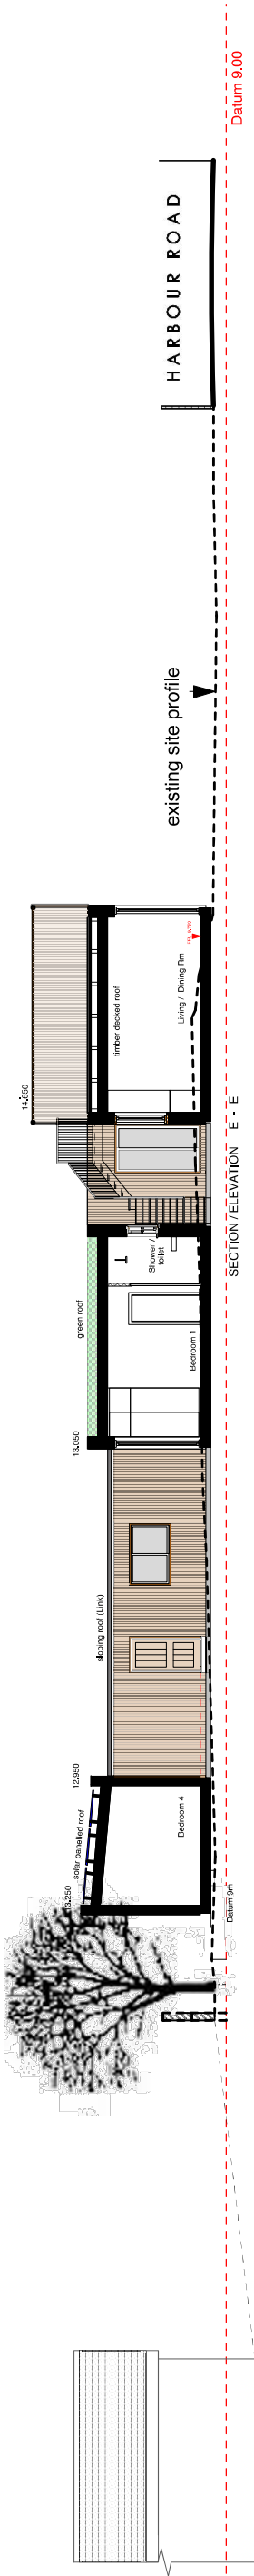

SECTION A - A

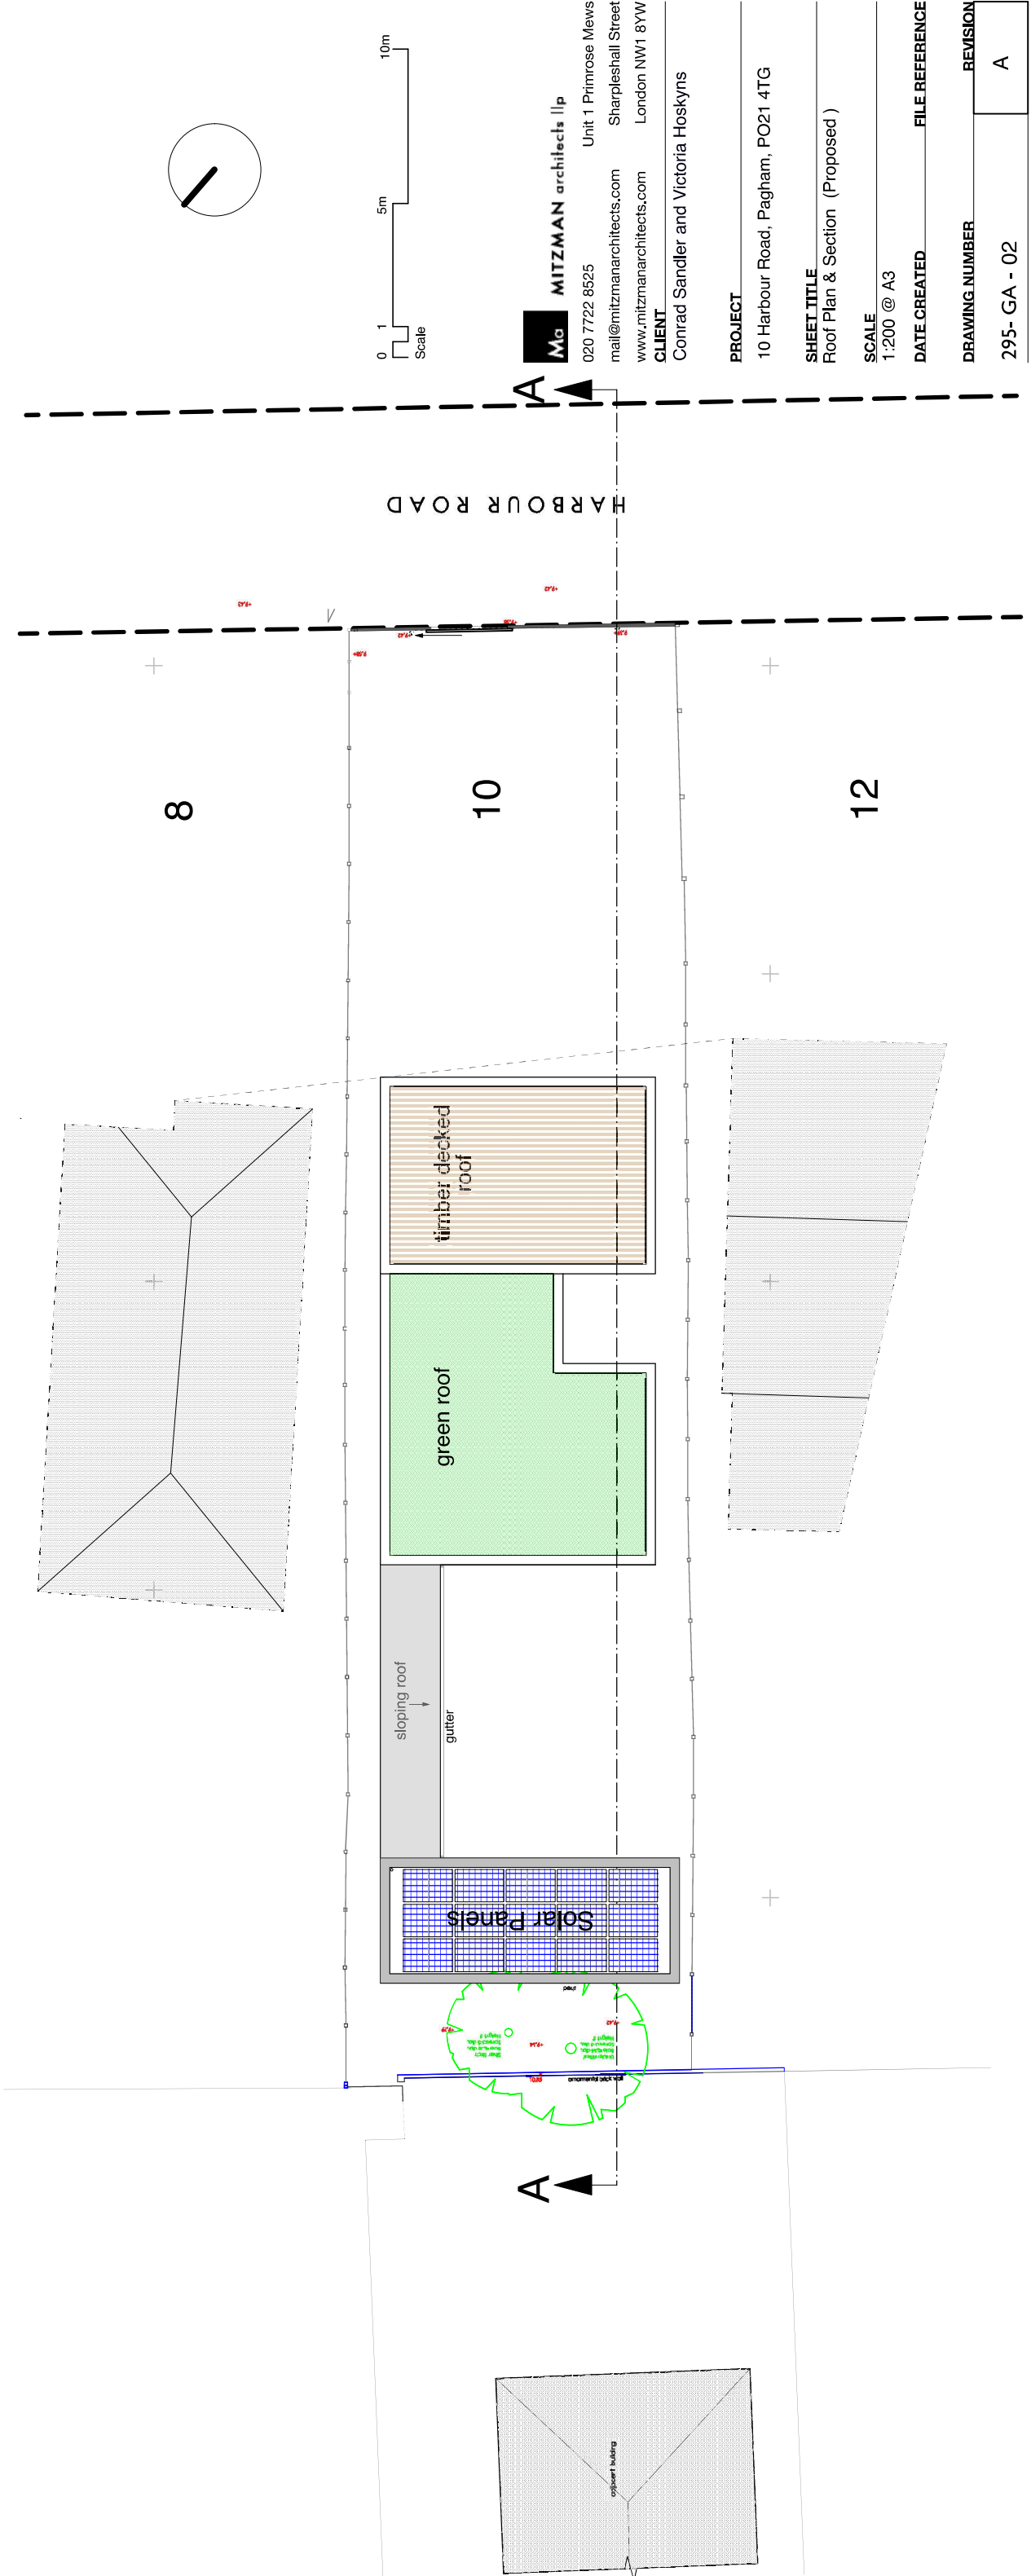

M6 MITZMAN architects llp
020 7722 8525 Unit 1 Primrose Mews
mail@mitzmanarchitects.com Sharpleshall Street
www.mitzmanarchitects.com London NW1 8YW
CLIENT
Conrad Sandler and Victoria Hoskyns

PROJECT
10 Harbour Road, Pagham, PO21 4TG

SHEET TITLE
Roof Plan & Section (Proposed)

SCALE
1:200 @ A3

DATE CREATED _____ **FILE REFERENCE** _____

DRAWING NUMBER	REVISION
295- GA - 02	A