



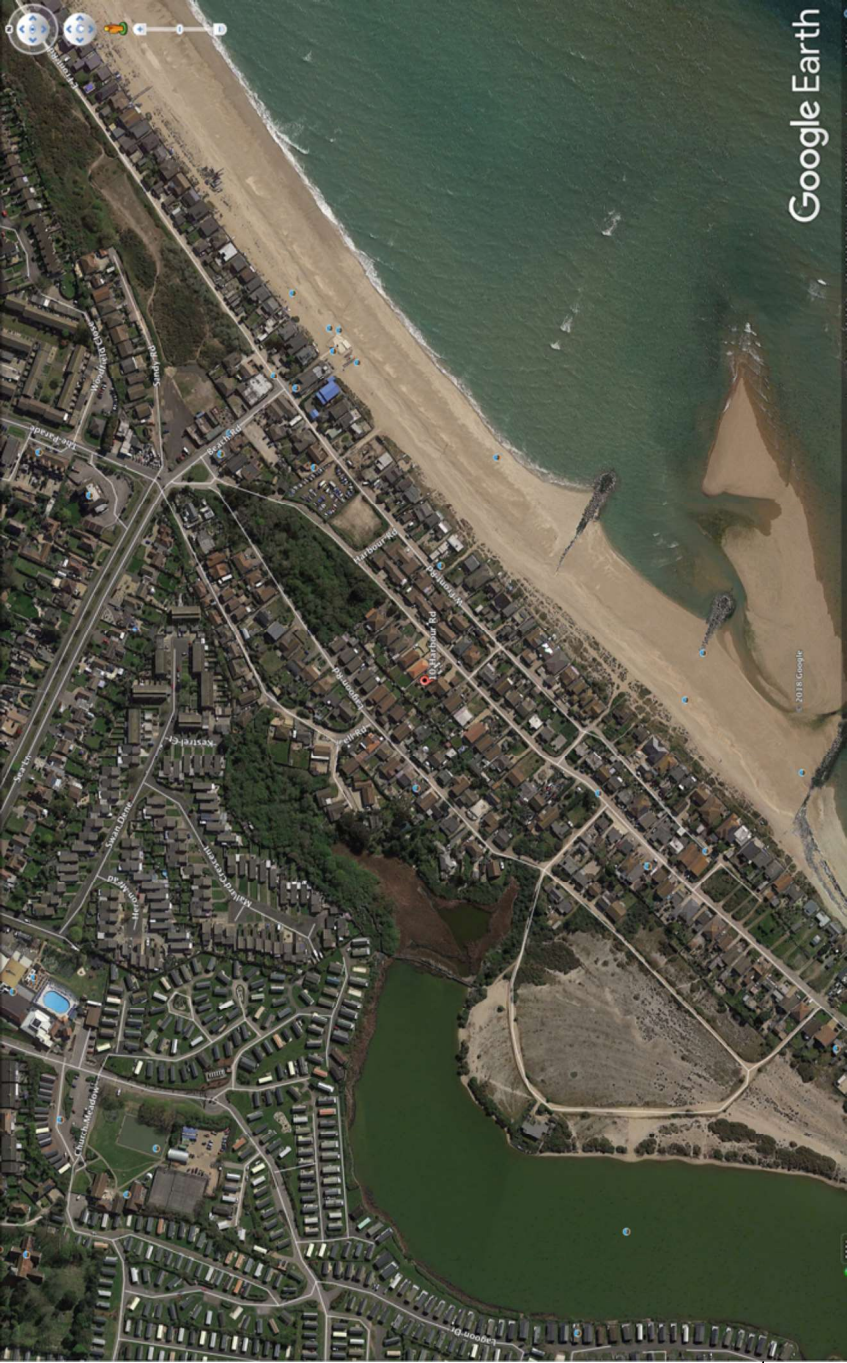


THE SITE
IT'S RELATIVE
LOCATION
TO THE AREA
& THE SEA

8

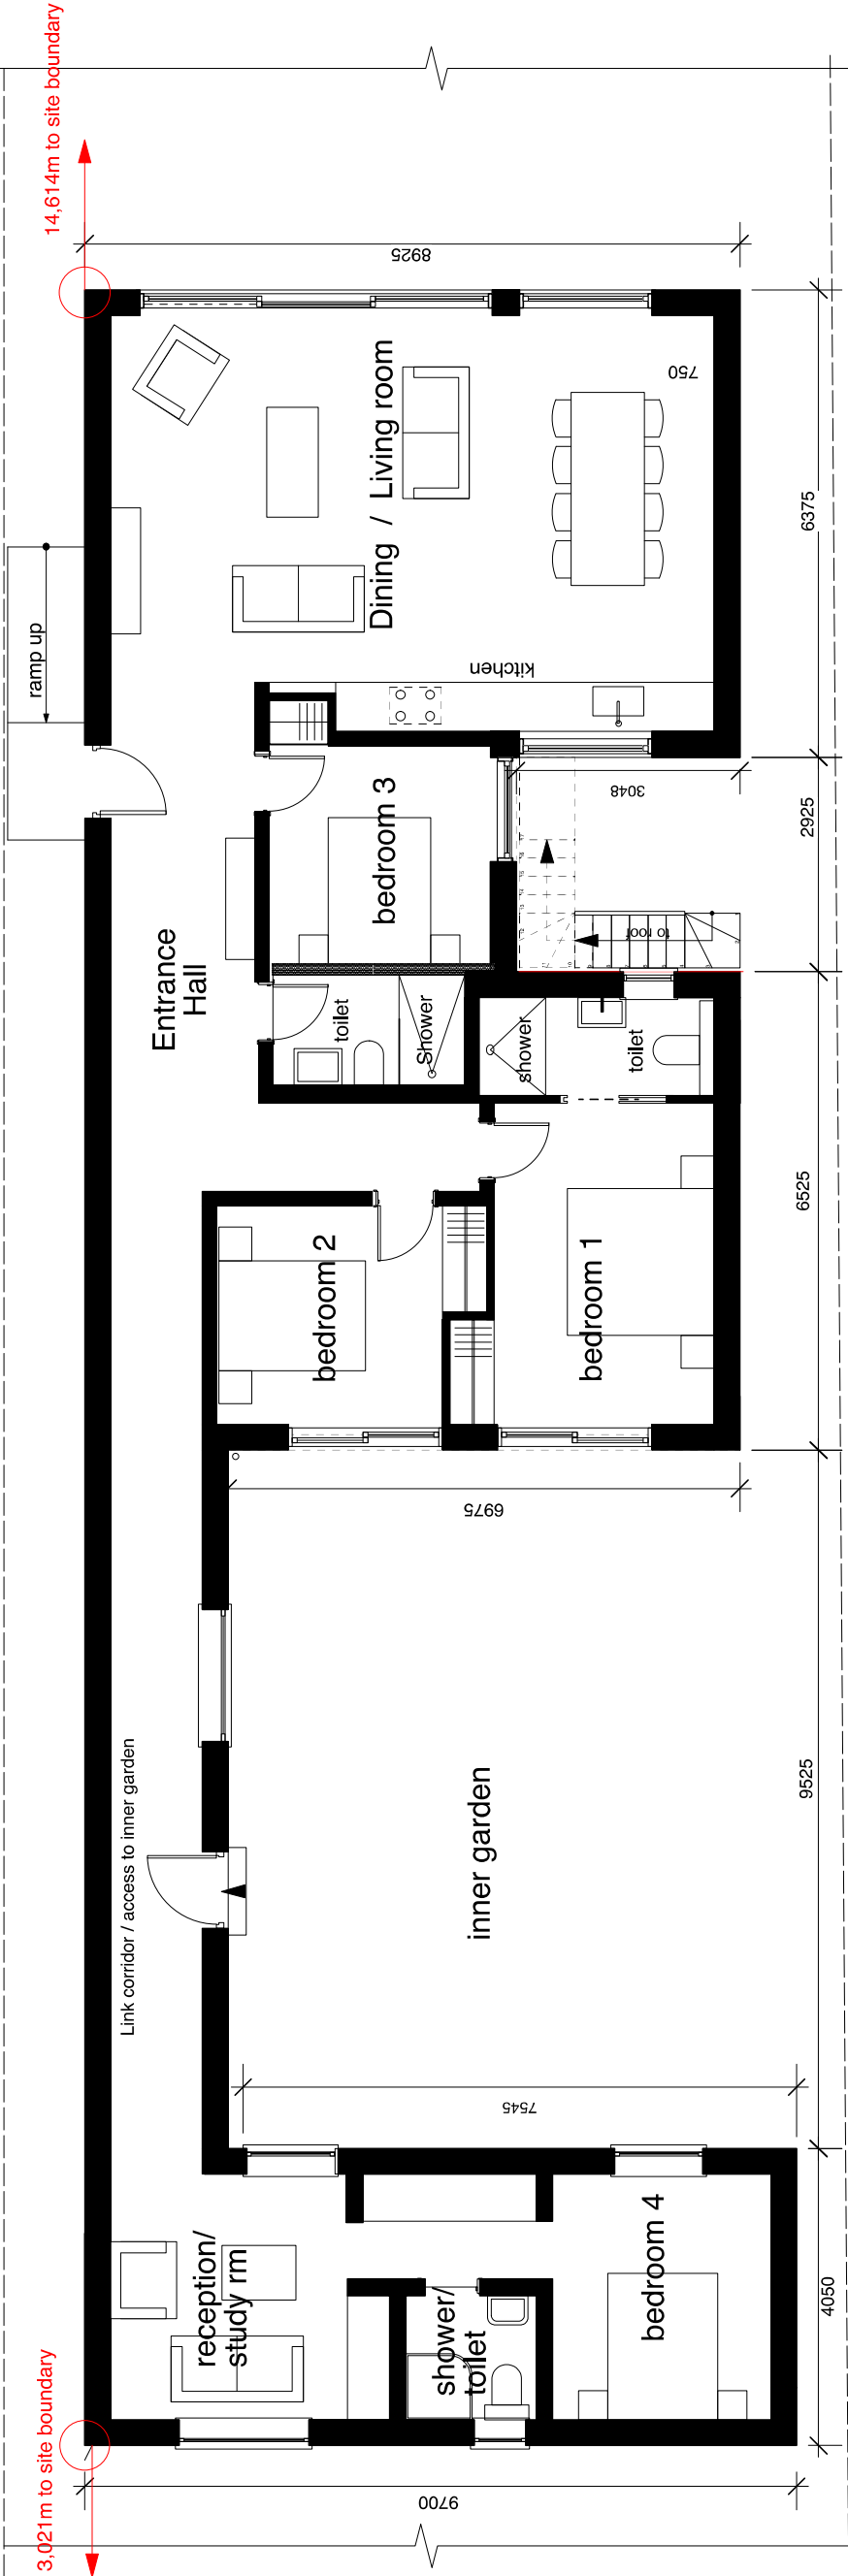

3,021m to site boundary

14,614m to site boundary

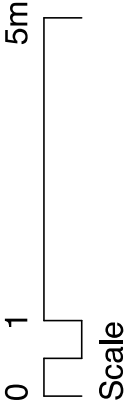

Scale

Mb **MITZMAN architects llp**
020 7722 8525 Unit 1 Primrose Mews
mail@mitzmanarchitects.com Sharpleshall Street
www.mitzmanarchitects.com London NW1 8YW

CLIENT
Conrad Sandler and Victoria Hoskyns

PROJECT
10 Harbour Road, Pagham, PO21 4TG

SHEET TITLE
Plans (Proposed)

SCALE
1:100 @ A3

DATE CREATED **FILE REFERENCE**

DRAWING NUMBER **REVISION**
295- GA - 03 A

GROUND FLOOR PLAN

12