

- Do not scale this drawing.
- All dimensions and levels to be checked on site.
- Discrepancies to be reported to Mitzman Architects
before proceeding.
- If in any doubt about information on this drawing
contact Mitzman Architects.

Revisions		
A :	General amendmends and clarifications	02/04/2019
B :	Dimensions from the new building to the boundaries indicated as per the Planner's requirements of 11/4/2019	11/04 20129
C :	Dimensions from the front and back boundaries added	15/04/2019
D :	Paved area clarified (shown in GREY)	06/06/2019




Site Area within boundaries 518.69m2
Proposed Building area 190.04 m2
Coverage of the site area **36.63%**

SIDE ELEVATION A - A

SIDE ELEVATION B - B (from the No 12 Garden)

Datum 9.00

Datum 9.00

 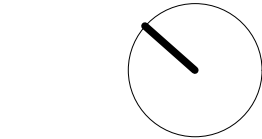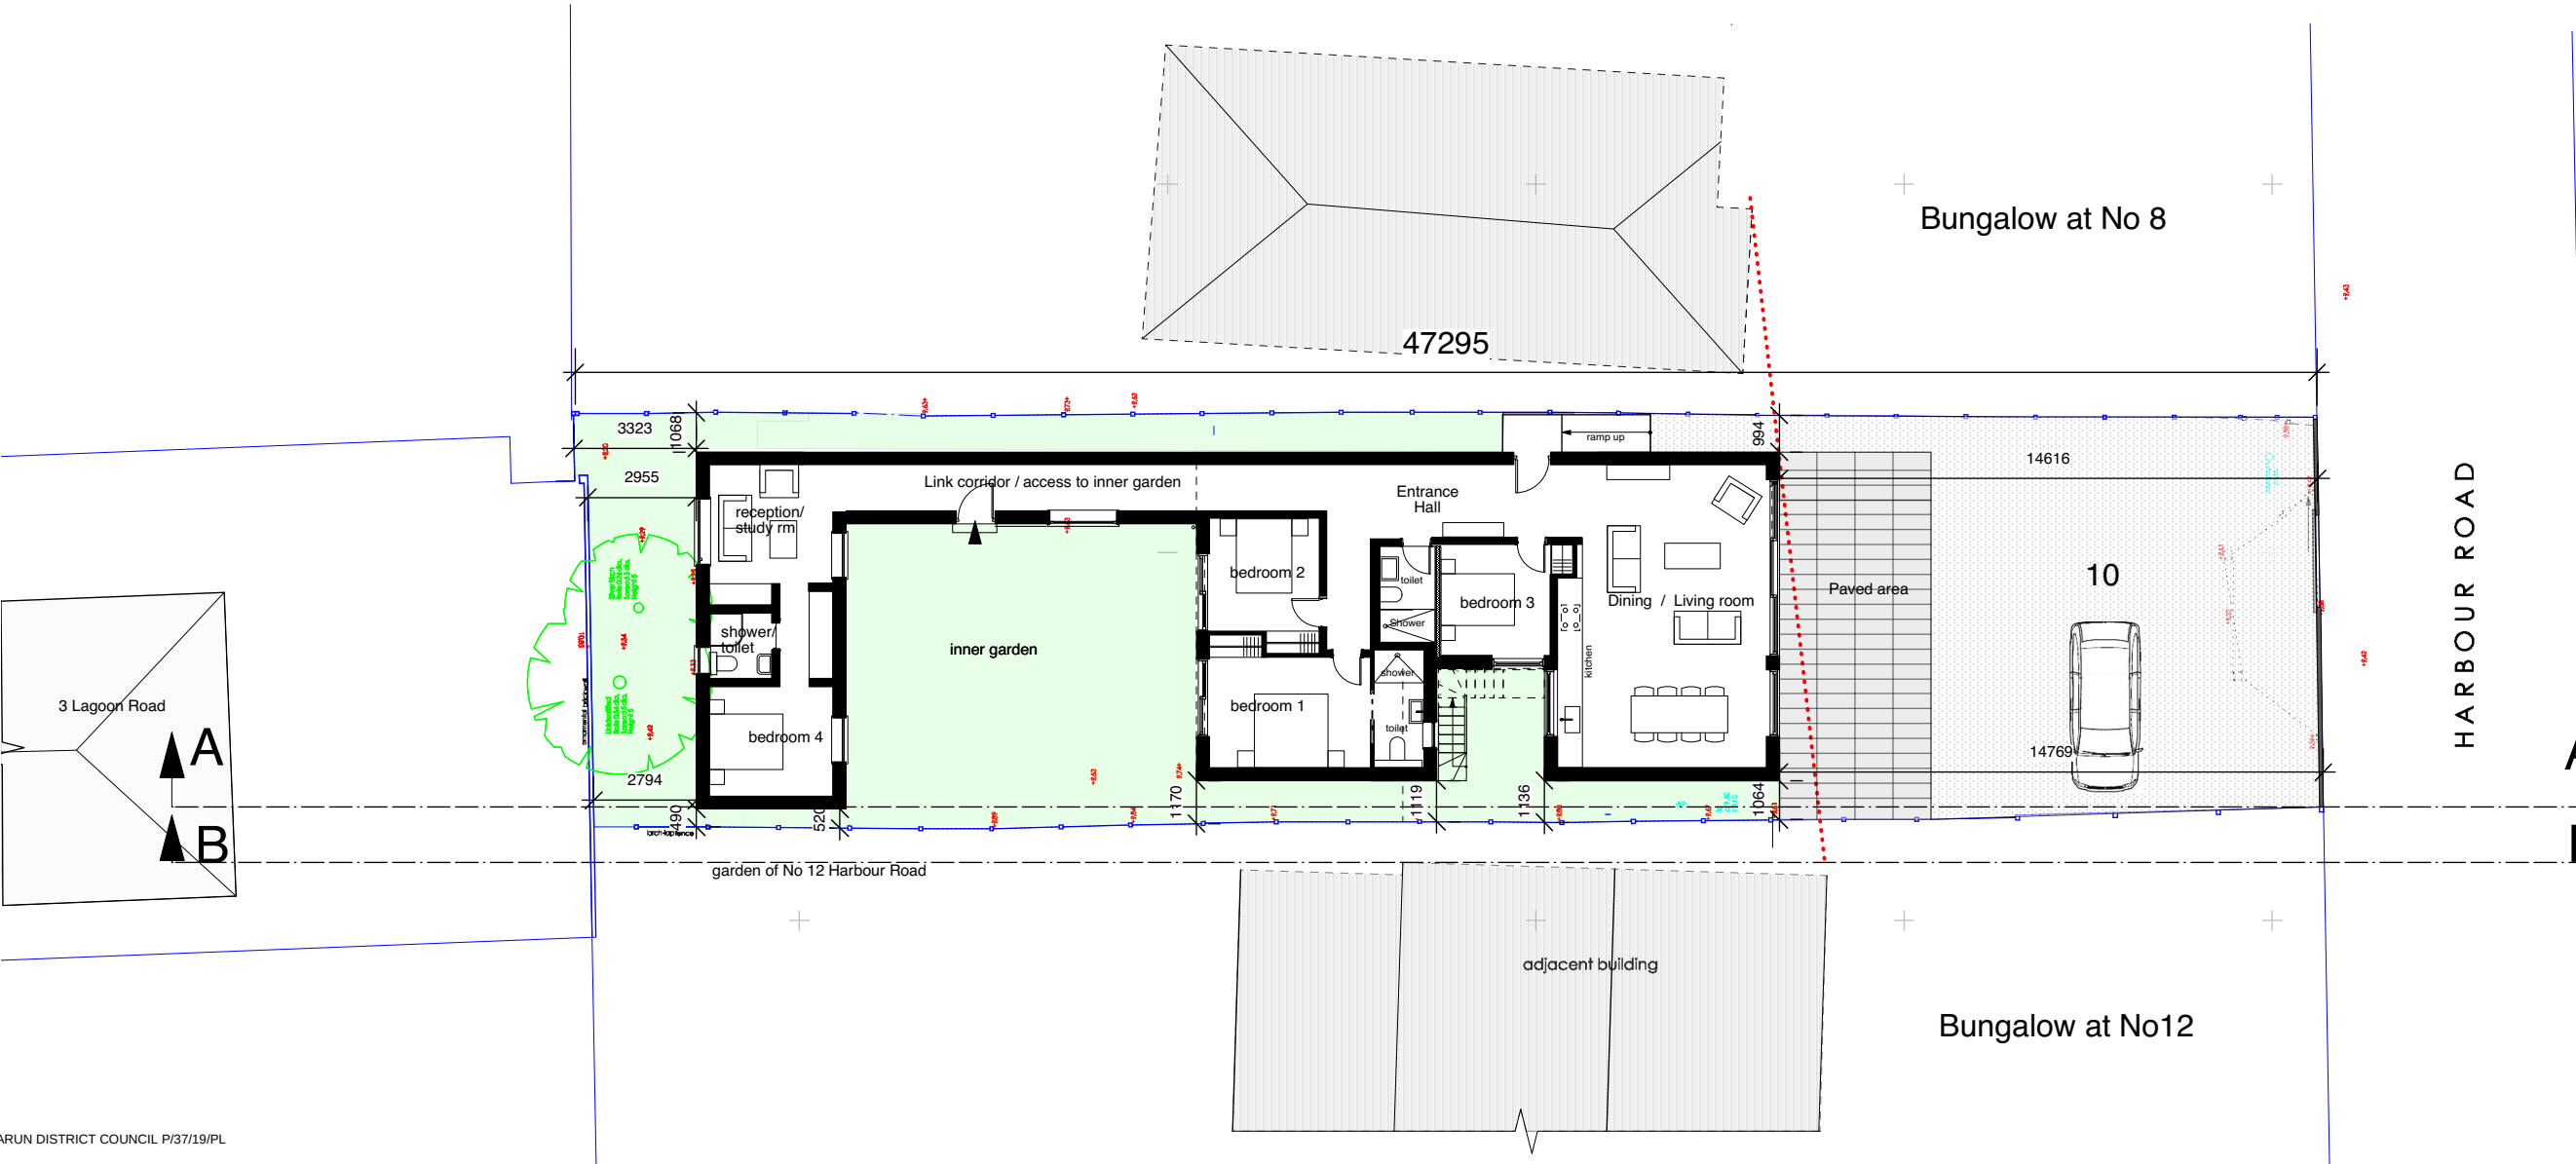

MCA **MITZMAN architects llp**
020 7722 8525 Unit 1 Primrose Mews
mail@mitzmanarchitects.com Sharpleshall Street
www.mitzmanarchitects.com London NW1 8YW
CLIENT
Conrad Sandler and Victoria Hoskyns

PROJECT
10 Harbour Road, Pagham, PO21 4TG

SHEET TITLE
Block/Site Plan & Side Elevations (Proposed)

SCALE
1:200 @ A3

DATE CREATED **FILE REFERENCE**

DRAWING NUMBER	REVISION
295- GA - 01	D