


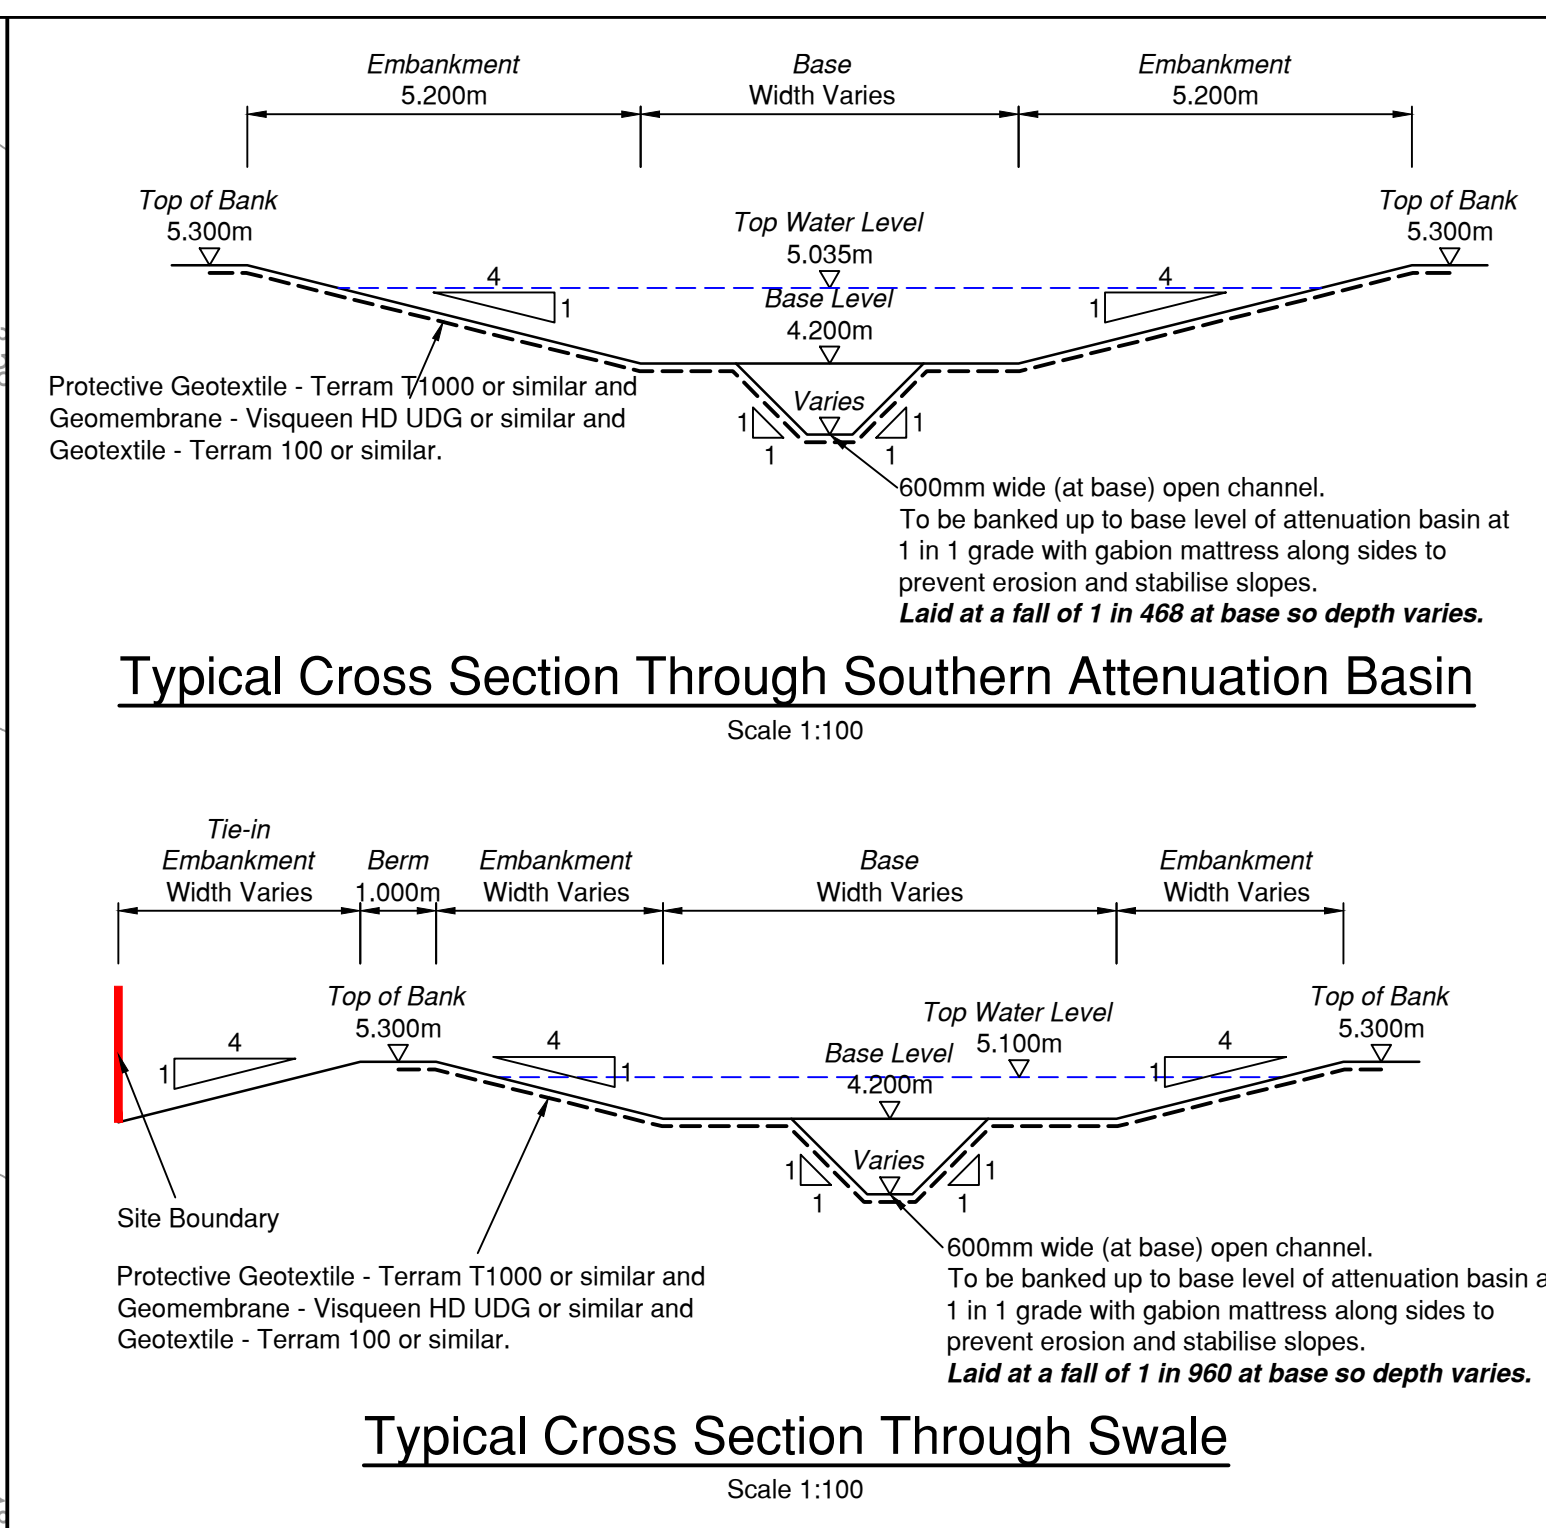

NOTES

1. All dimensions are in metres unless stated otherwise.
2. Do not scale from this drawing. Only written dimensions are to be used.
3. This drawing should be read in conjunction with the Architect's and Structural Engineer's design drawings and specification.
4. Whilst all Surface Water Sewers are to remain private, all construction to be in accordance with Sewers for Adoption - 6th Edition & Interim Addendum and the specific requirements of Southern Water.
5. Site layout based on Kenn Scaddan Associates Ltd Site Plan issued to RCP in .dwg format on 04/02/2020.
6. Topographic Survey as per Satellite Level Survey, drawing number 657PG01 dated July 2012. Divisive features as per Ecompass Topographical Survey, drawing number ENC030920.6/LUTC dated May 2020.
7. Architects blocks based on Kenn Scaddan Associates Ltd SubStructures issued to RCP in .dwg format on 11/02/2020.
8. This drawing should be read in conjunction with other SuDS Features General Arrangement Layouts, SuDS Features Headwall Construction Details (DSM/E4761/433 & 434), SuDS Features Control Chamber Construction Details (DSM/E4761/435) and SuDS Features Setting Out Drawings (DSM/E4761/436 & 437).
9. **ANY VARIANCE OR DISCREPANCY MUST BE REPORTED BACK TO RCP ENGINEERING BEFORE WORK BEGINS.**

KEY

Site Boundary
(Based on Kenn Scaddan Associates Ltd Site Plan
issued to RCP in .dwg format on 04/02/2020)

Private Surface Water Sewers
(Outer diameter of chamber & concrete
surround shown)

Brickwork Headwalls
(Refer to drawing numbers
DSM/E4761/433 & 434 for details)



Concrete Bagwork Headwall
(Refer to drawing number
DSM/E4761/434 for details)

Gravel channels to be filled with
40/60 "No Fines" angular stone.

1 in 4 embankments to all SuDS Features and tie-in earthworks.

CDM NOTES

1. EXISTING SERVICES. Depth of existing services must be determined prior to works commencing. The contractor is responsible for establishing underground services in accordance with HSE Guidance note HS (G) 47. Any services which would be within the proposed construction layers must be lowered to below the sub-base.

  

© Crown copyright. All rights reserved. Licence number 100042156

A	05.06.20	Updated in accordance with drainage comments received from Arun District Council on 12/05/2020. <i>(Revision clouds omitted for clarity).</i>	NW	AC	TRS
Rev.	Date	Details	By	Chkd	Appd

Client:-

DREW SMITH LIMITED

Site:-
SUMMER LANE
PAGHAM

Site:- SUMMER LANE PAGHAM	Drawing Title:- <u>SuDS FEATURES</u> GENERAL ARRANGEMENT LAYOUT
---	---

Date: March 2020		Scales: As Shown at A1	
Drawn: AC	Checked: LD	Approved: TRS	

Drawing No. **DSM/E4761/431 A**

INITIAL TENDER ISSUE
SUBJECT TO PLANNING APPROVAL



 **RCP**
ARCHITECTURE & CIVIL ENGINEERING

Rogers Cory Partnership
Architectural and Civil Consultants

The Old School Old School Road
Hook Hampshire RG27 9NJ

T: 01256 769269 E: mail@rccconsultants.co.uk W: rccconsultants.co.uk