

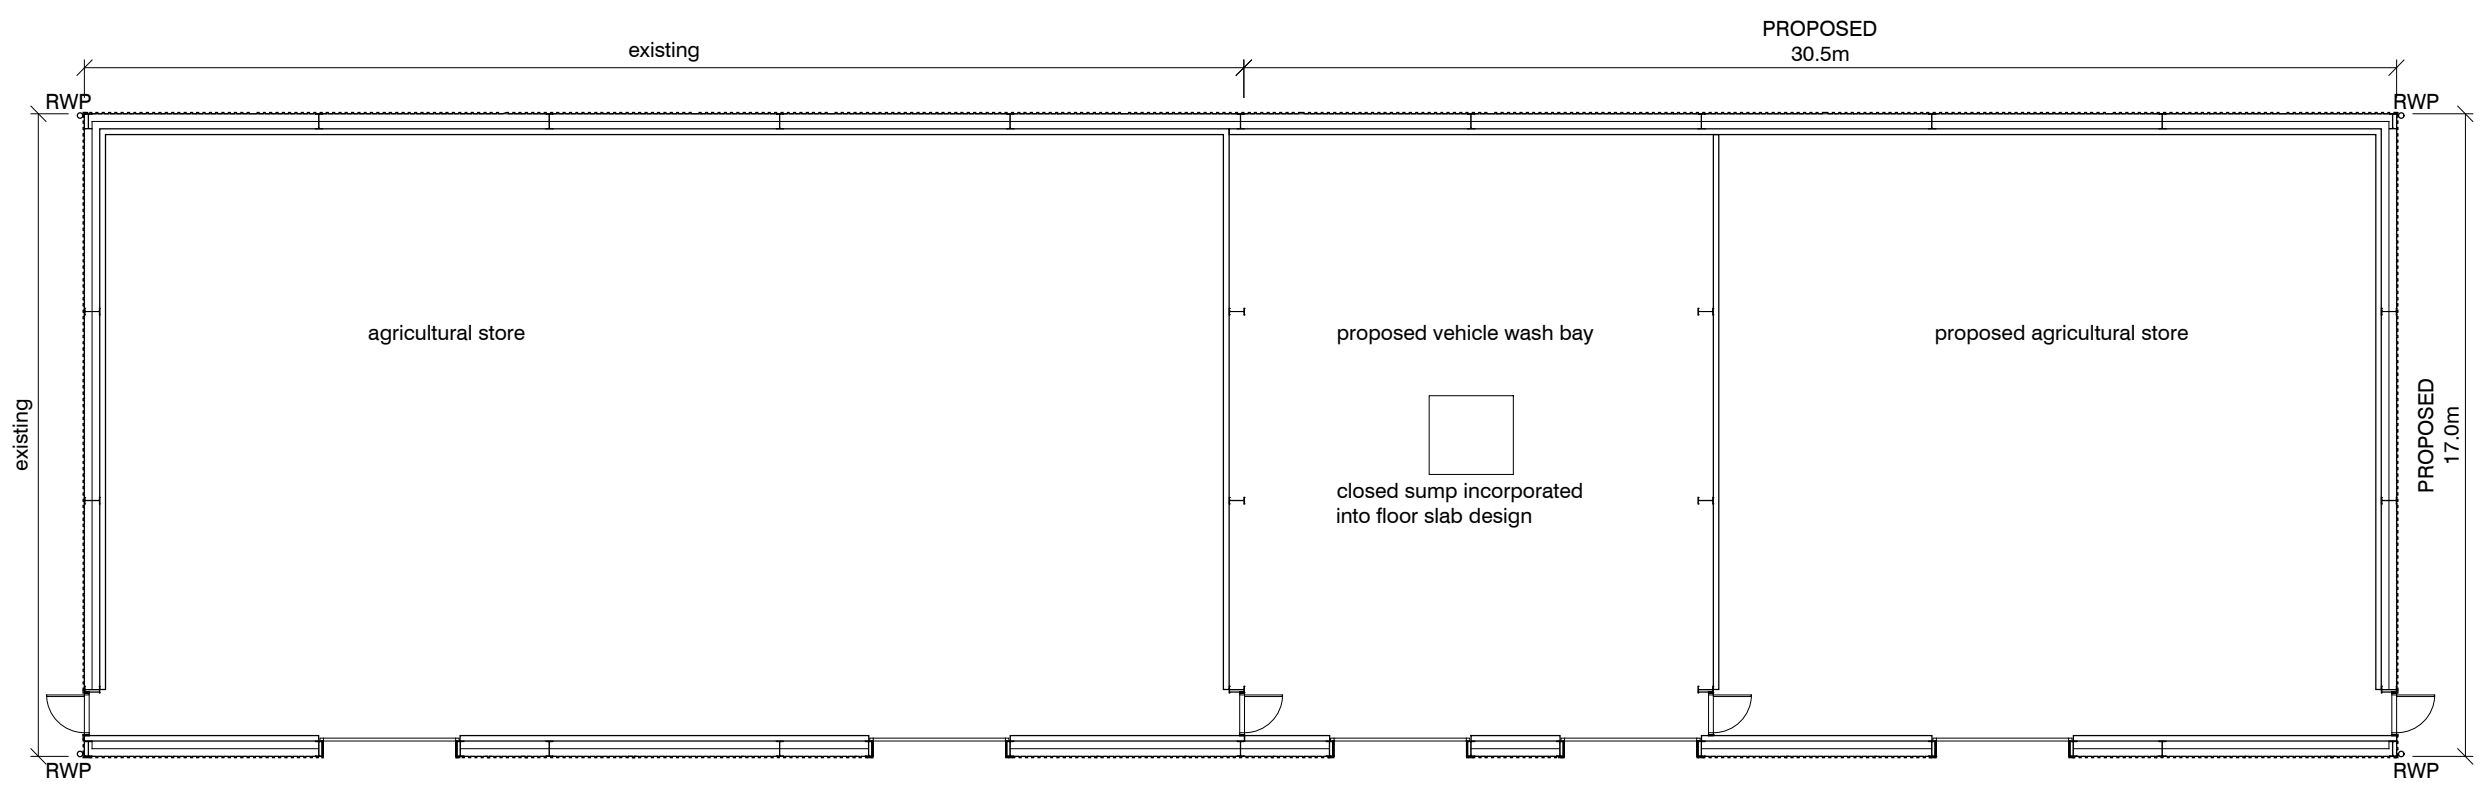


NOTES:
Dimensions to be checked on site before commencing work. any discrepancies shall be reported to Curtis Leeves Technical Ltd. immediately.
Do not scale from these drawings except for planning purposes. Use figured dimensions only. Where applicable this drawing is to be read in conjunction with other consultants' drawings.
This drawing is the copyright of Curtis Leeves Technical Ltd. and may not be copied, altered or reproduced in any way, or passed to a third party, without written authority.


General Notes:
1.1 Topographical survey by Mediams
Surveys Ltd dated January 2021.

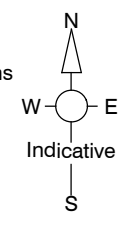


Floor Plan

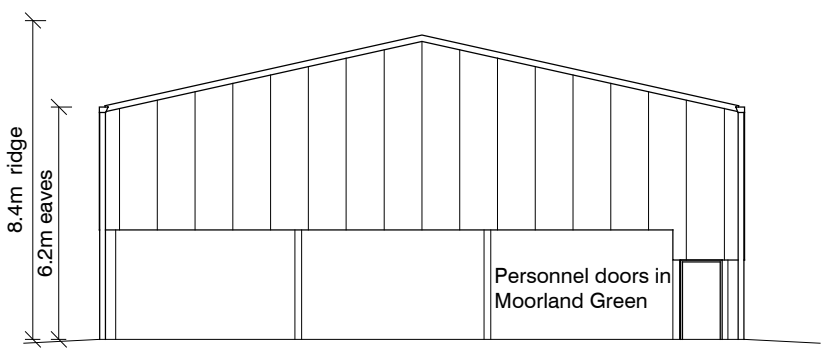


North Elevation (Existing unchanged)

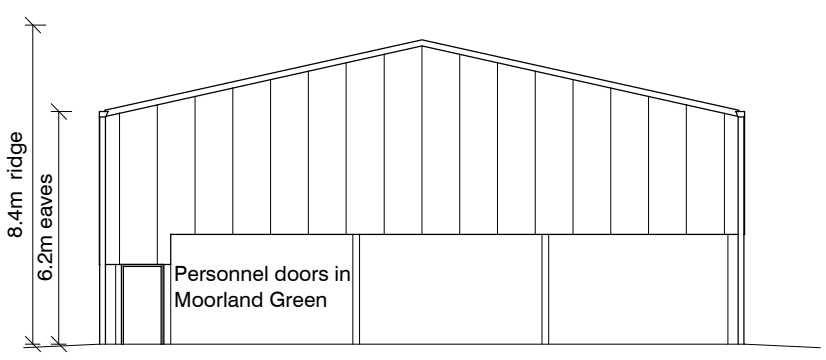


South Elevation

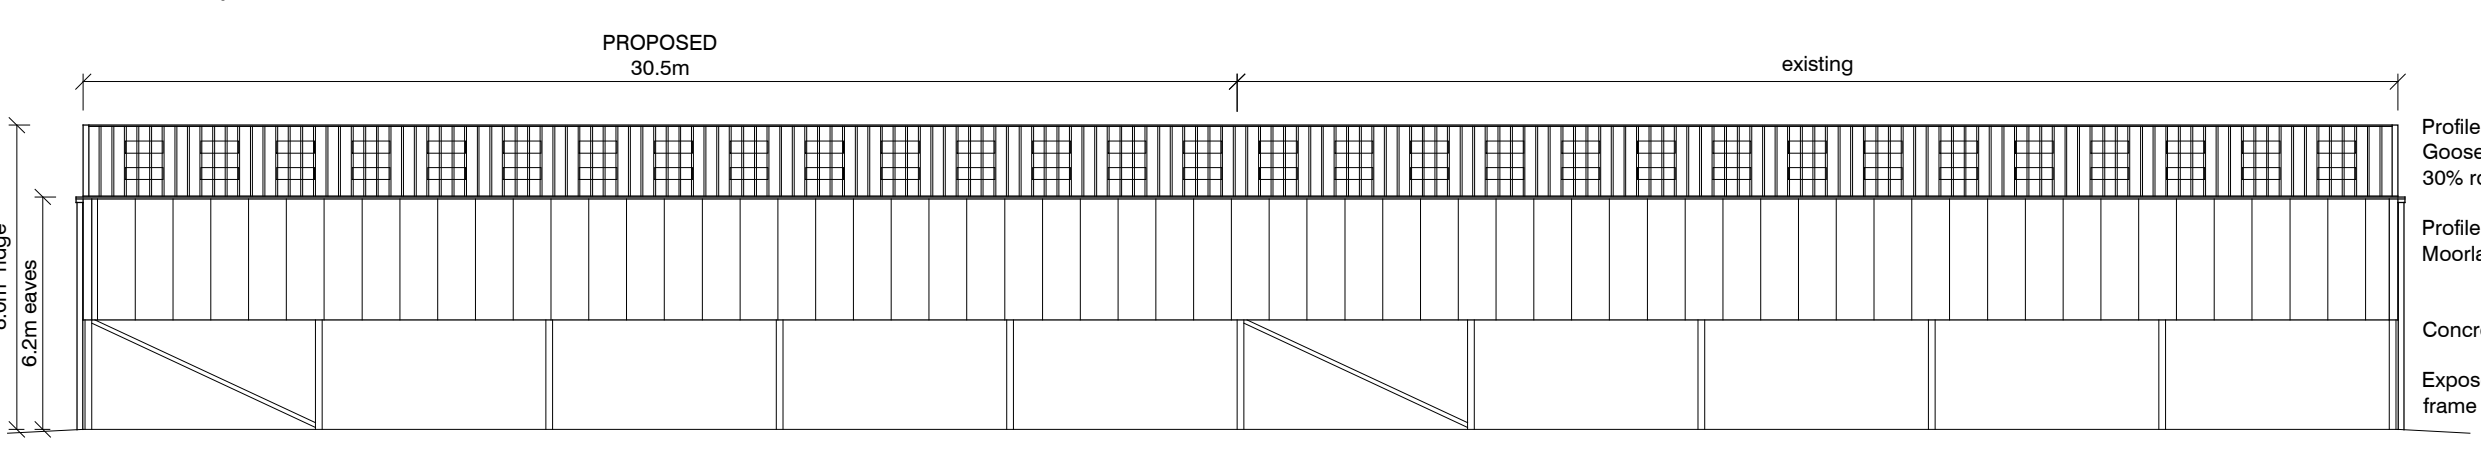


East Elevation

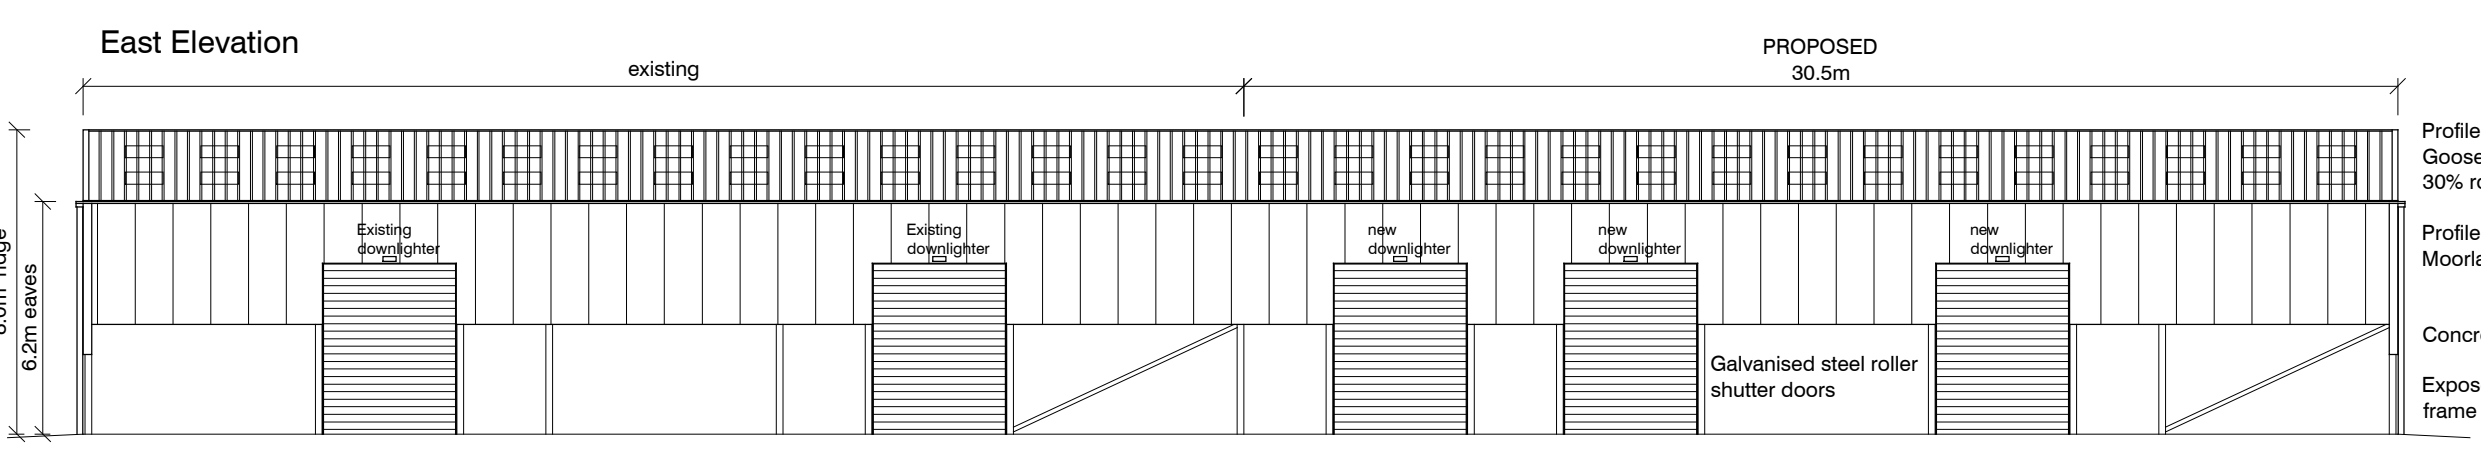


West Elevation

 


Proposed Plan and Elevations

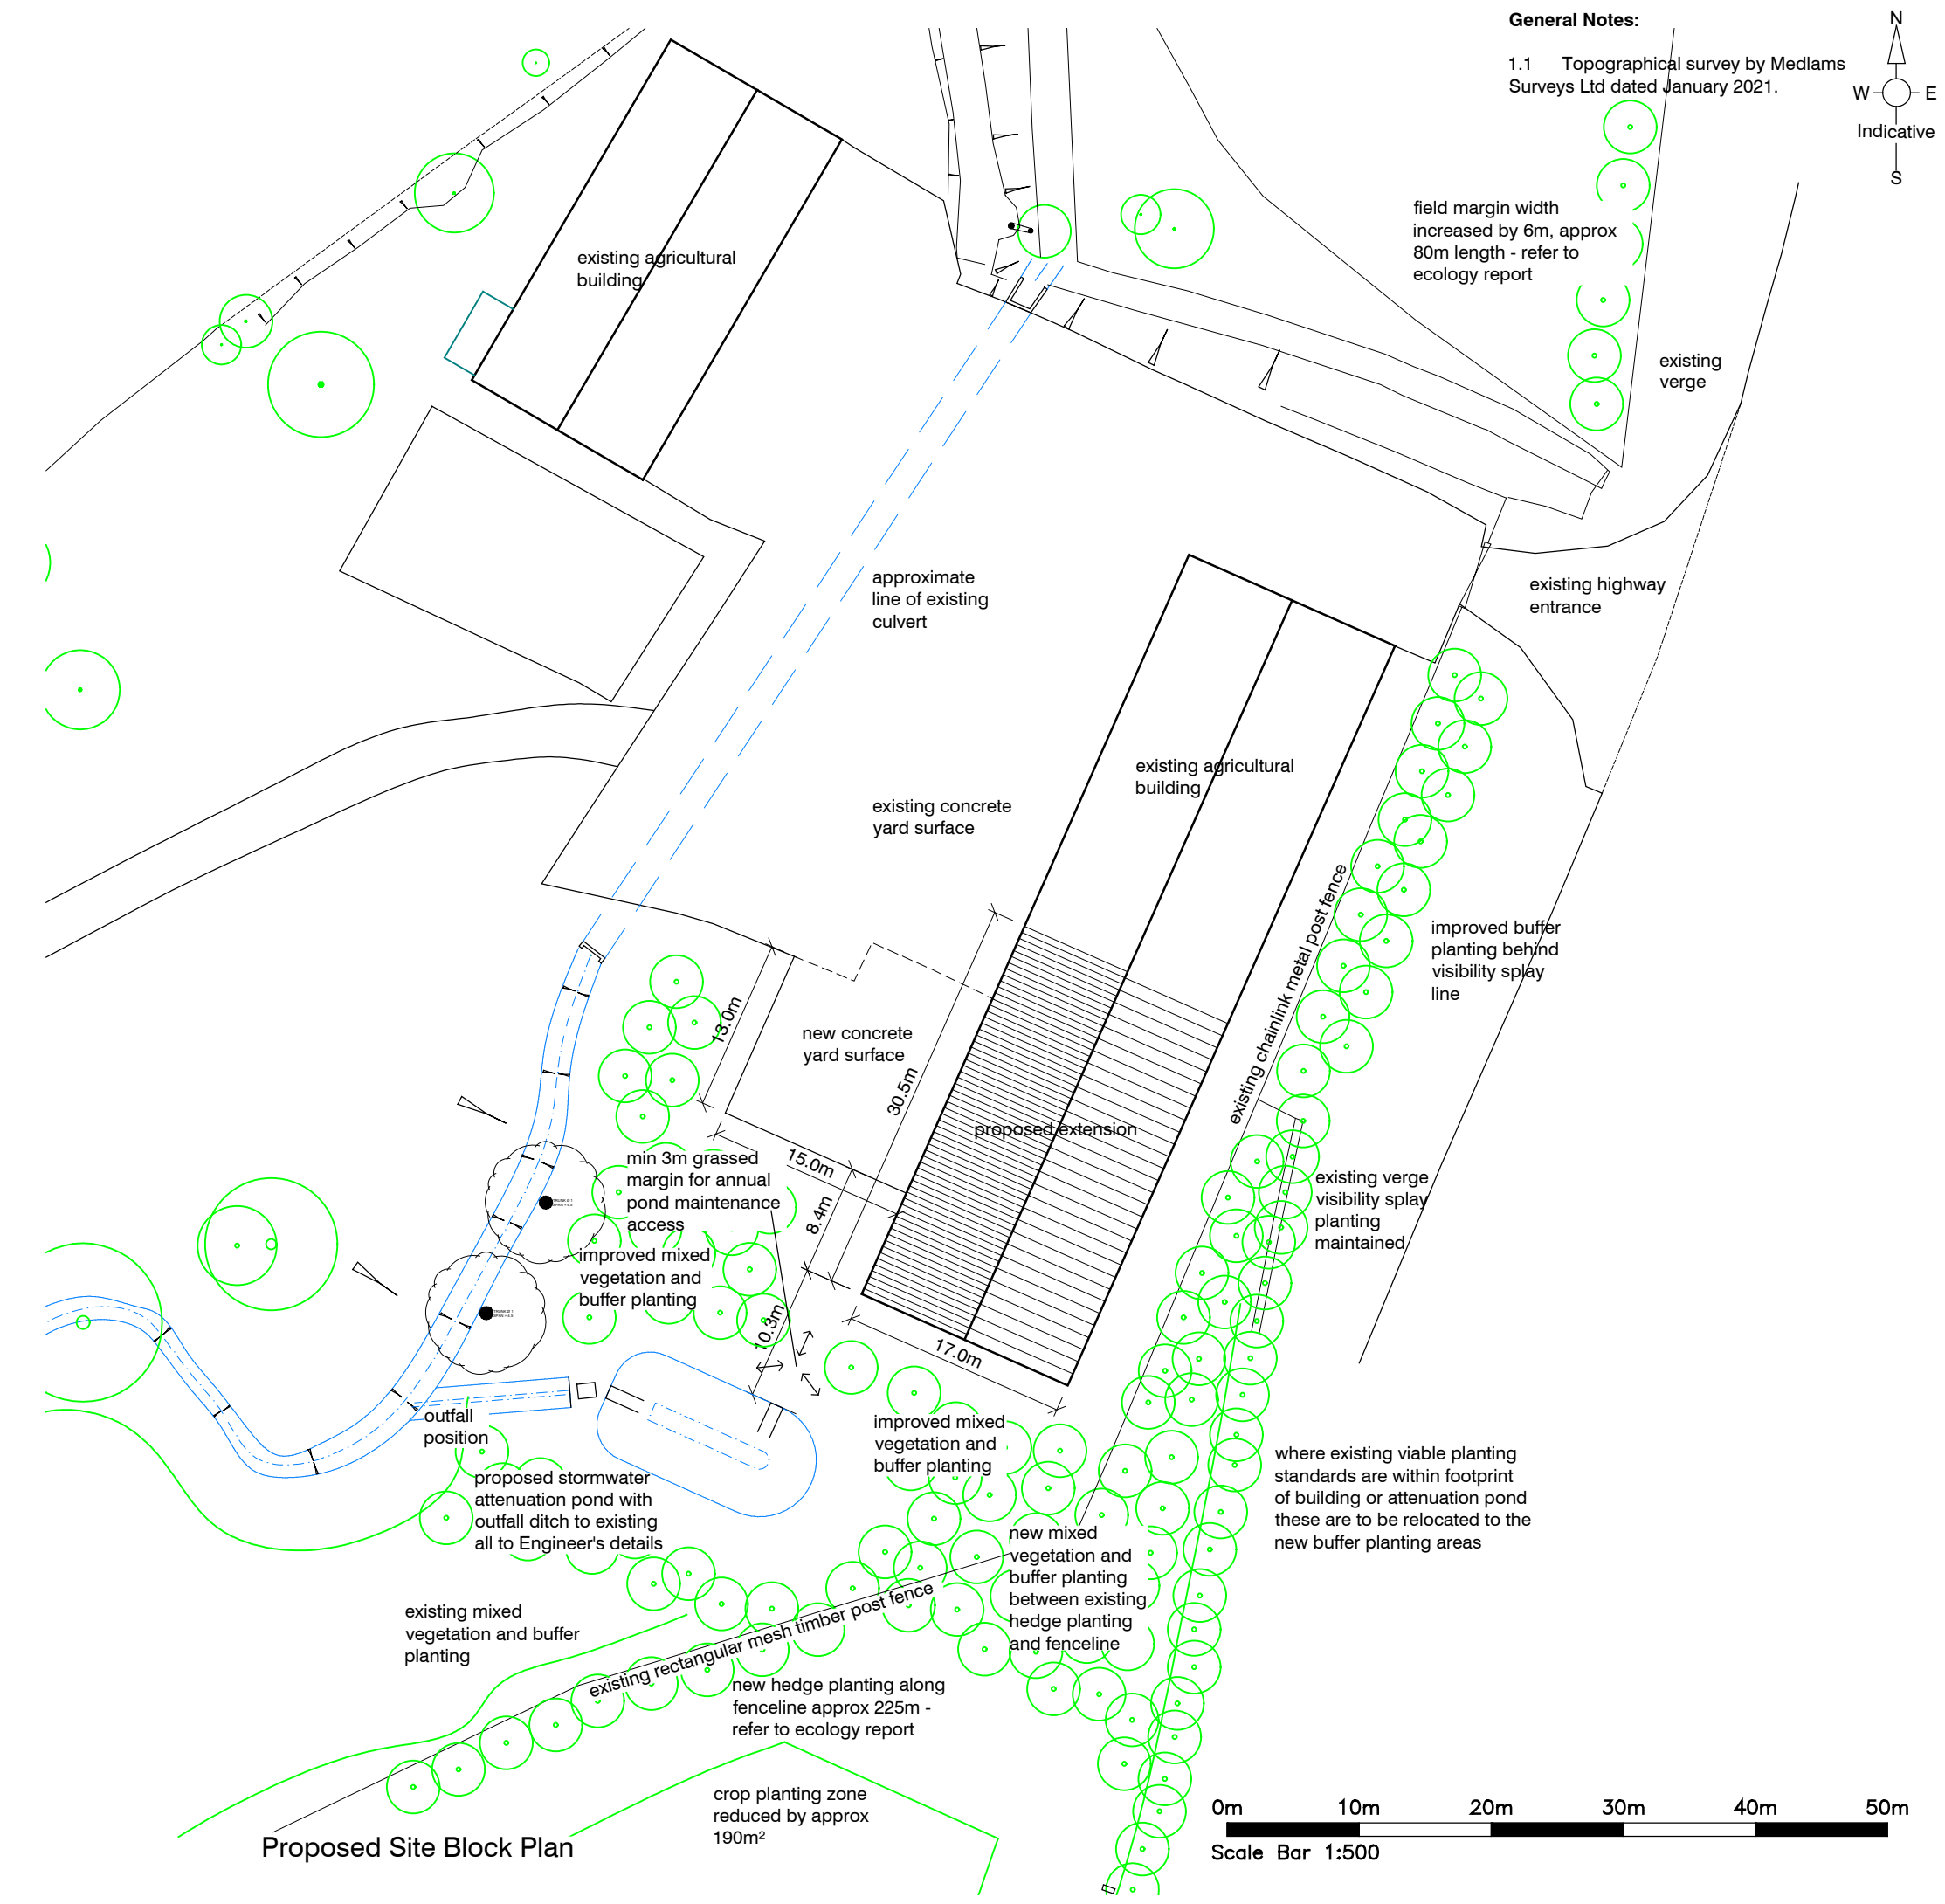


Proposed Site Block Plan

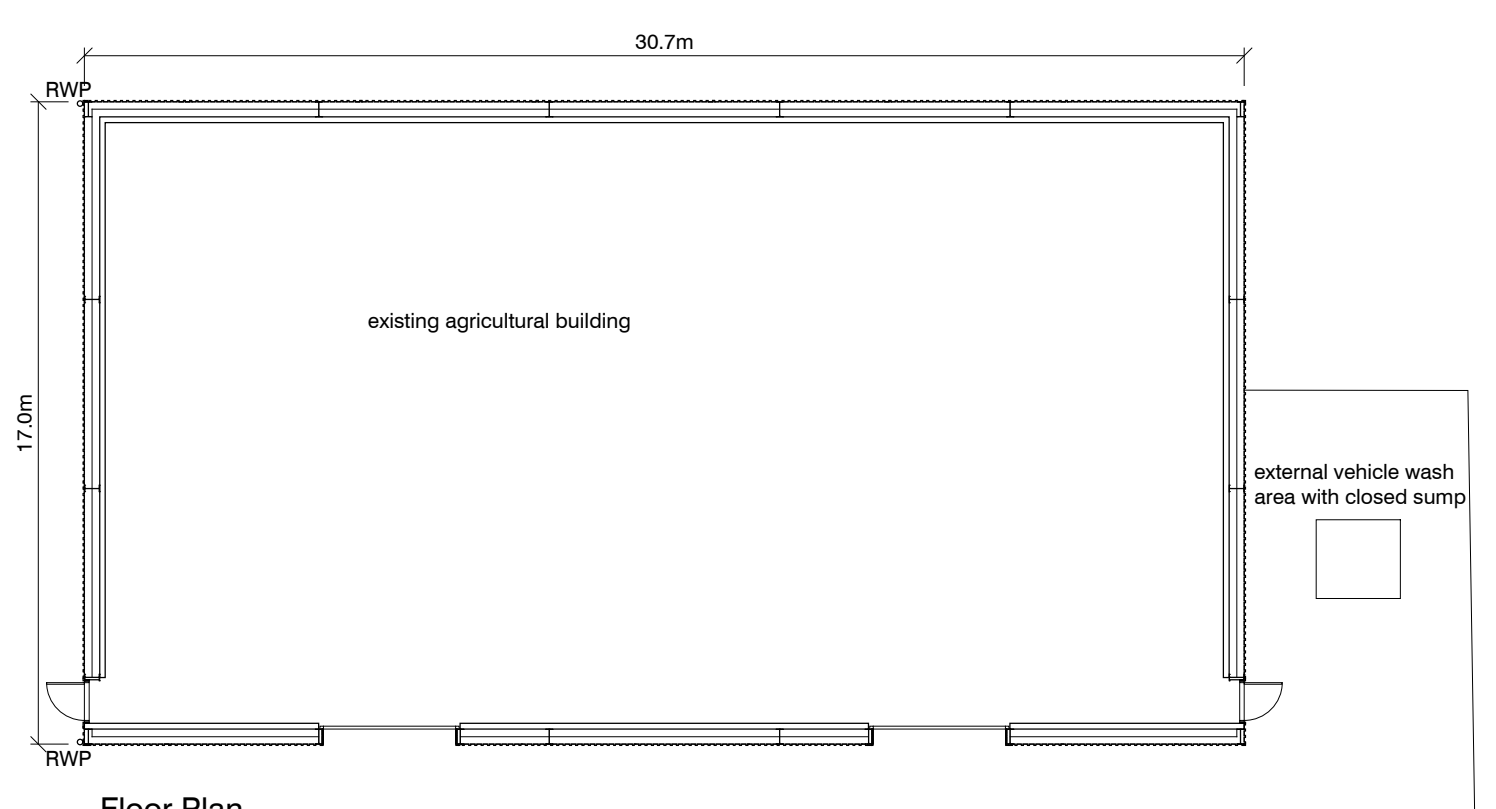


Floor Plan

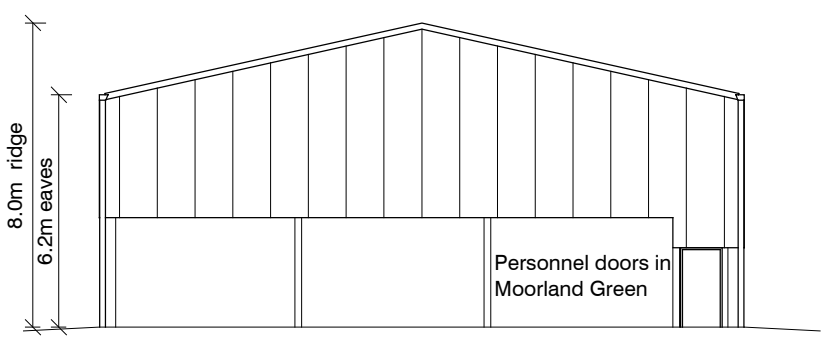


North Elevation

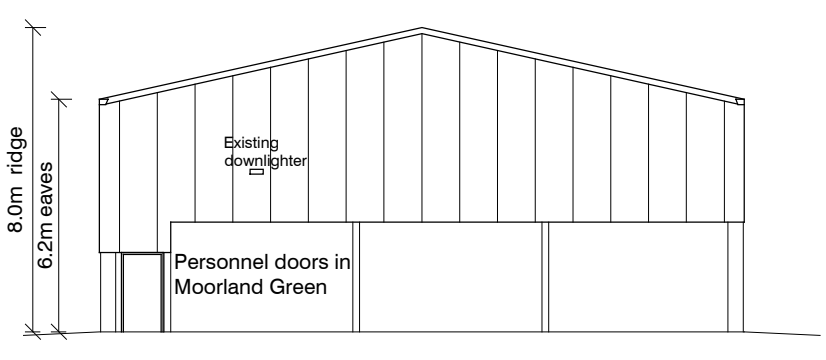


South Elevation

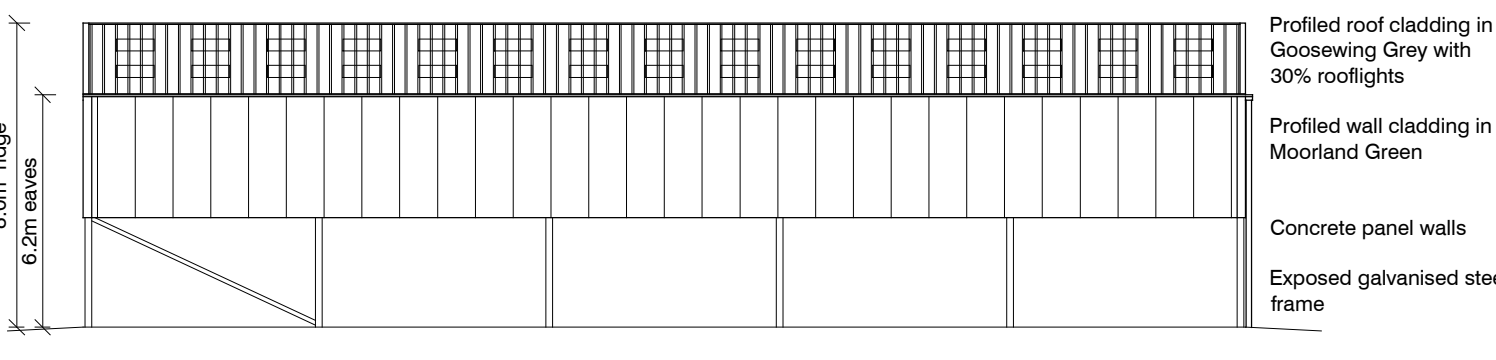


East Elevation

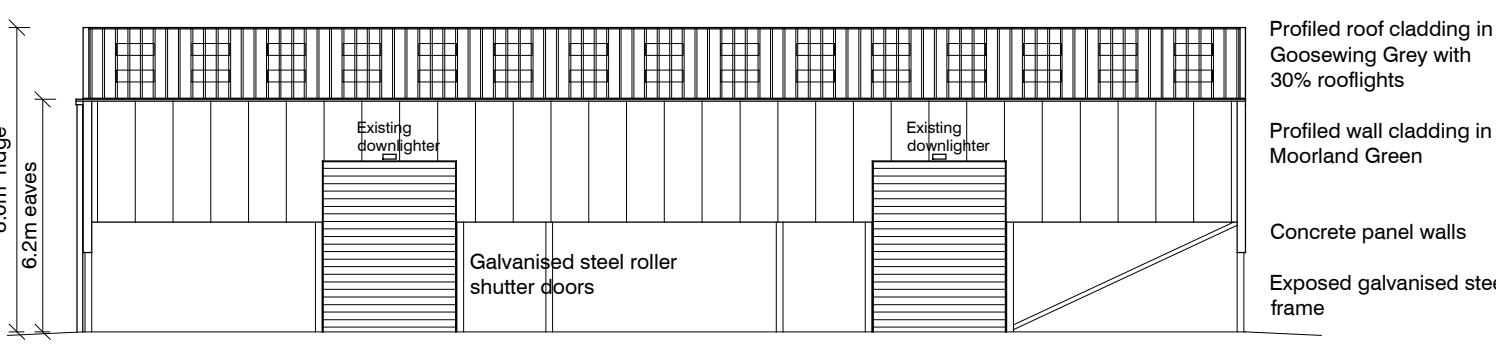

West Elevation

 

Existing Plan and Elevations

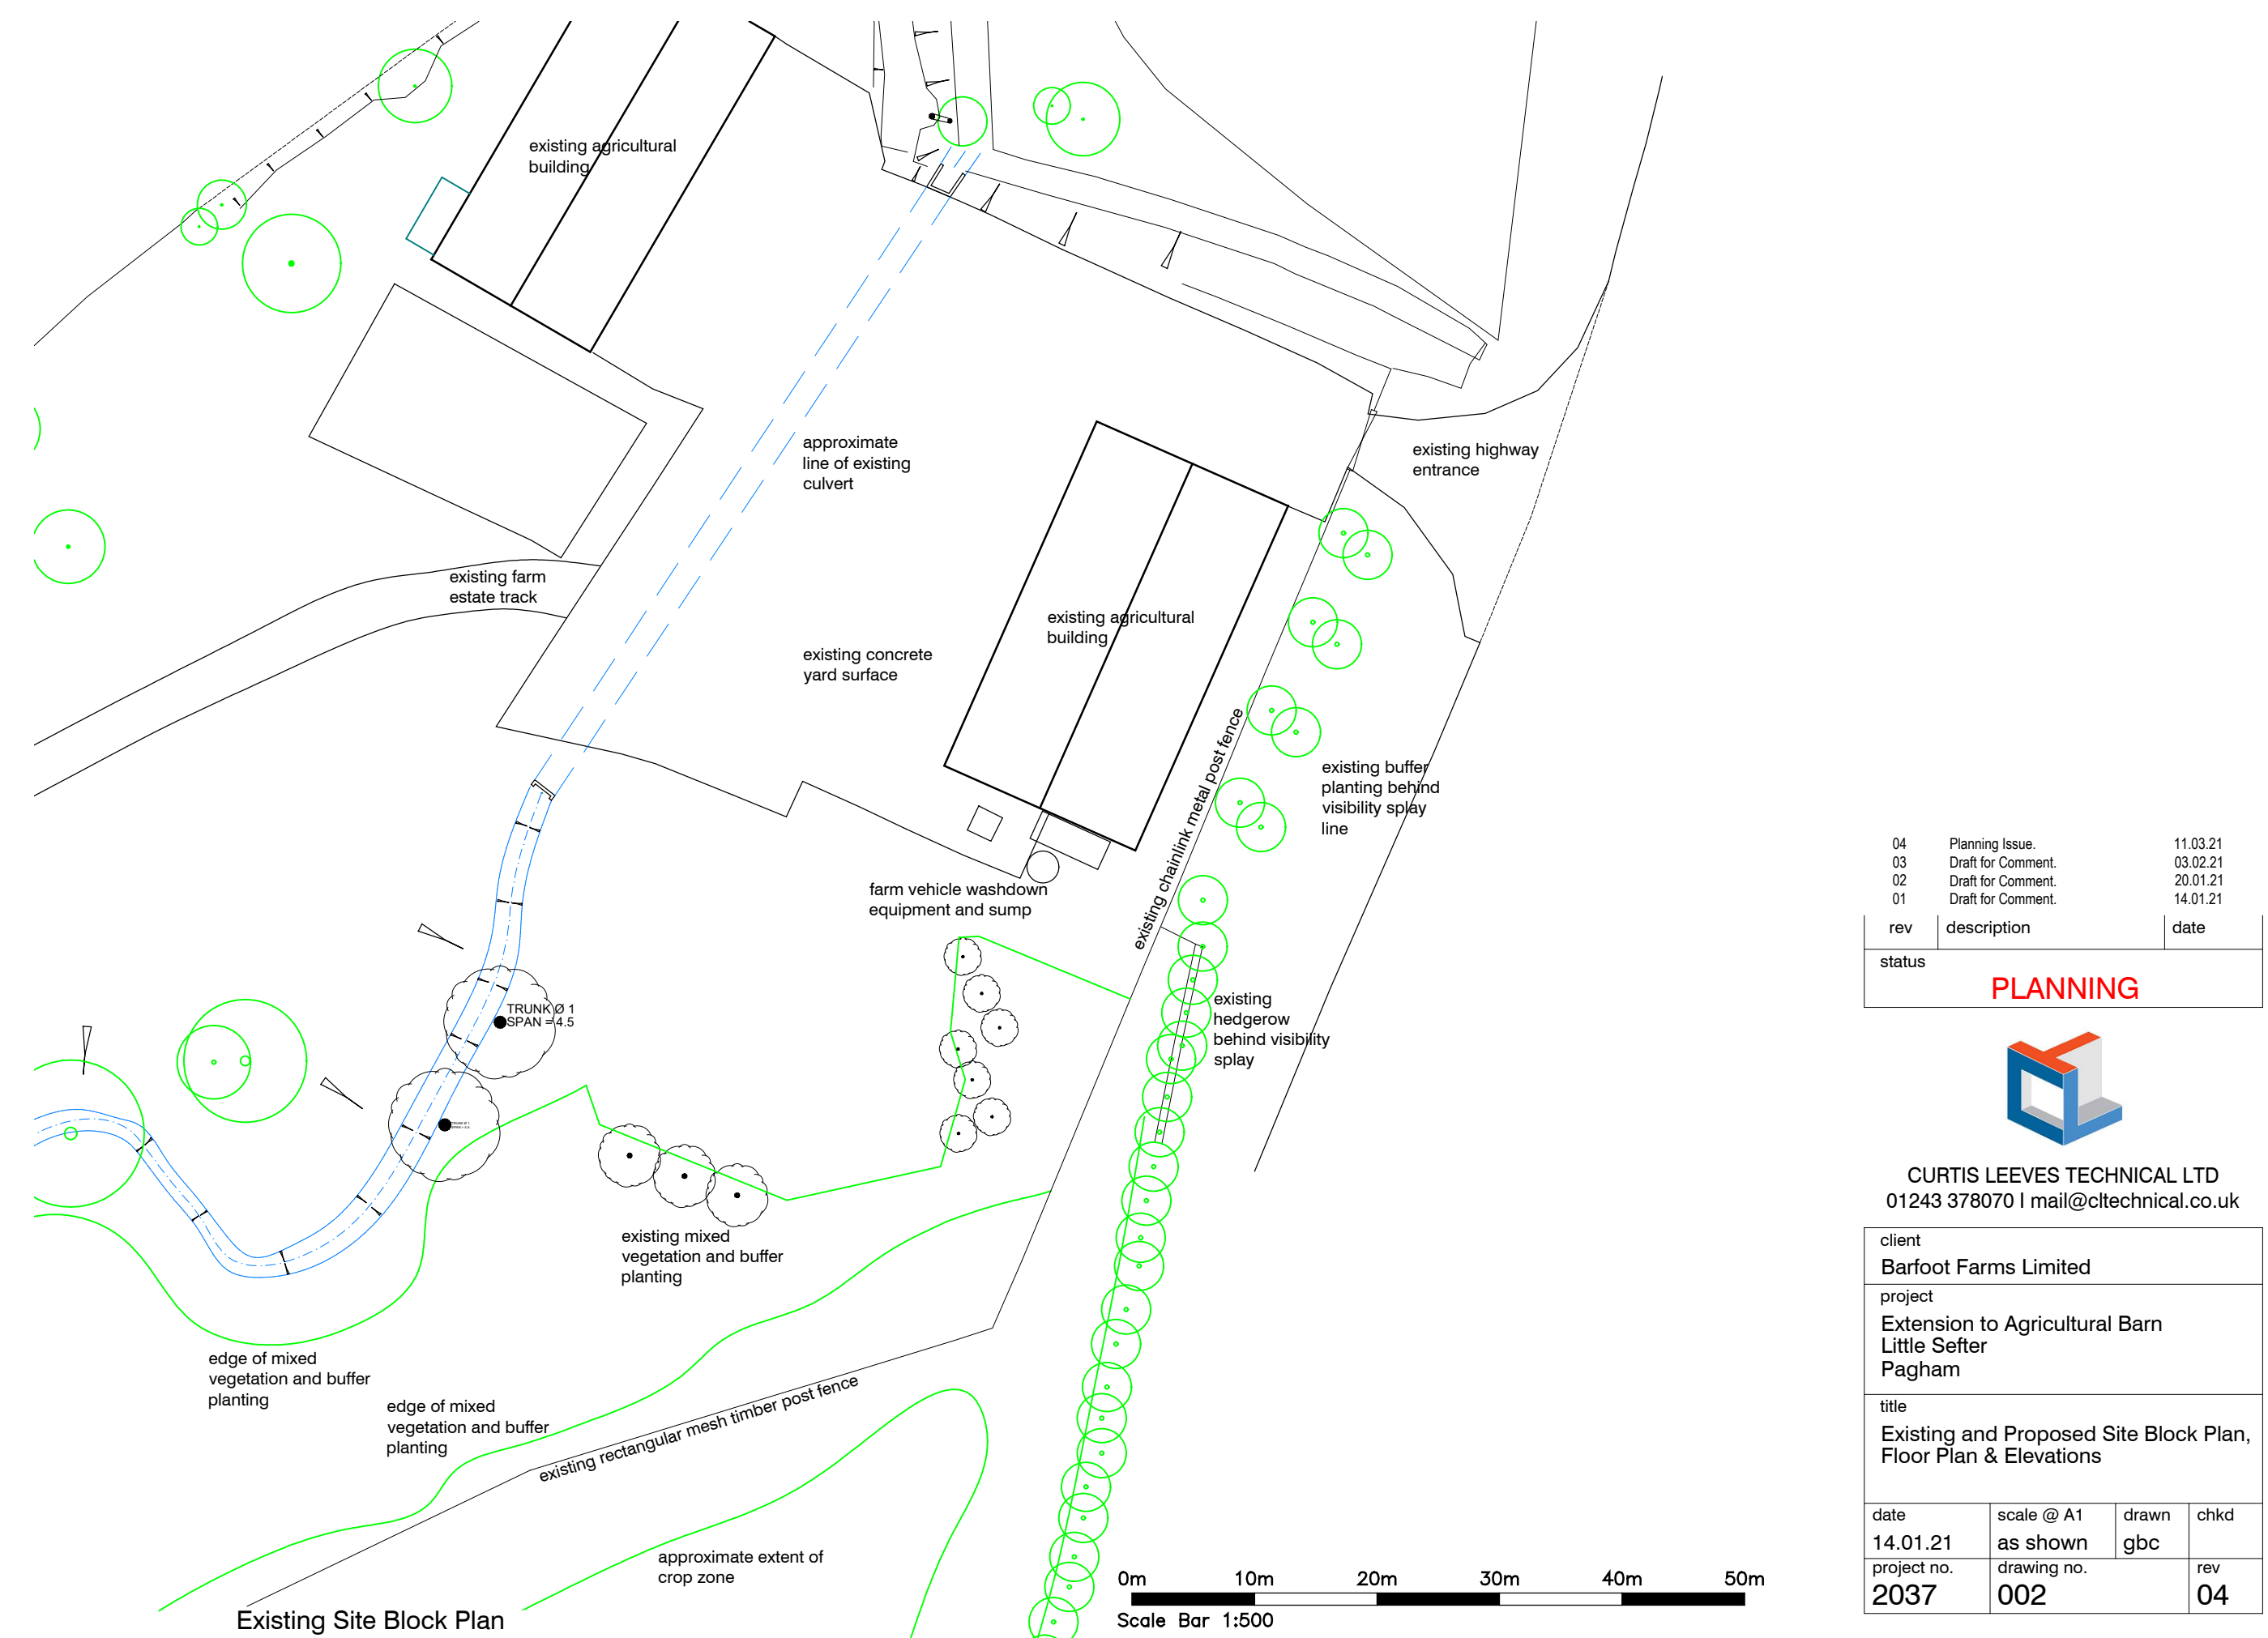

Existing Site Block Plan

rev	description	date
04	Planning Issue	11.03.21
03	Draft for Comment	03.02.21
02	Draft for Comment	20.01.21
01	Draft for Comment	14.01.21



CURTIS LEEVES TECHNICAL LTD 01243 378070 mail@ctechnical.co.uk			
client	Barfoot Farms Limited		
project	Extension to Agricultural Barn Little Setter Pagham		
title	Existing and Proposed Site Block Plan, Floor Plan & Elevations		
date	scale @ A1	drawn	chkd
14.01.21	as shown	gbc	
project no.	drawing no.	rev	
2037	002	04	