


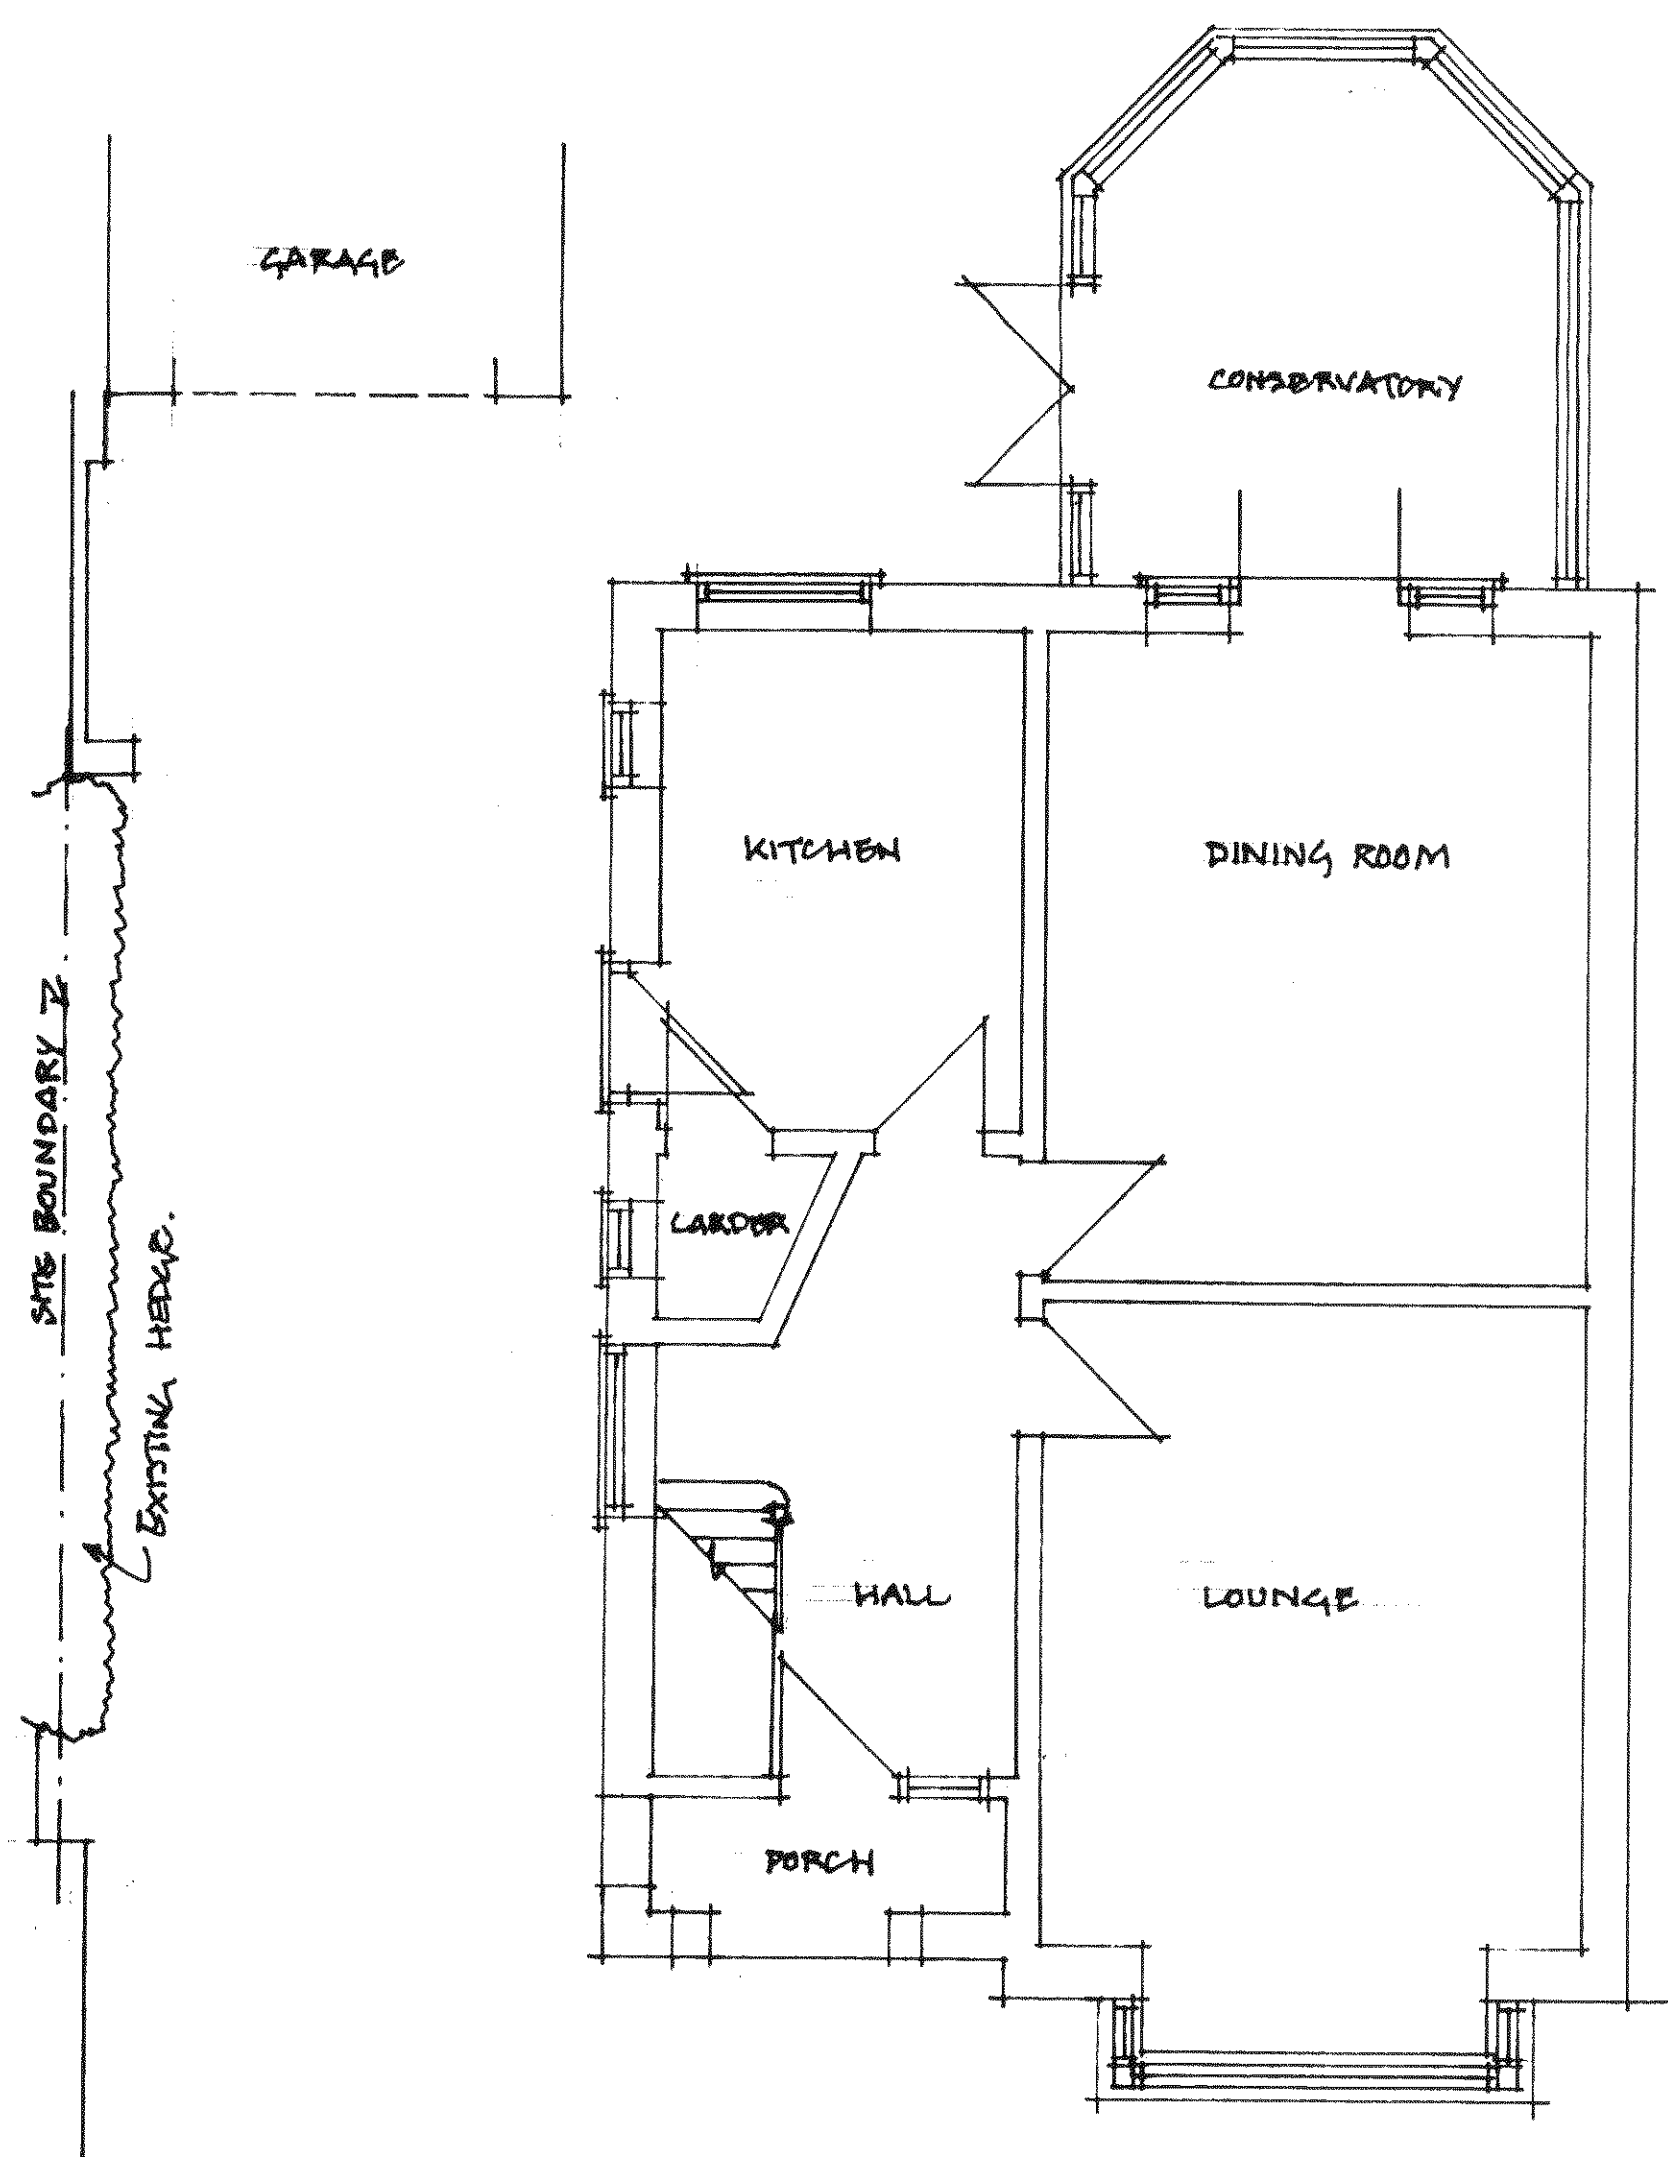


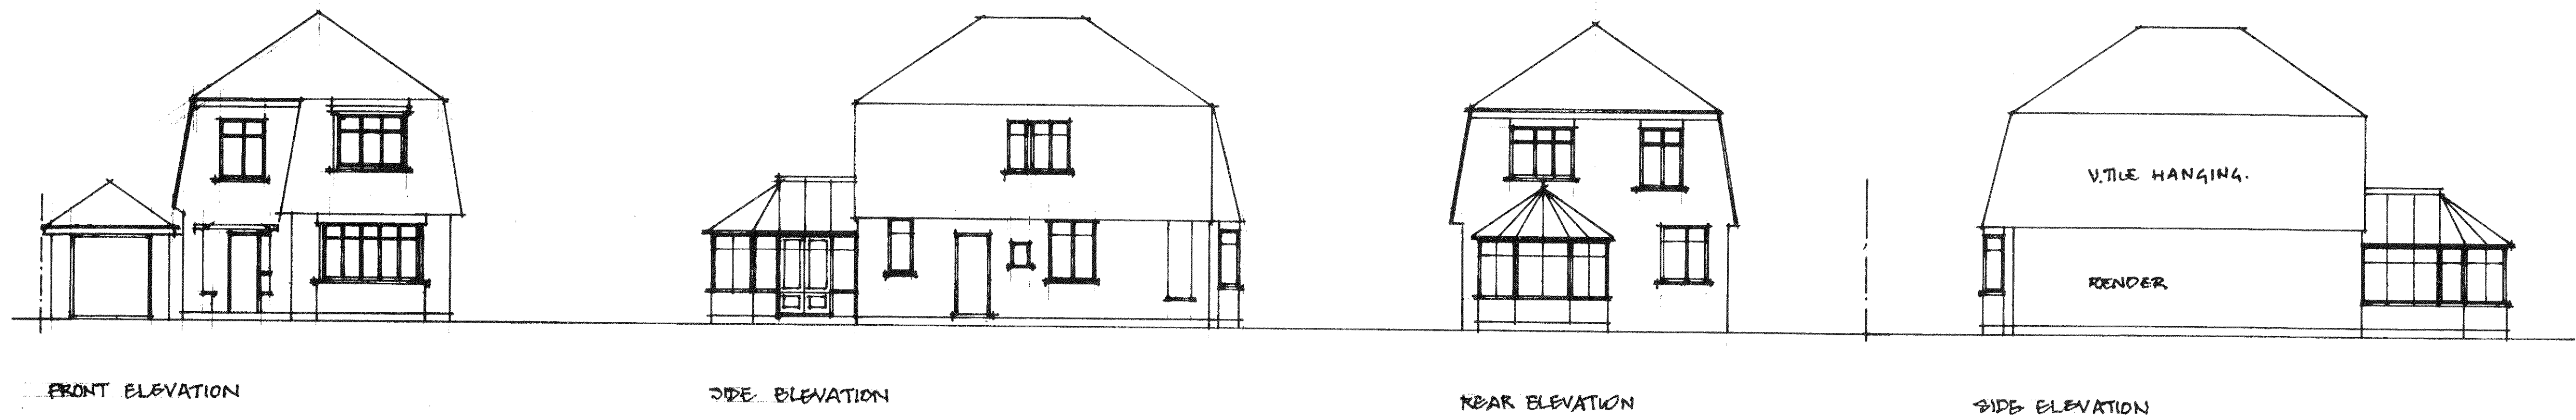

G.F. PLAN AS EXISTING.

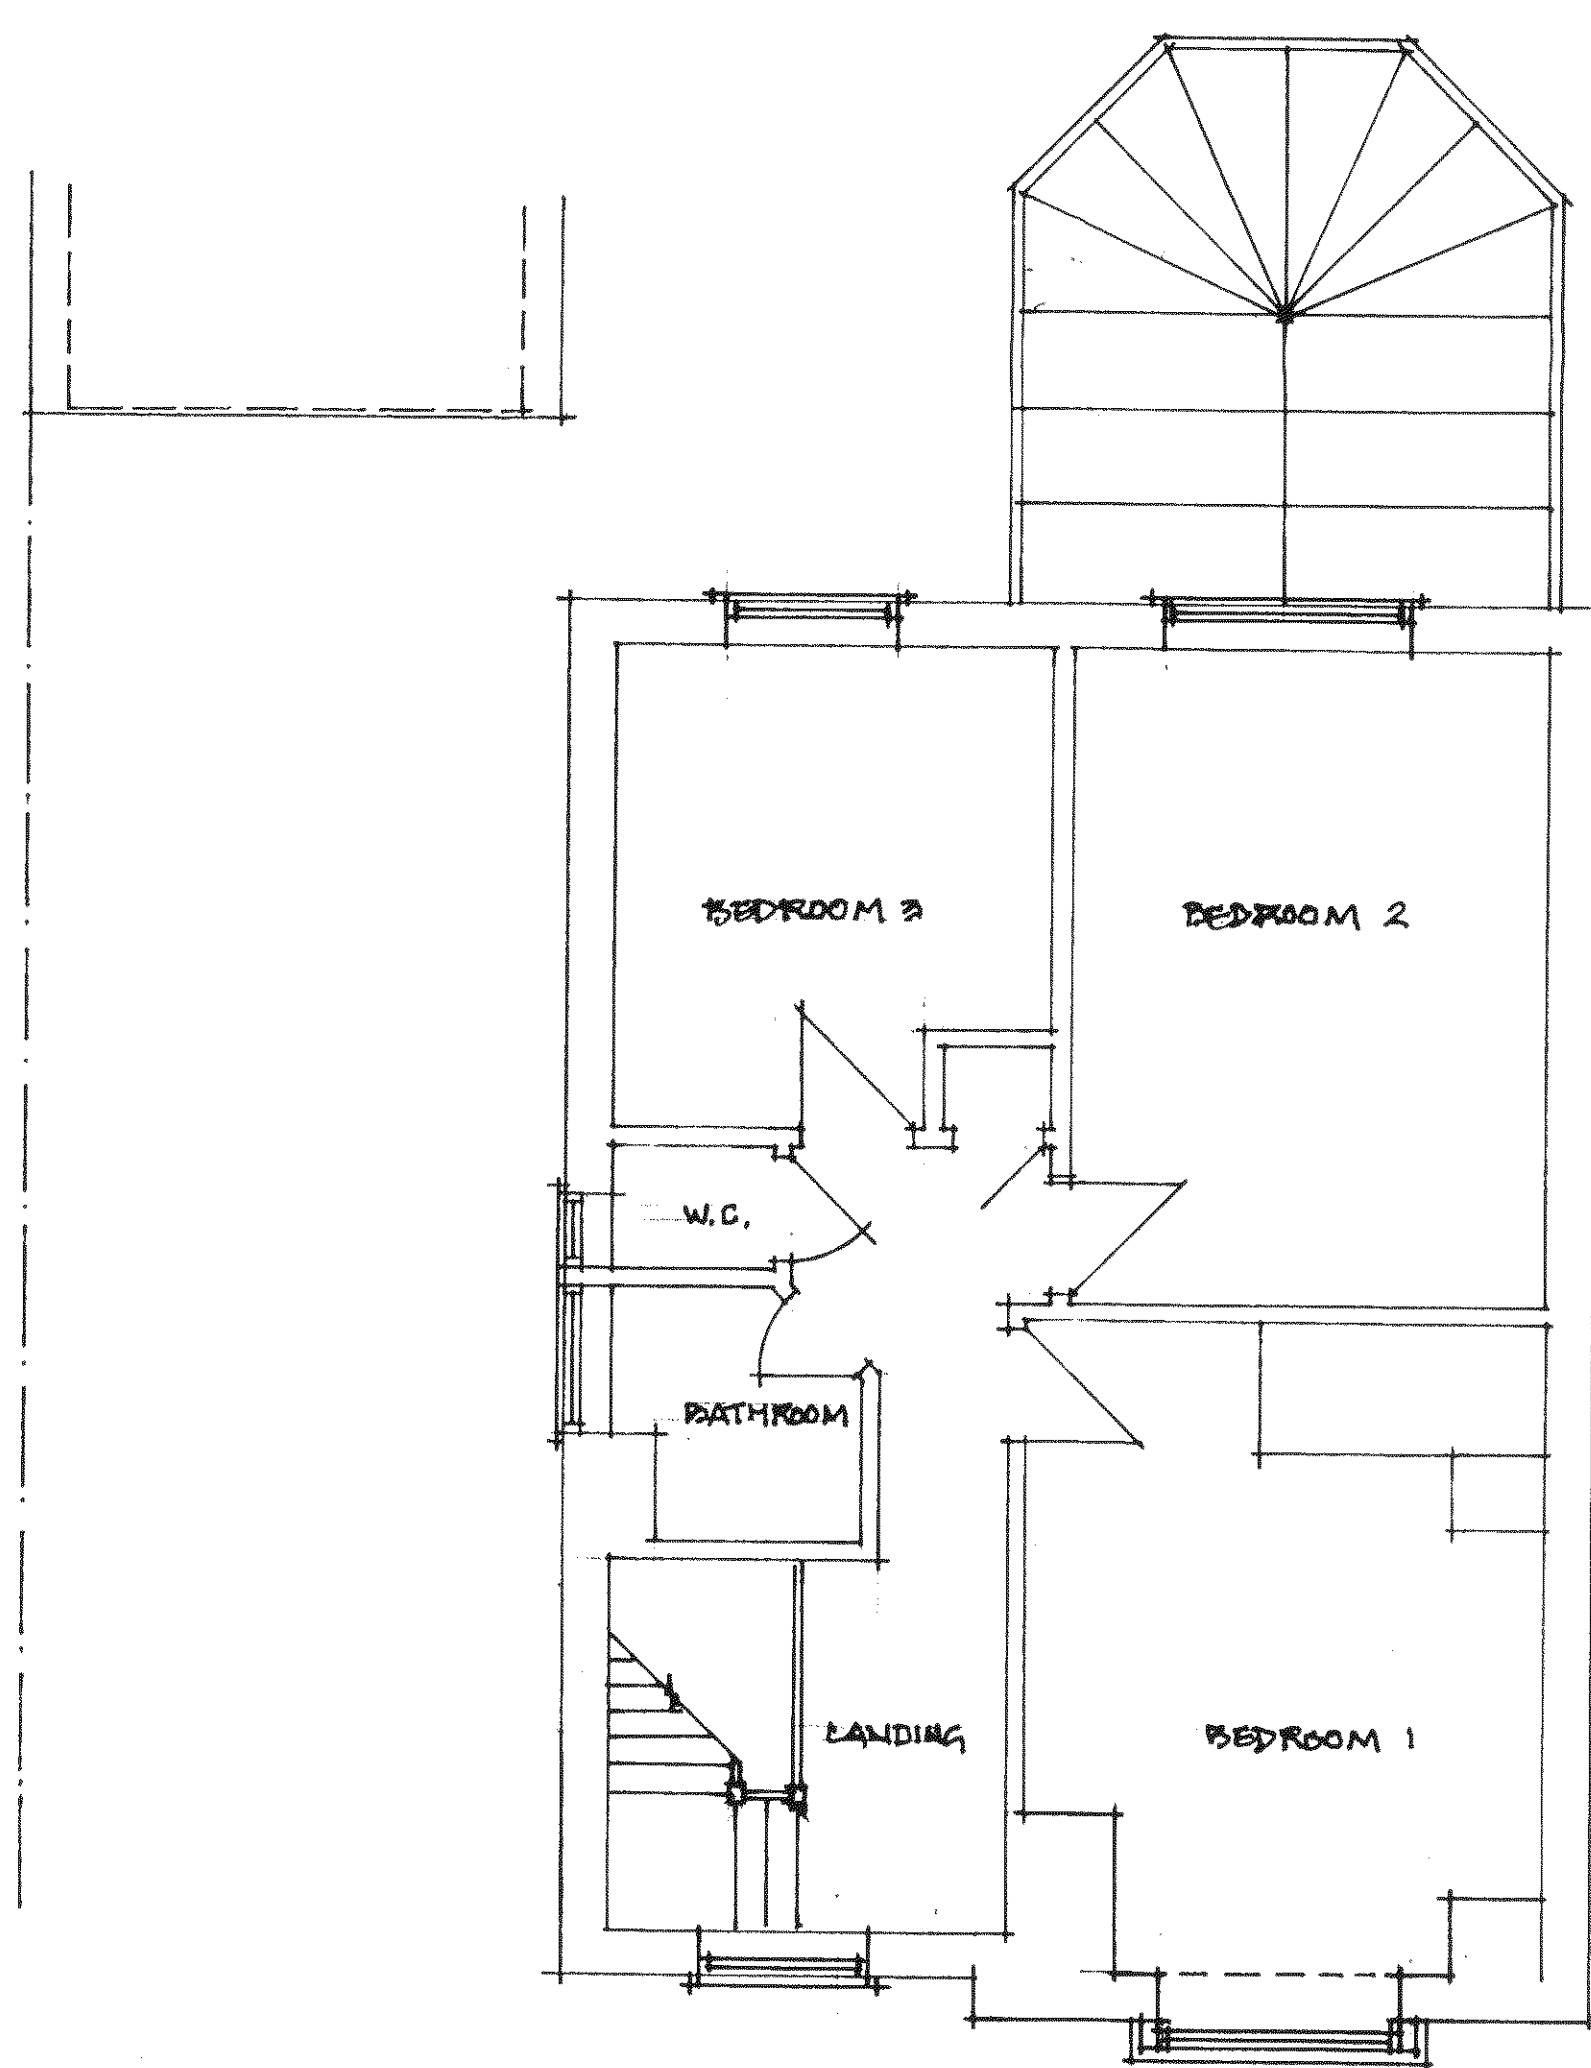

FIRST FLOOR PLAN AS EXISTING.

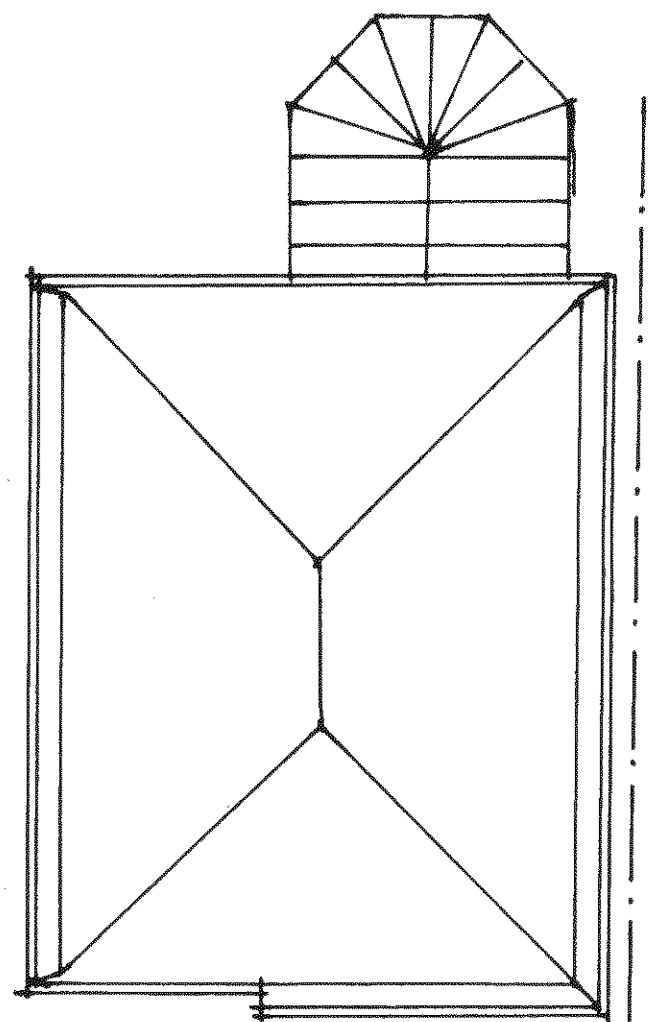

EXISTING ROOF PLAN 1:100

CLIENT: ERIC & MARY MARSHALL

PROJECT: PROPOSED EXTENSION TO 104 PAGHAM ROAD, PAGHAM, BOGNOR REGIS PO21 4NN

DRAWING: PLANS, ELEVATIONS AS EXISTING.

ADRIAN USHER
ARCHITECTURAL CONSULTANT,
55 SEA LANE
PAGHAM
W. SUSSEX
PO21 4UW
07711 615 186

DATE: DEC. 2014
SCALE: 1:50 & 1:100
DRAWN: AU.

P182/01