


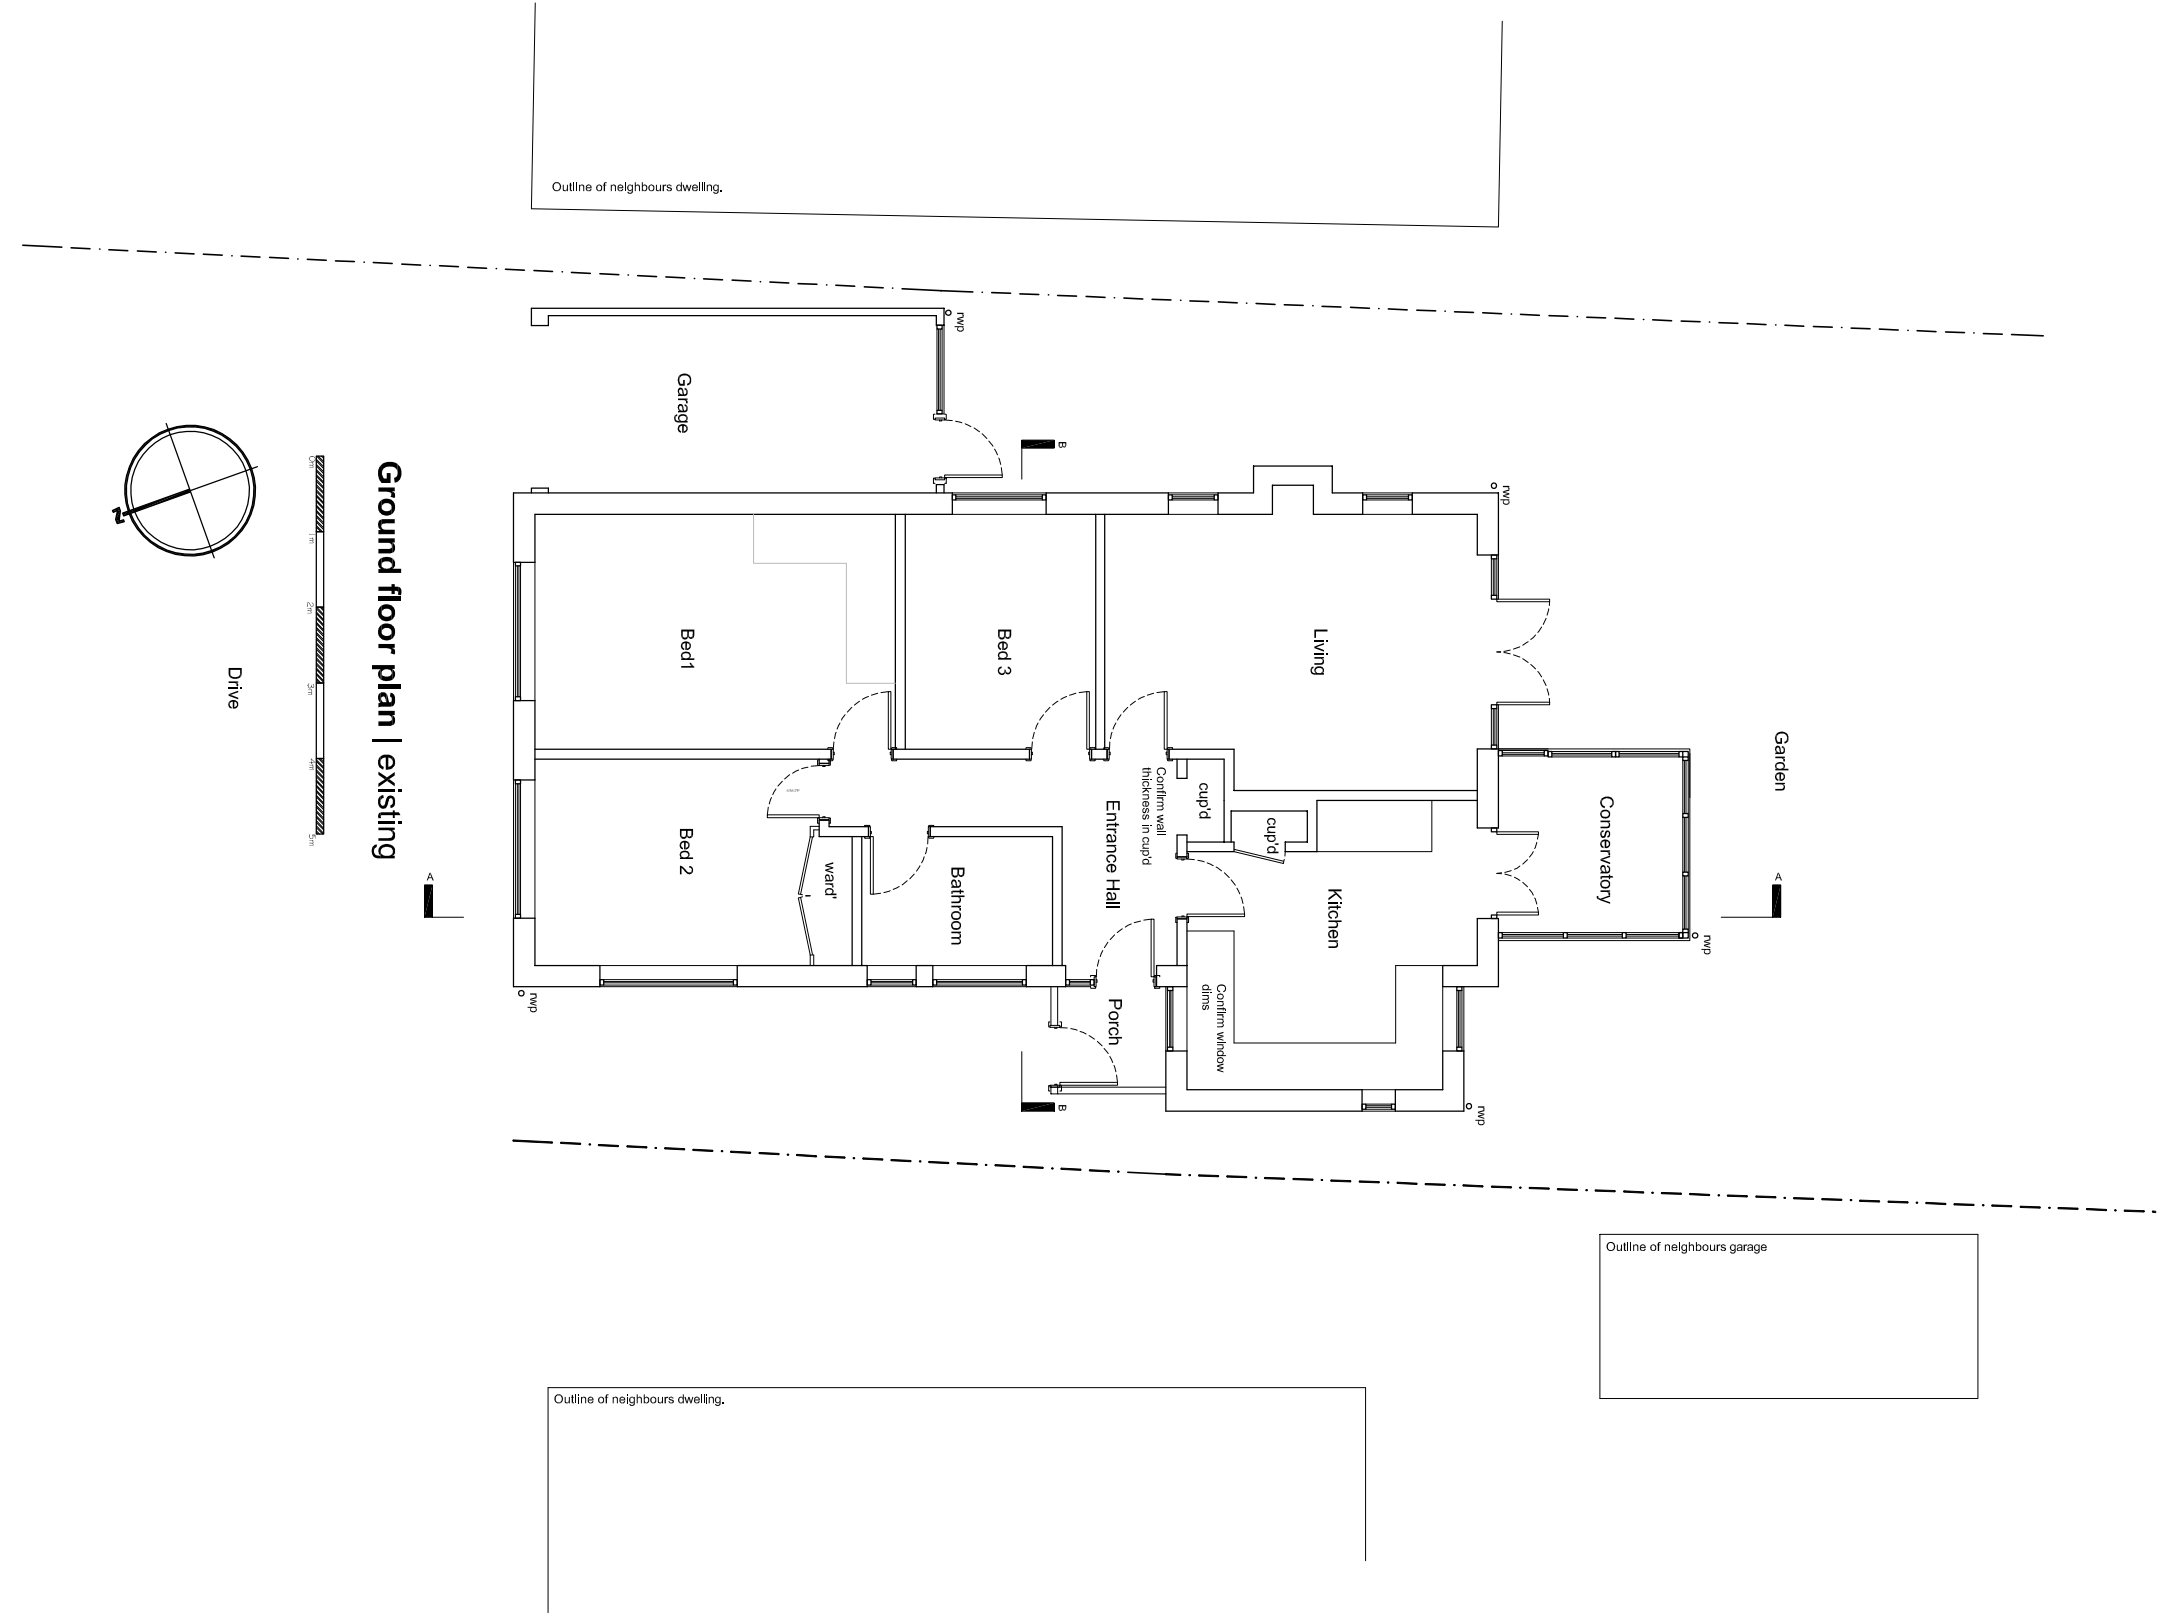

Ground floor plan | existing



(M): 07792 379302 (E): nudi.design.co@gmail.com (W): cloud9designstudio.co.uk

Project Address Extension

64 St Thomas Drive, Pagham

Bognor Regis

West Sussex, PO21 4UA

Drawing Existing Plans

Drawing Name/ C9/0132/01

Scale 1:100 @ A3

Date December 2017

Client Mrs Maureen O'Leary

Drawn By Rudi

Note: these drawings are prepared for planning purposes only, do not scale for any other purpose.