




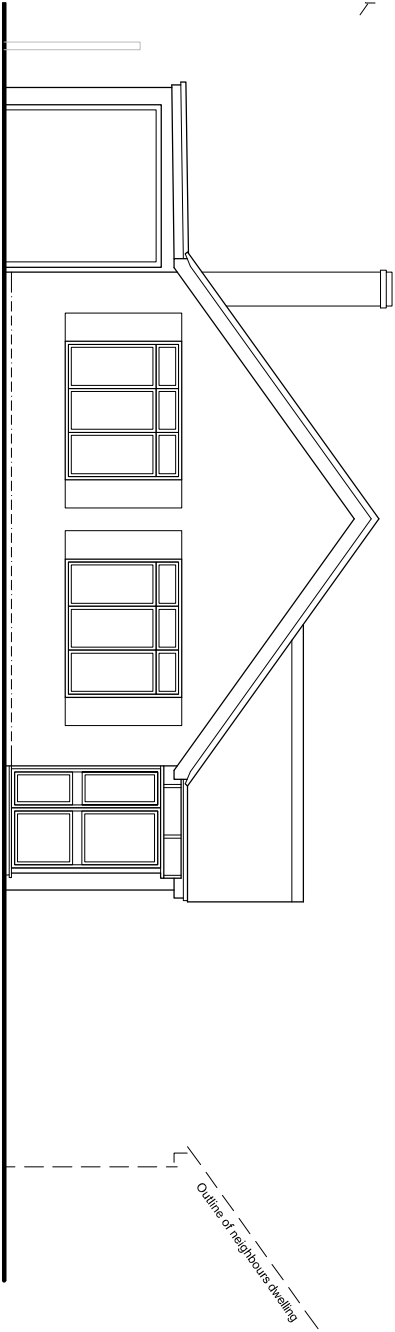


North elevation | existing

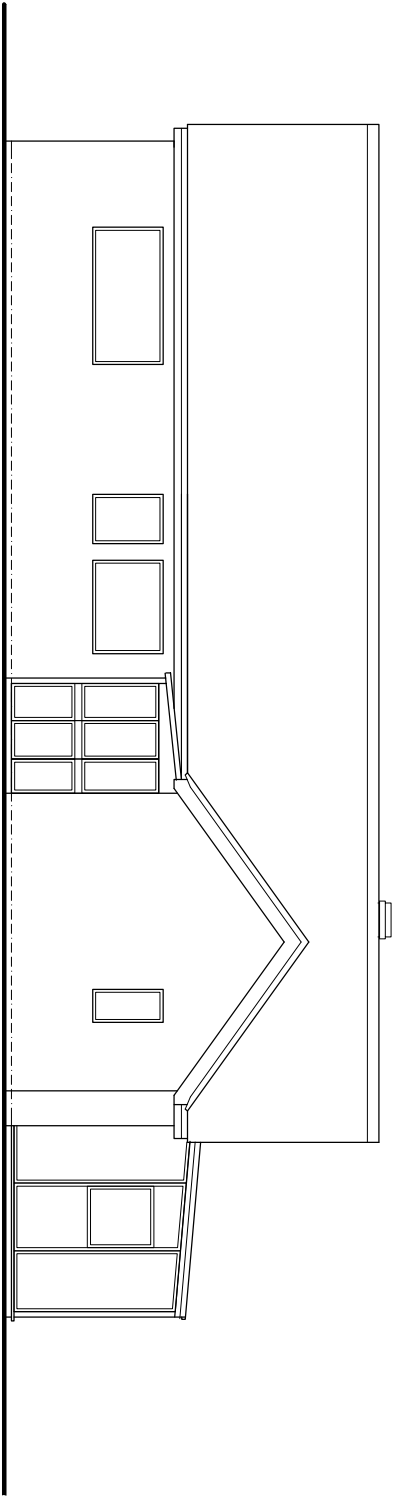

West elevation | existing

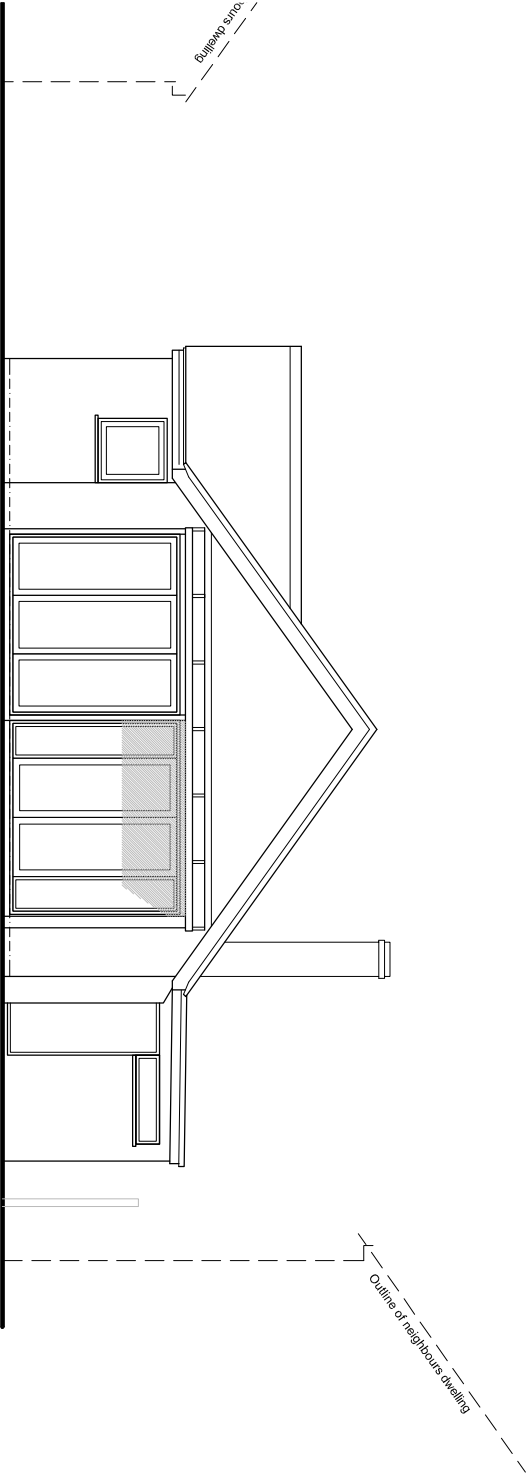

South elevation | existing

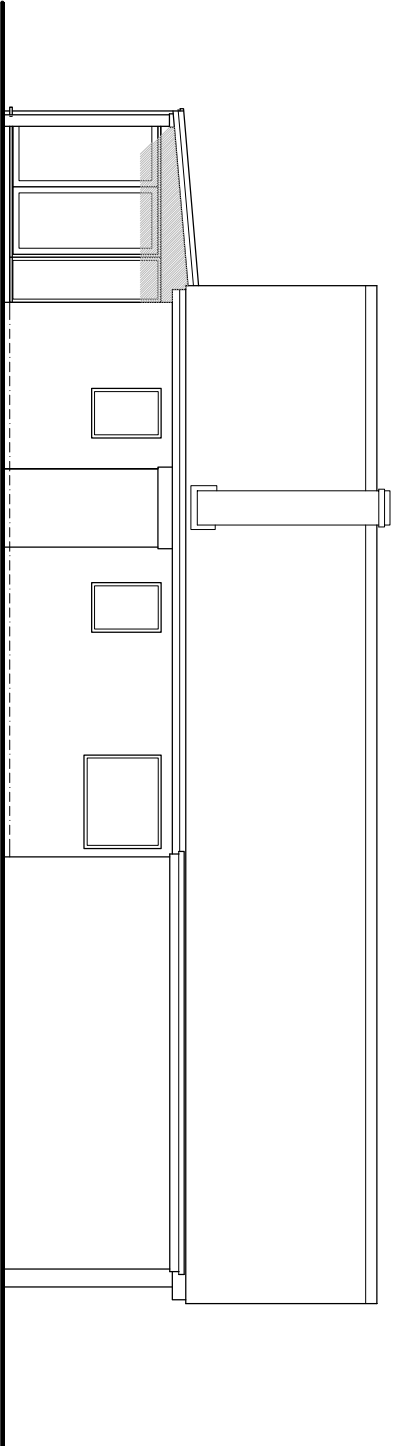

East elevation | existing

EXSITING ELEVATIONS

|                                                                            |                  |                |                     |
|----------------------------------------------------------------------------|------------------|----------------|---------------------|
| <div><div></div><div>CLUD9 DESIGN STUDIO</div></div>                       |                  |                |                     |
| (M): 07792 379302 (E) nudi.design.co@gmail.com (W) clud9designstudio.co.uk |                  |                |                     |
| Project/Address                                                            | Extensions       | Drawing        | Existing Elevations |
| 64 St Thomas Drive, Pagham                                                 |                  | Drawing Number | C9013202            |
| Bognor Regis                                                               |                  | Scale          | 1:100 @ A3          |
| West Sussex, PO21 4UA                                                      |                  | Date           | December 2017       |
| Client                                                                     | Mrs Maureen Odde | Drawn By       | Rudi                |

Note: these drawings are prepared for planning purposes only, do not scale for any other purpose.