




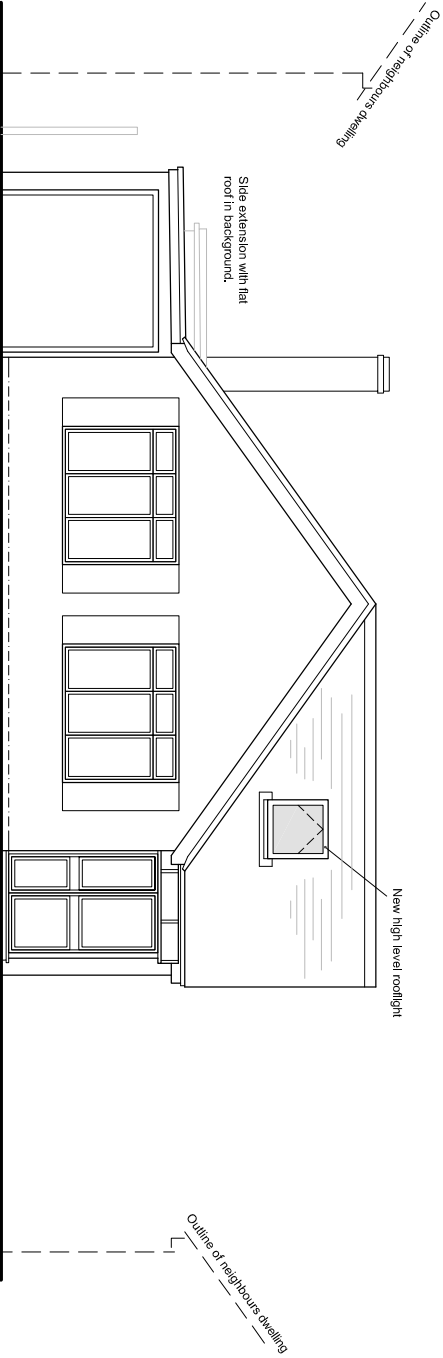


North elevation | proposed

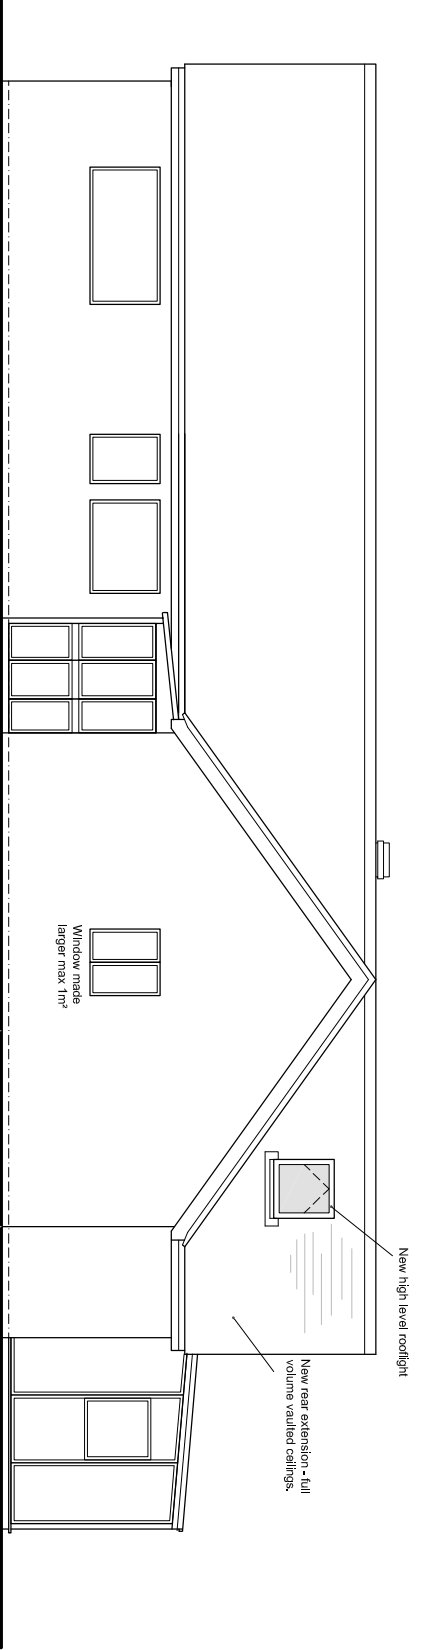

West elevation | proposed

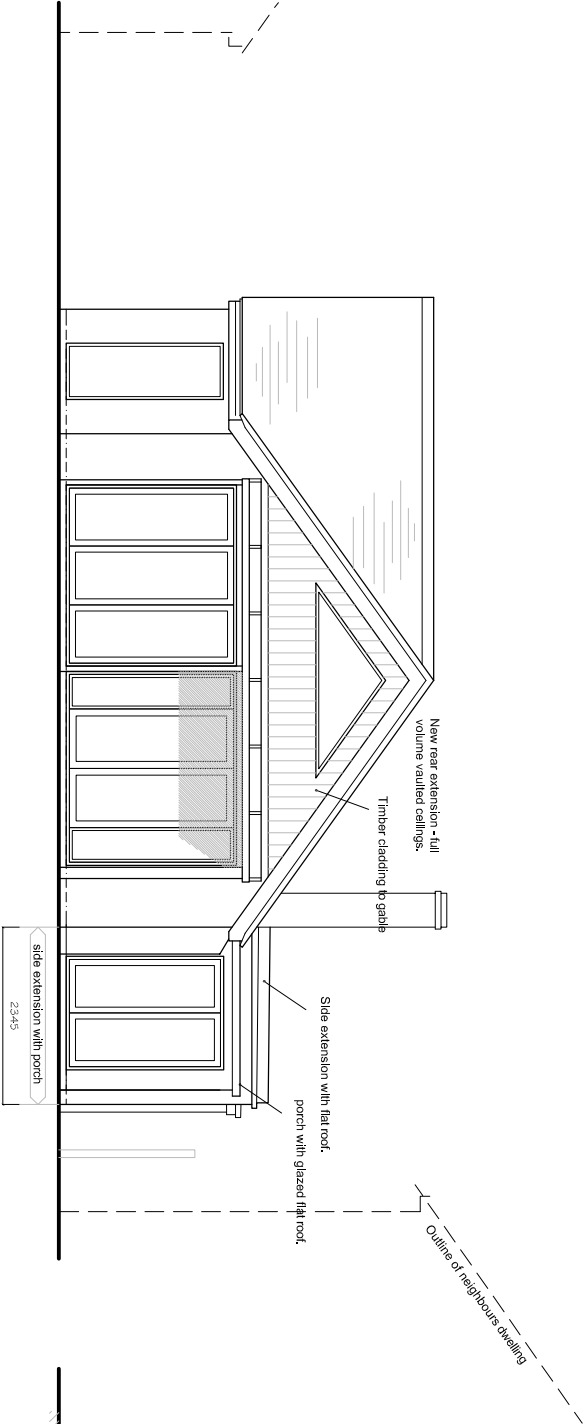

South elevation | proposed

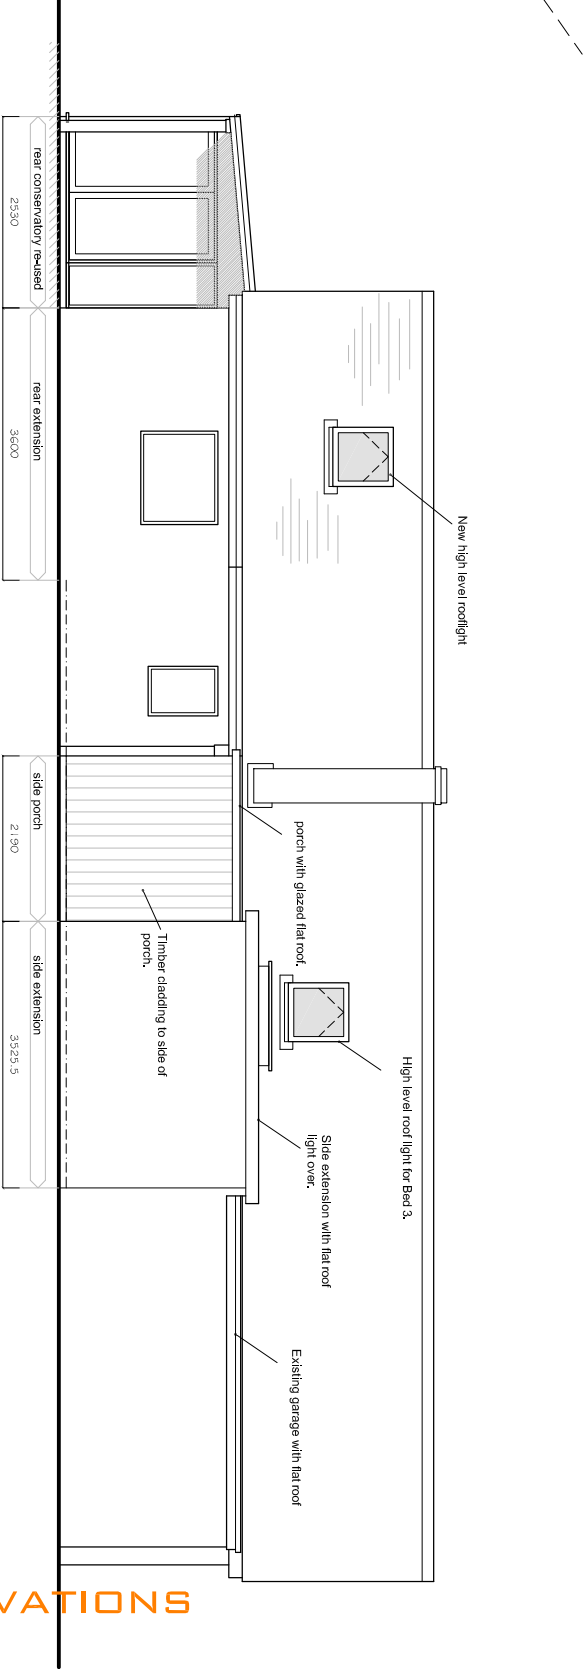

East elevation | proposed



(M): 07792 379302 (E) nai.design.co@gmail.com (W) cloud9designstudio.co.uk

Project/Address: Extensions
64 St Thomas Drive, Pajham
Bognor Regis
West Sussex, PO21 4UA

DRAWING: Proposed Elevations
Drawing Number: C9IO13204
Scale: 1:100 @ A3
Date: December 2017

Client: Mrs Maureen O'Leary

Drawn By: Rudi

Note: these drawings are prepared for planning purposes only, do not scale for any other purpose.