
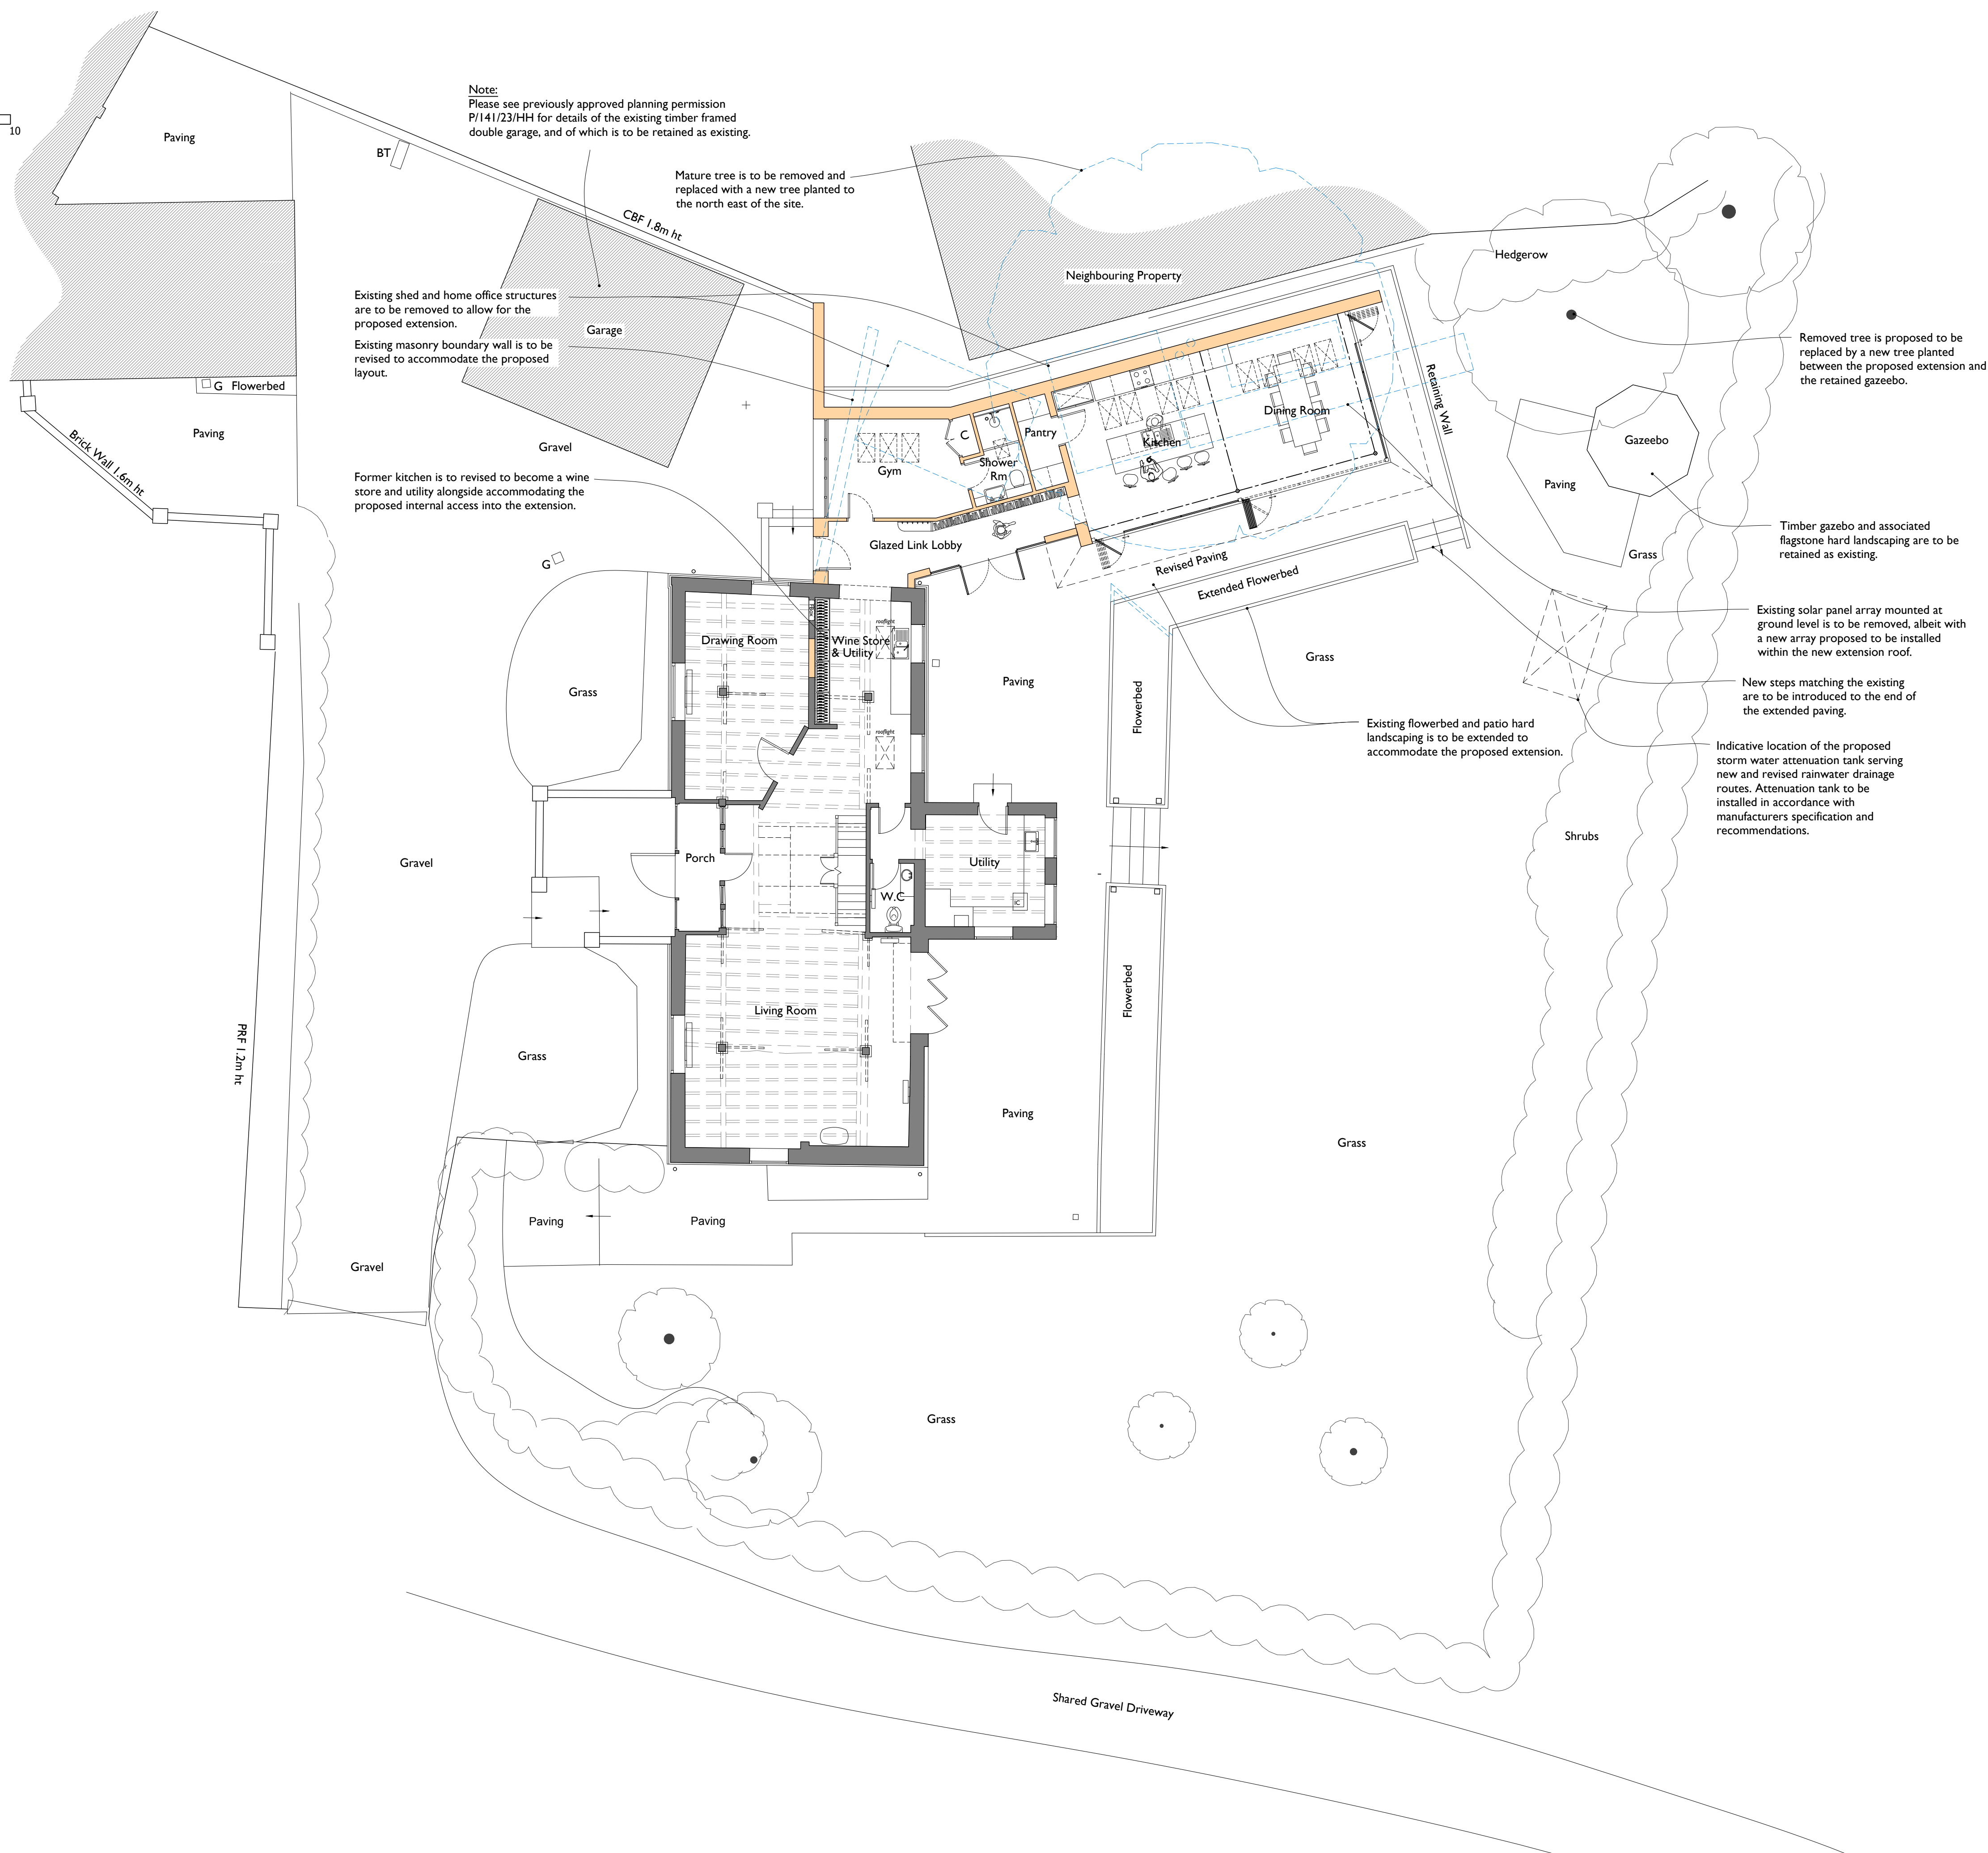


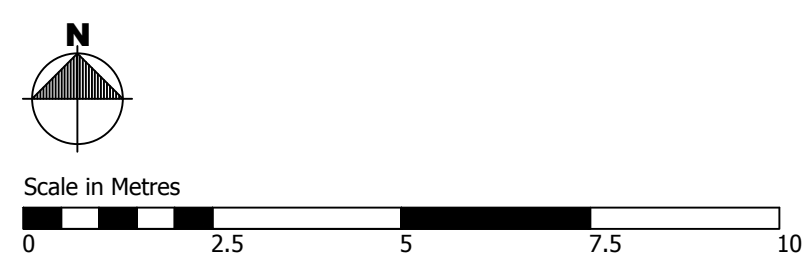

Check all dimensions on site prior to commencement of work.
Do not scale from this drawing except for planning purposes.

This drawing is the © copyright of

VALLIS & HALL
CONSERVATION ARCHITECTS

This drawing has been produced for **Mr Geffryes** for the project **Commonmead Barn, Pagharn Road** and is submitted as part of the **Householder Planning Application Submission** and is not intended for use by any other person or for any other purpose.

Notes -

Legend:

- | | |
|---|--|
|  | Retained walls and partitions |
|  | Change in ceiling or indicative height lines |
|  | New walls and partitions |
|  | Fabric to be removed |
|  | Indicative new lintels or supporting steel structure above be to structural engineers details. |



Middle Barn
Oak Lane
Chichester
PO20 7FD



T: 01243 767151
E: mail@vallisandhall.com
W: www.vallisandhall.com

[illegible]

Project:
Commonmead Barn, Pagham,
PO21 3PY

Drawing Title:

As Proposed
Site Plan

Scale:
1:100 at A1

Drawing No.
846/PL101

Revision.	Drawn By:
A	AH