


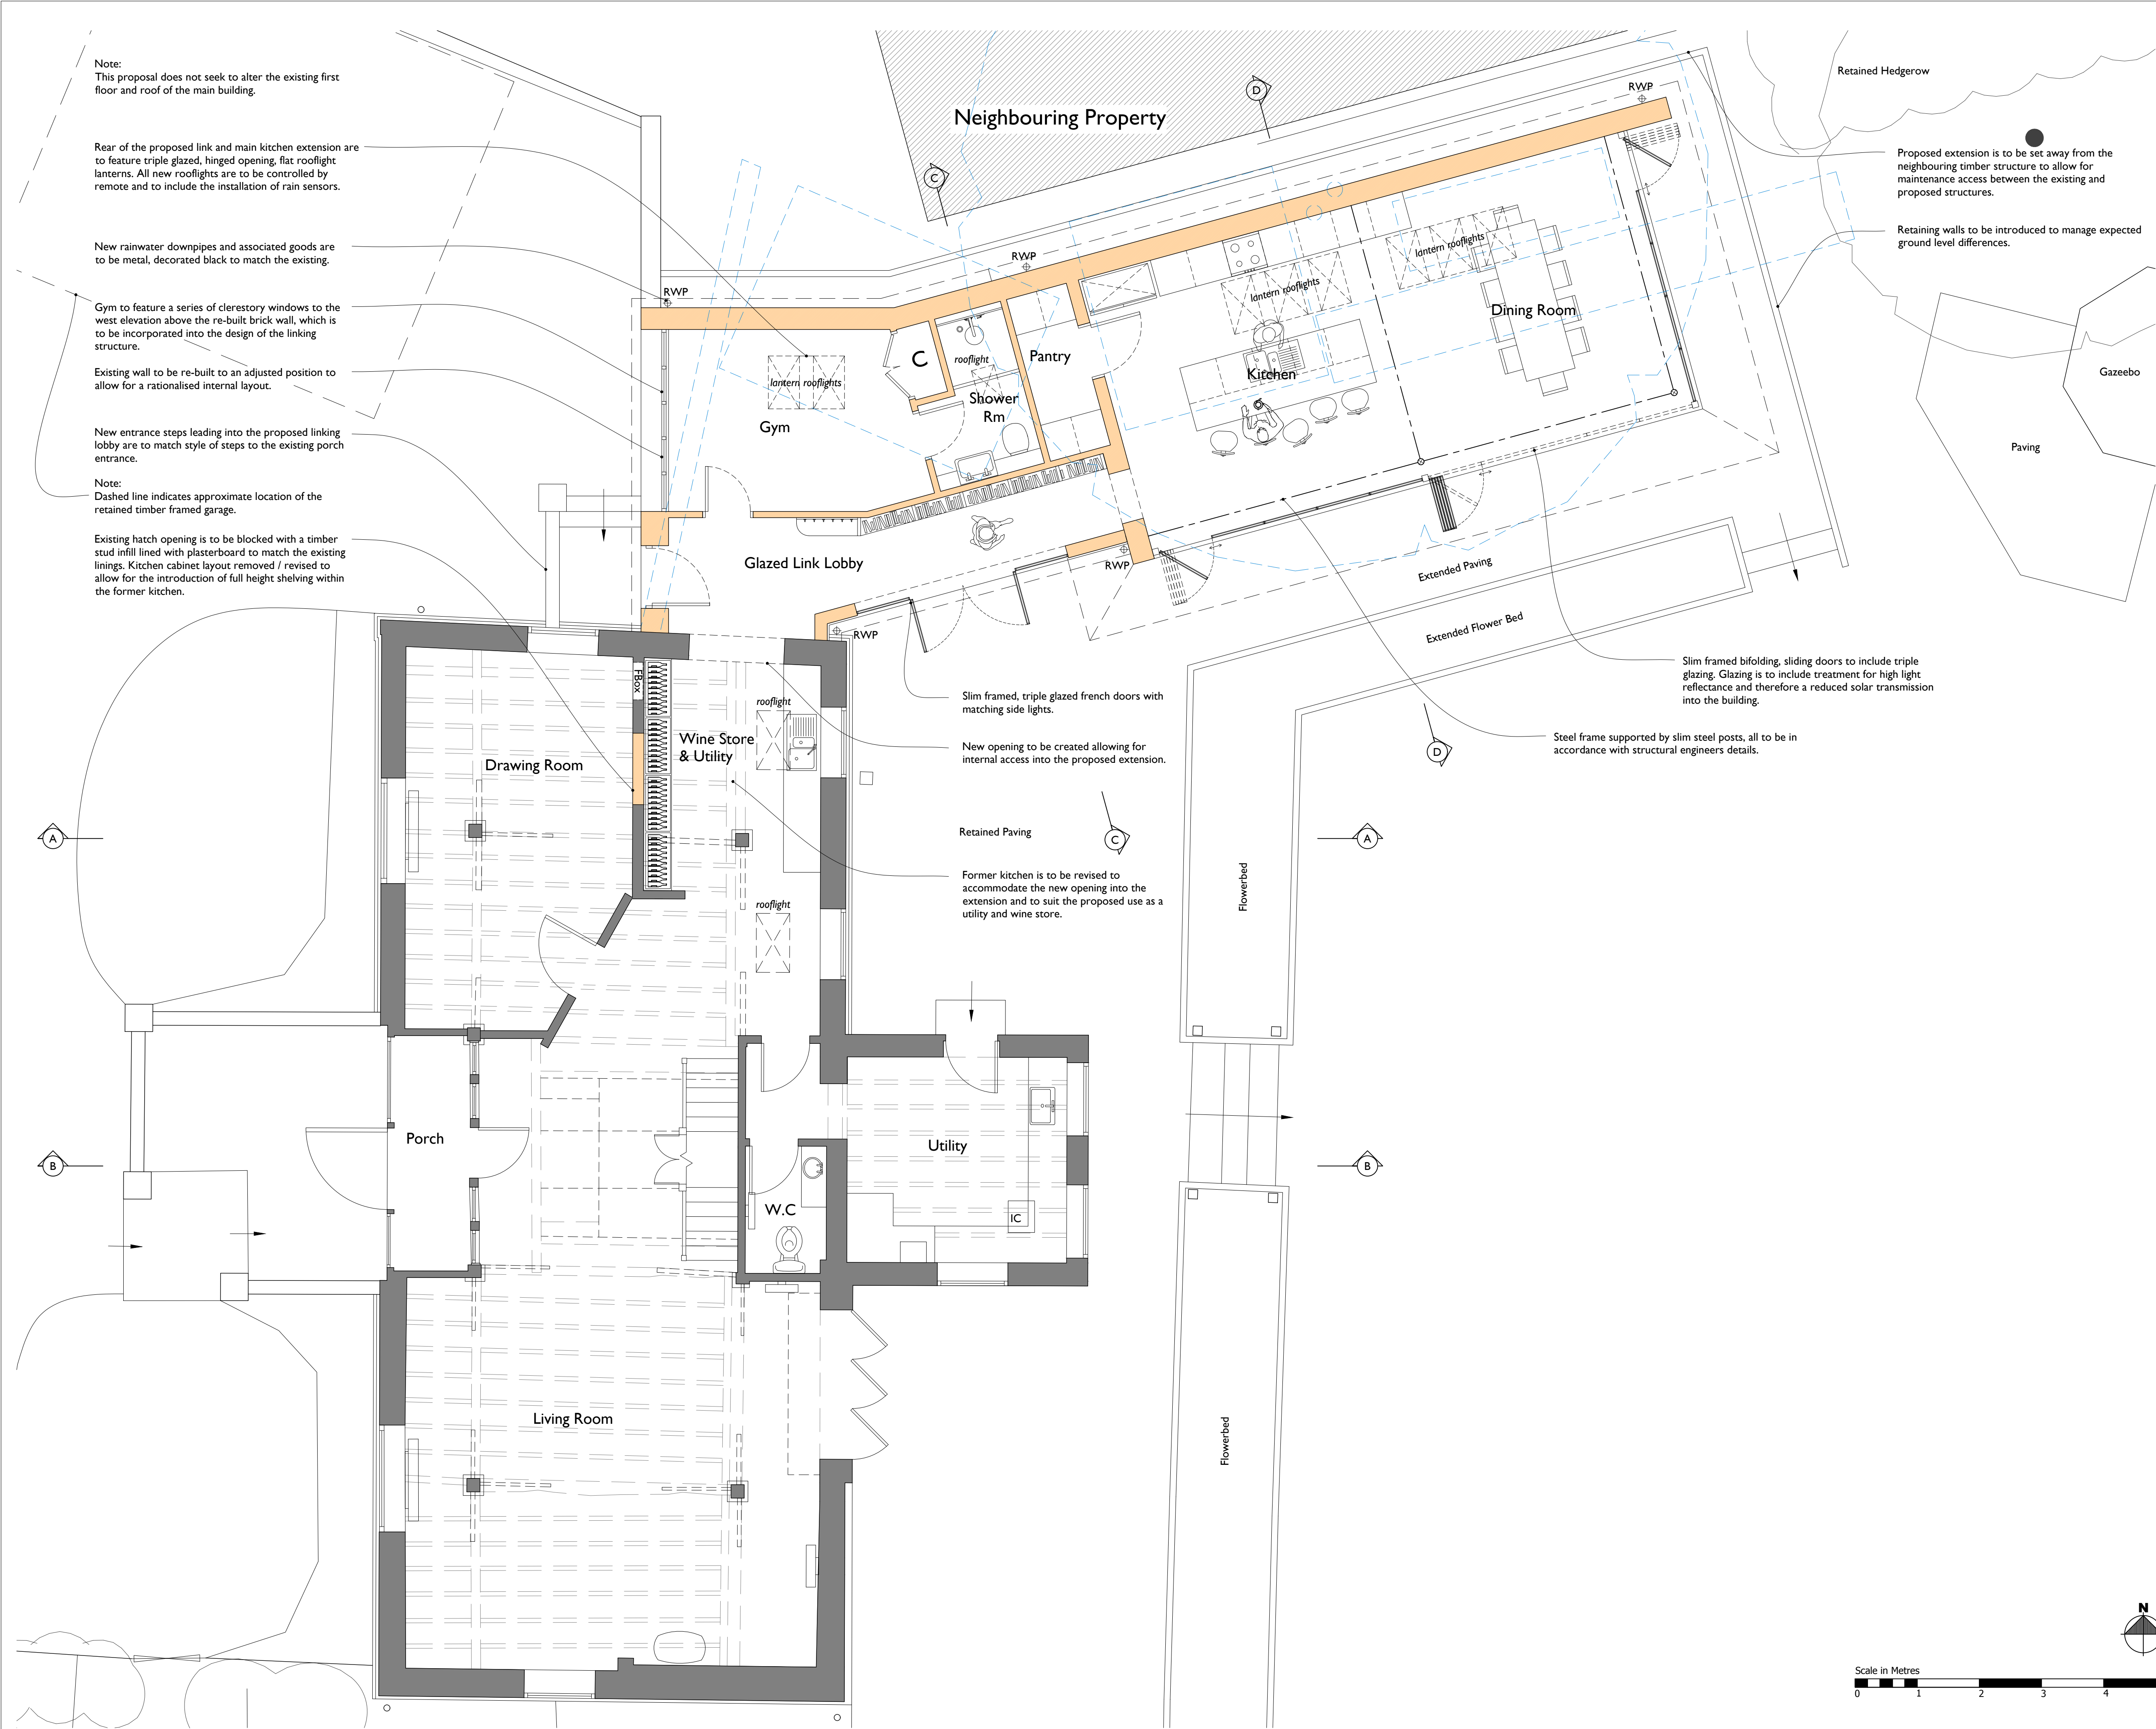

Check all dimensions on site prior to commencement of work.
Do not scale from this drawing except for planning purposes.

This drawing is the © copyright of
VALLIS & HALL
CONSERVATION ARCHITECTS
This drawing has been produced for **Mr Geffryes** for the project
Commonmead Barn, Pagham Road and is submitted as part of the
Householder Planning Application Submission and is not intended for
use by any other person or for any other purpose.

Notes -

Legend:

- Retained walls and partitions
- Change in ceiling or indicative height lines
- New walls and partitions
- Fabric to be removed
- Indicative new lintels or supporting steel structure above be to structural engineers details.



Middle Barn
Oak Lane
Chichester
PO20 7FD

RIBA
Chartered Practice

T : 01243 767151
E : mail@vallisandhall.com
W : www.vallisandhall.com

Revisions

Rev	Description	Date	Drawn
A	Existing timber garage added as LPA request received 24.02.26.	26.02.2026	AH

Project: Commonmead Barn, Pagham, PO21 3PY		
Drawing Title: As Proposed Ground Floor Plan		
Scale: 1:50 at A1	Issue Date: 18/12/2025	
Drawing No. 846/PL102	Revision. A	Drawn By: AH