


ARUN DISTRICT COUNCIL				
No.	P	40	10	
RECEIVED				

ARUN DISTRICT COUNCIL				
No.	P	26	10	
RECEIVED				

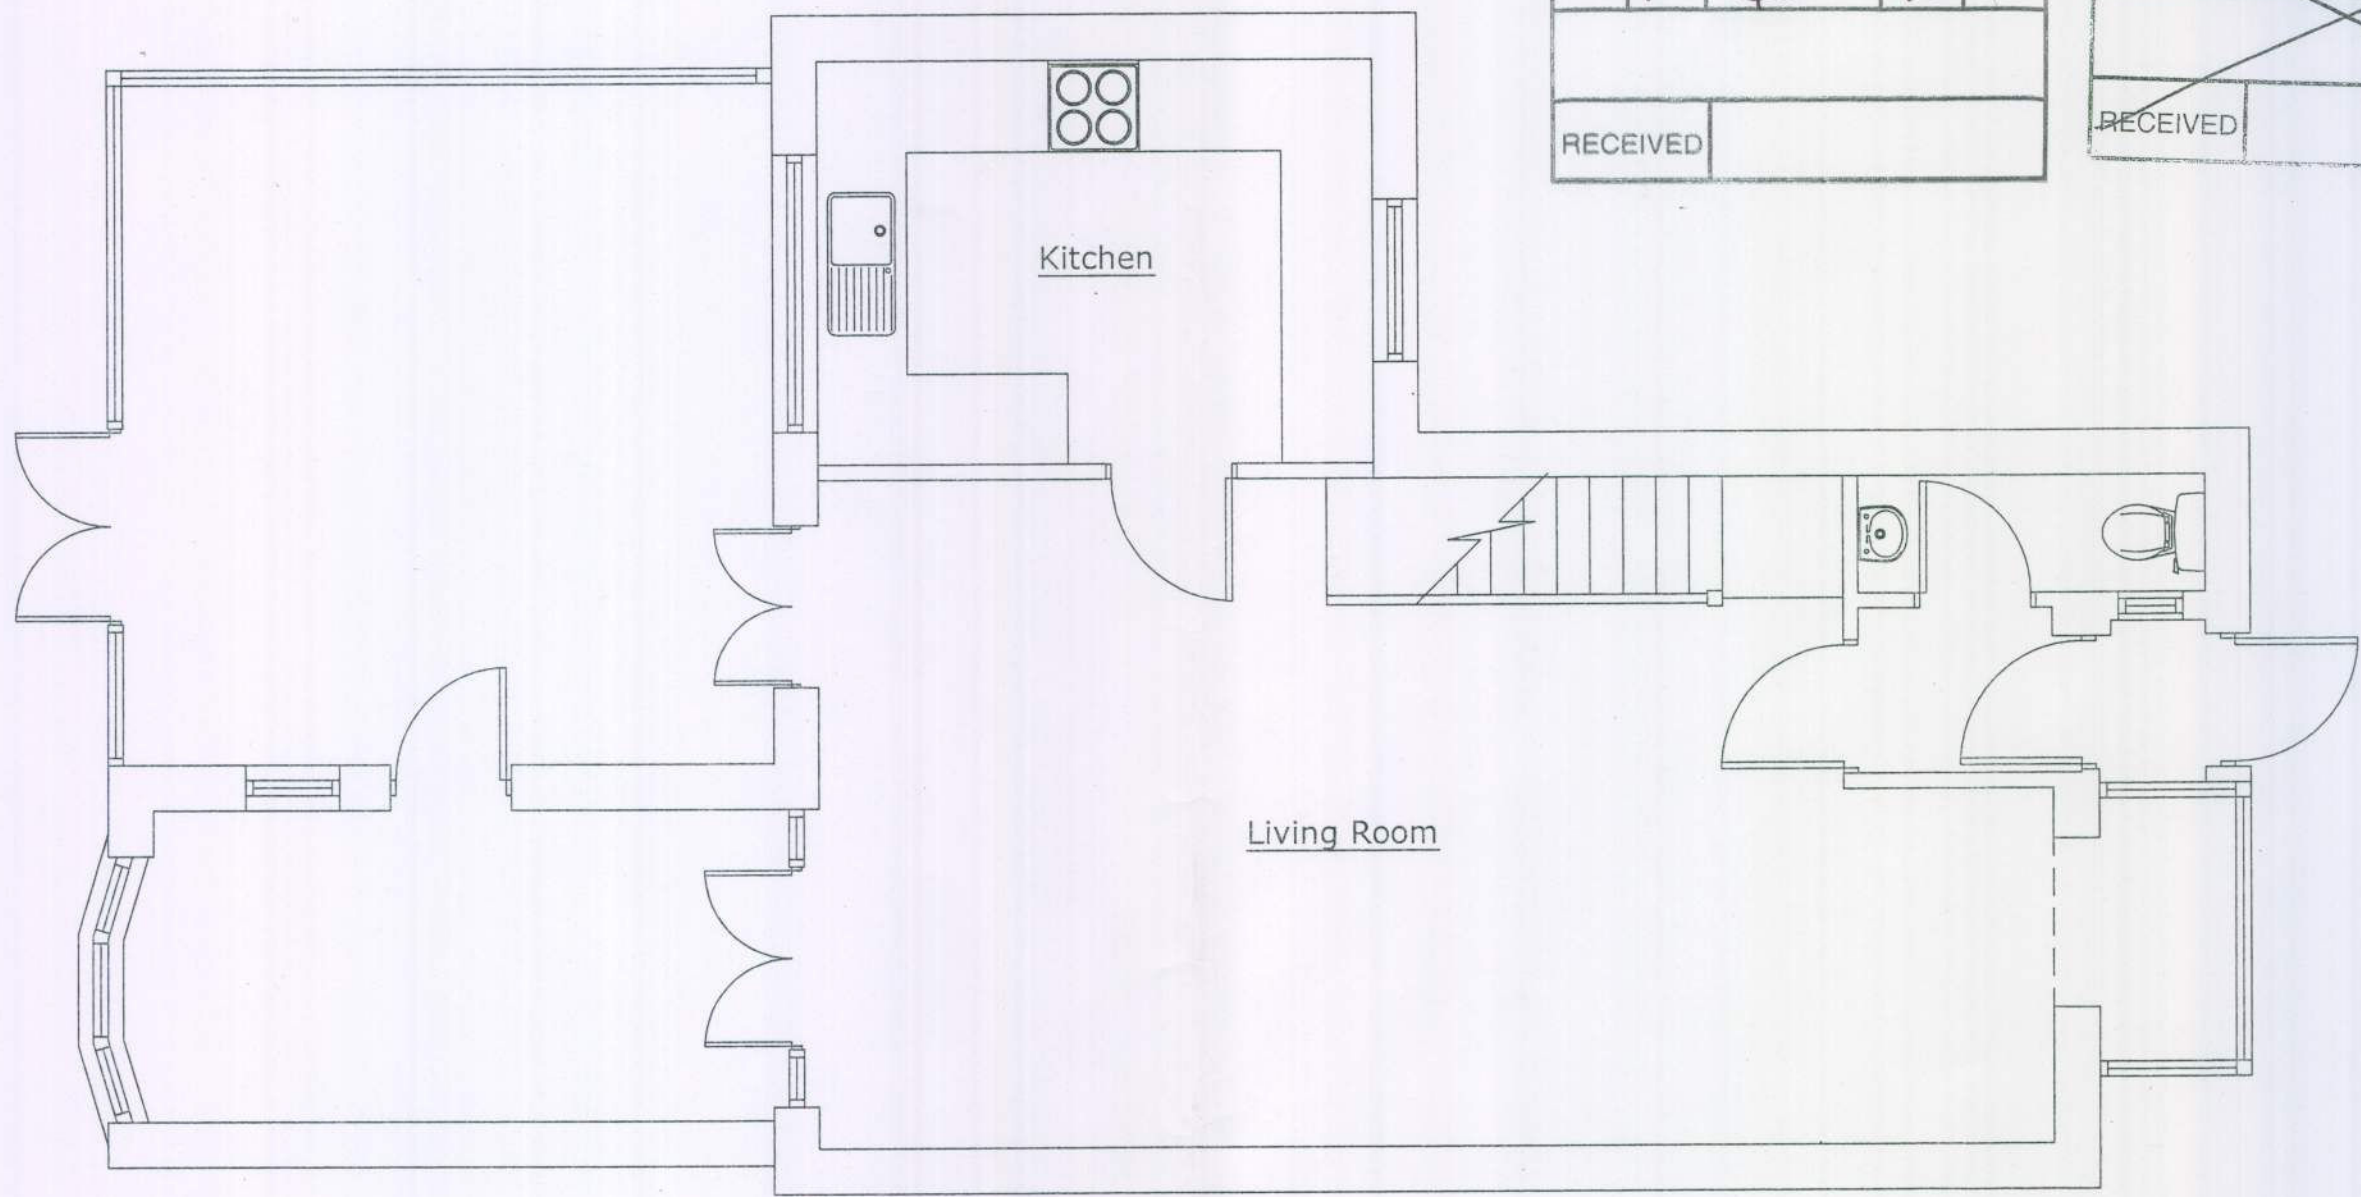

Existing Ground Floor Plan

Itemref	Quantity	Title/Name, designation, material, dimension etc			Article No./Reference	
Designed by JD		Checked by	Approved by - date	File name	Date Feb 2010	Scale 1:50
7 Sylvia Close				Mr. & Mrs. Foot		
				01		Edition 0