


REAR ELEVATION

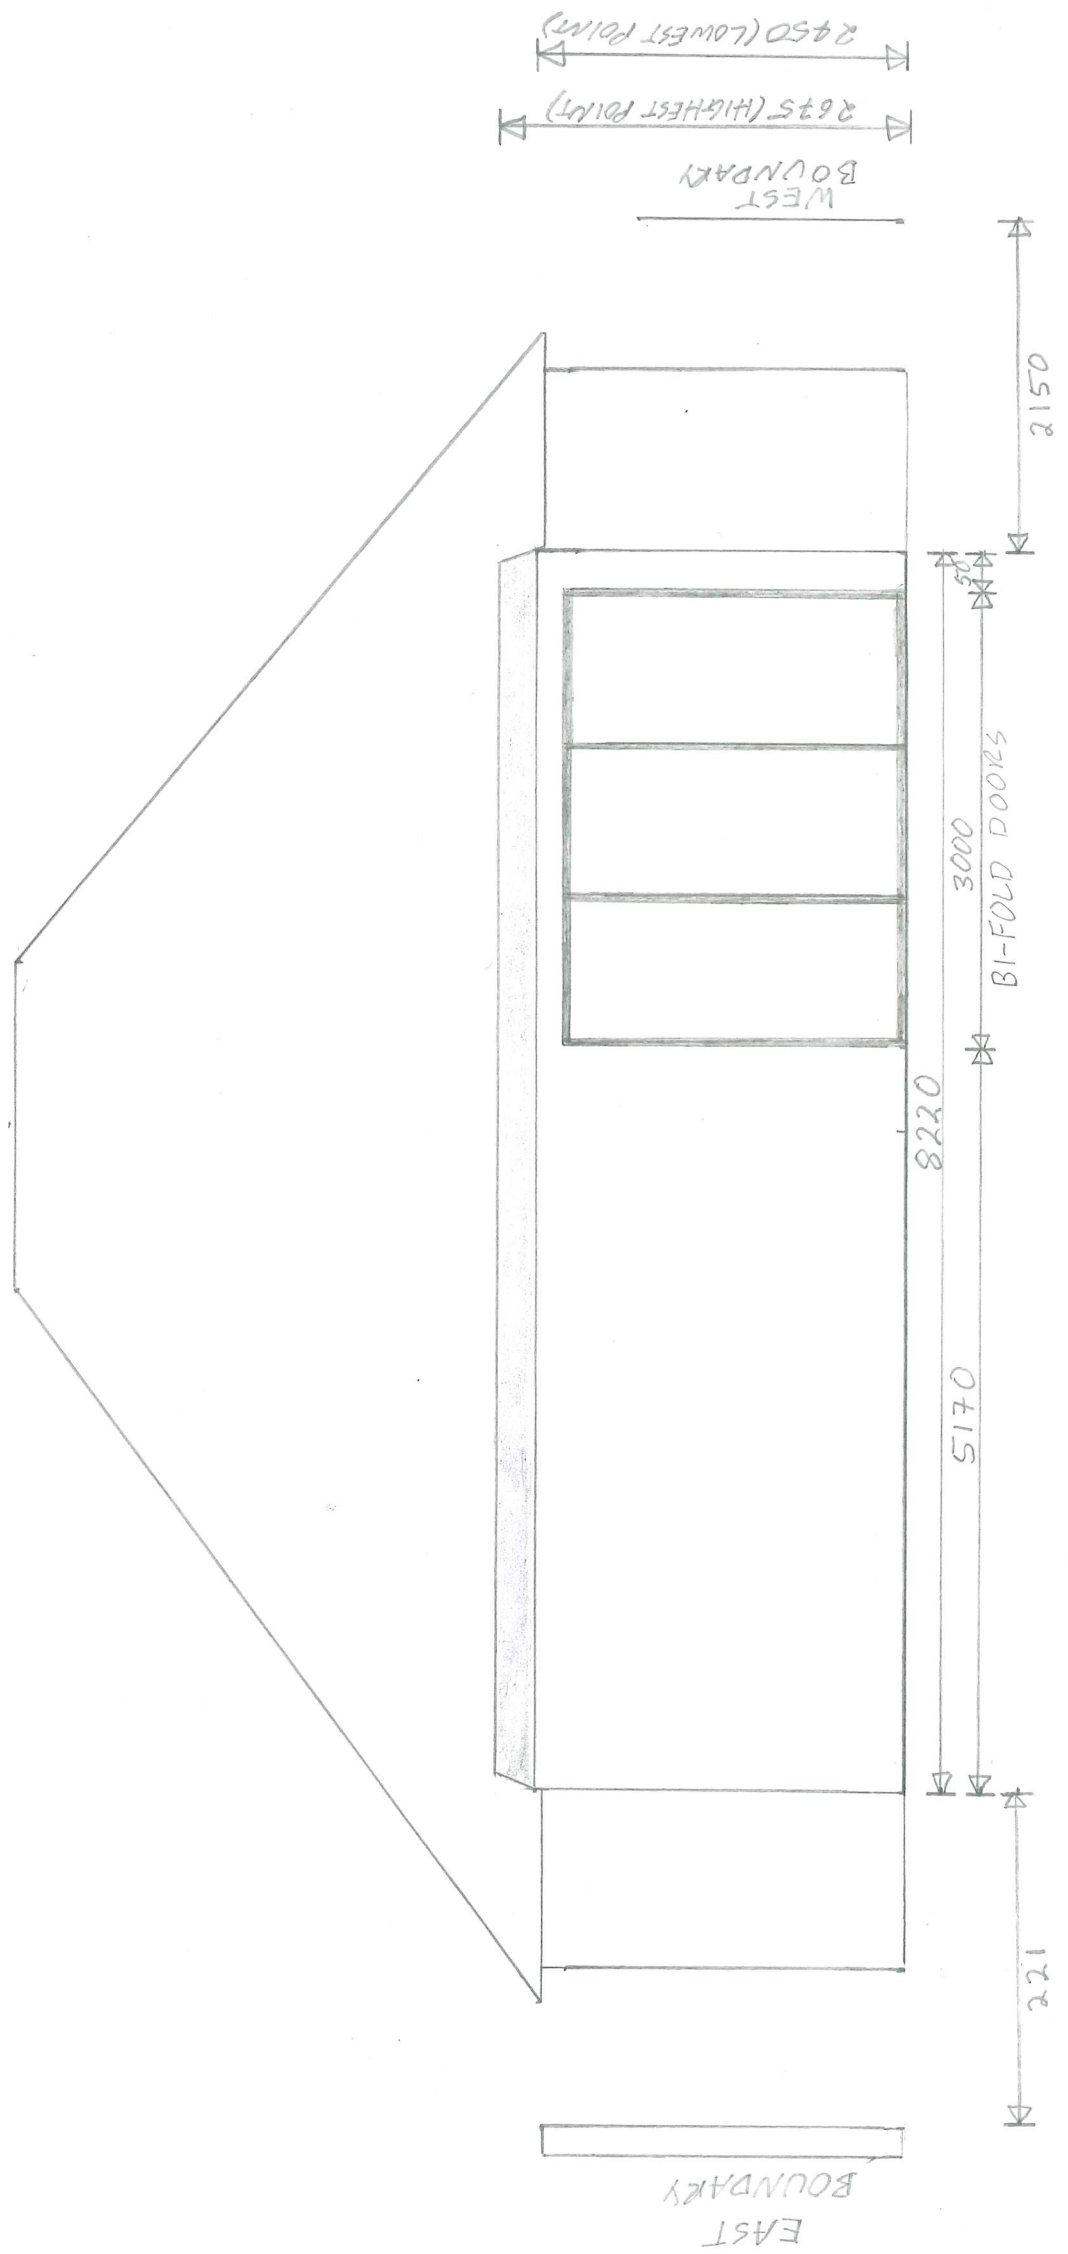

SCALE 1:50

PROPOSED ALTERATION TO 50 ST THOMAS DRIVE, PAGHAM, PO21 4UA