


Existing Floor Plan

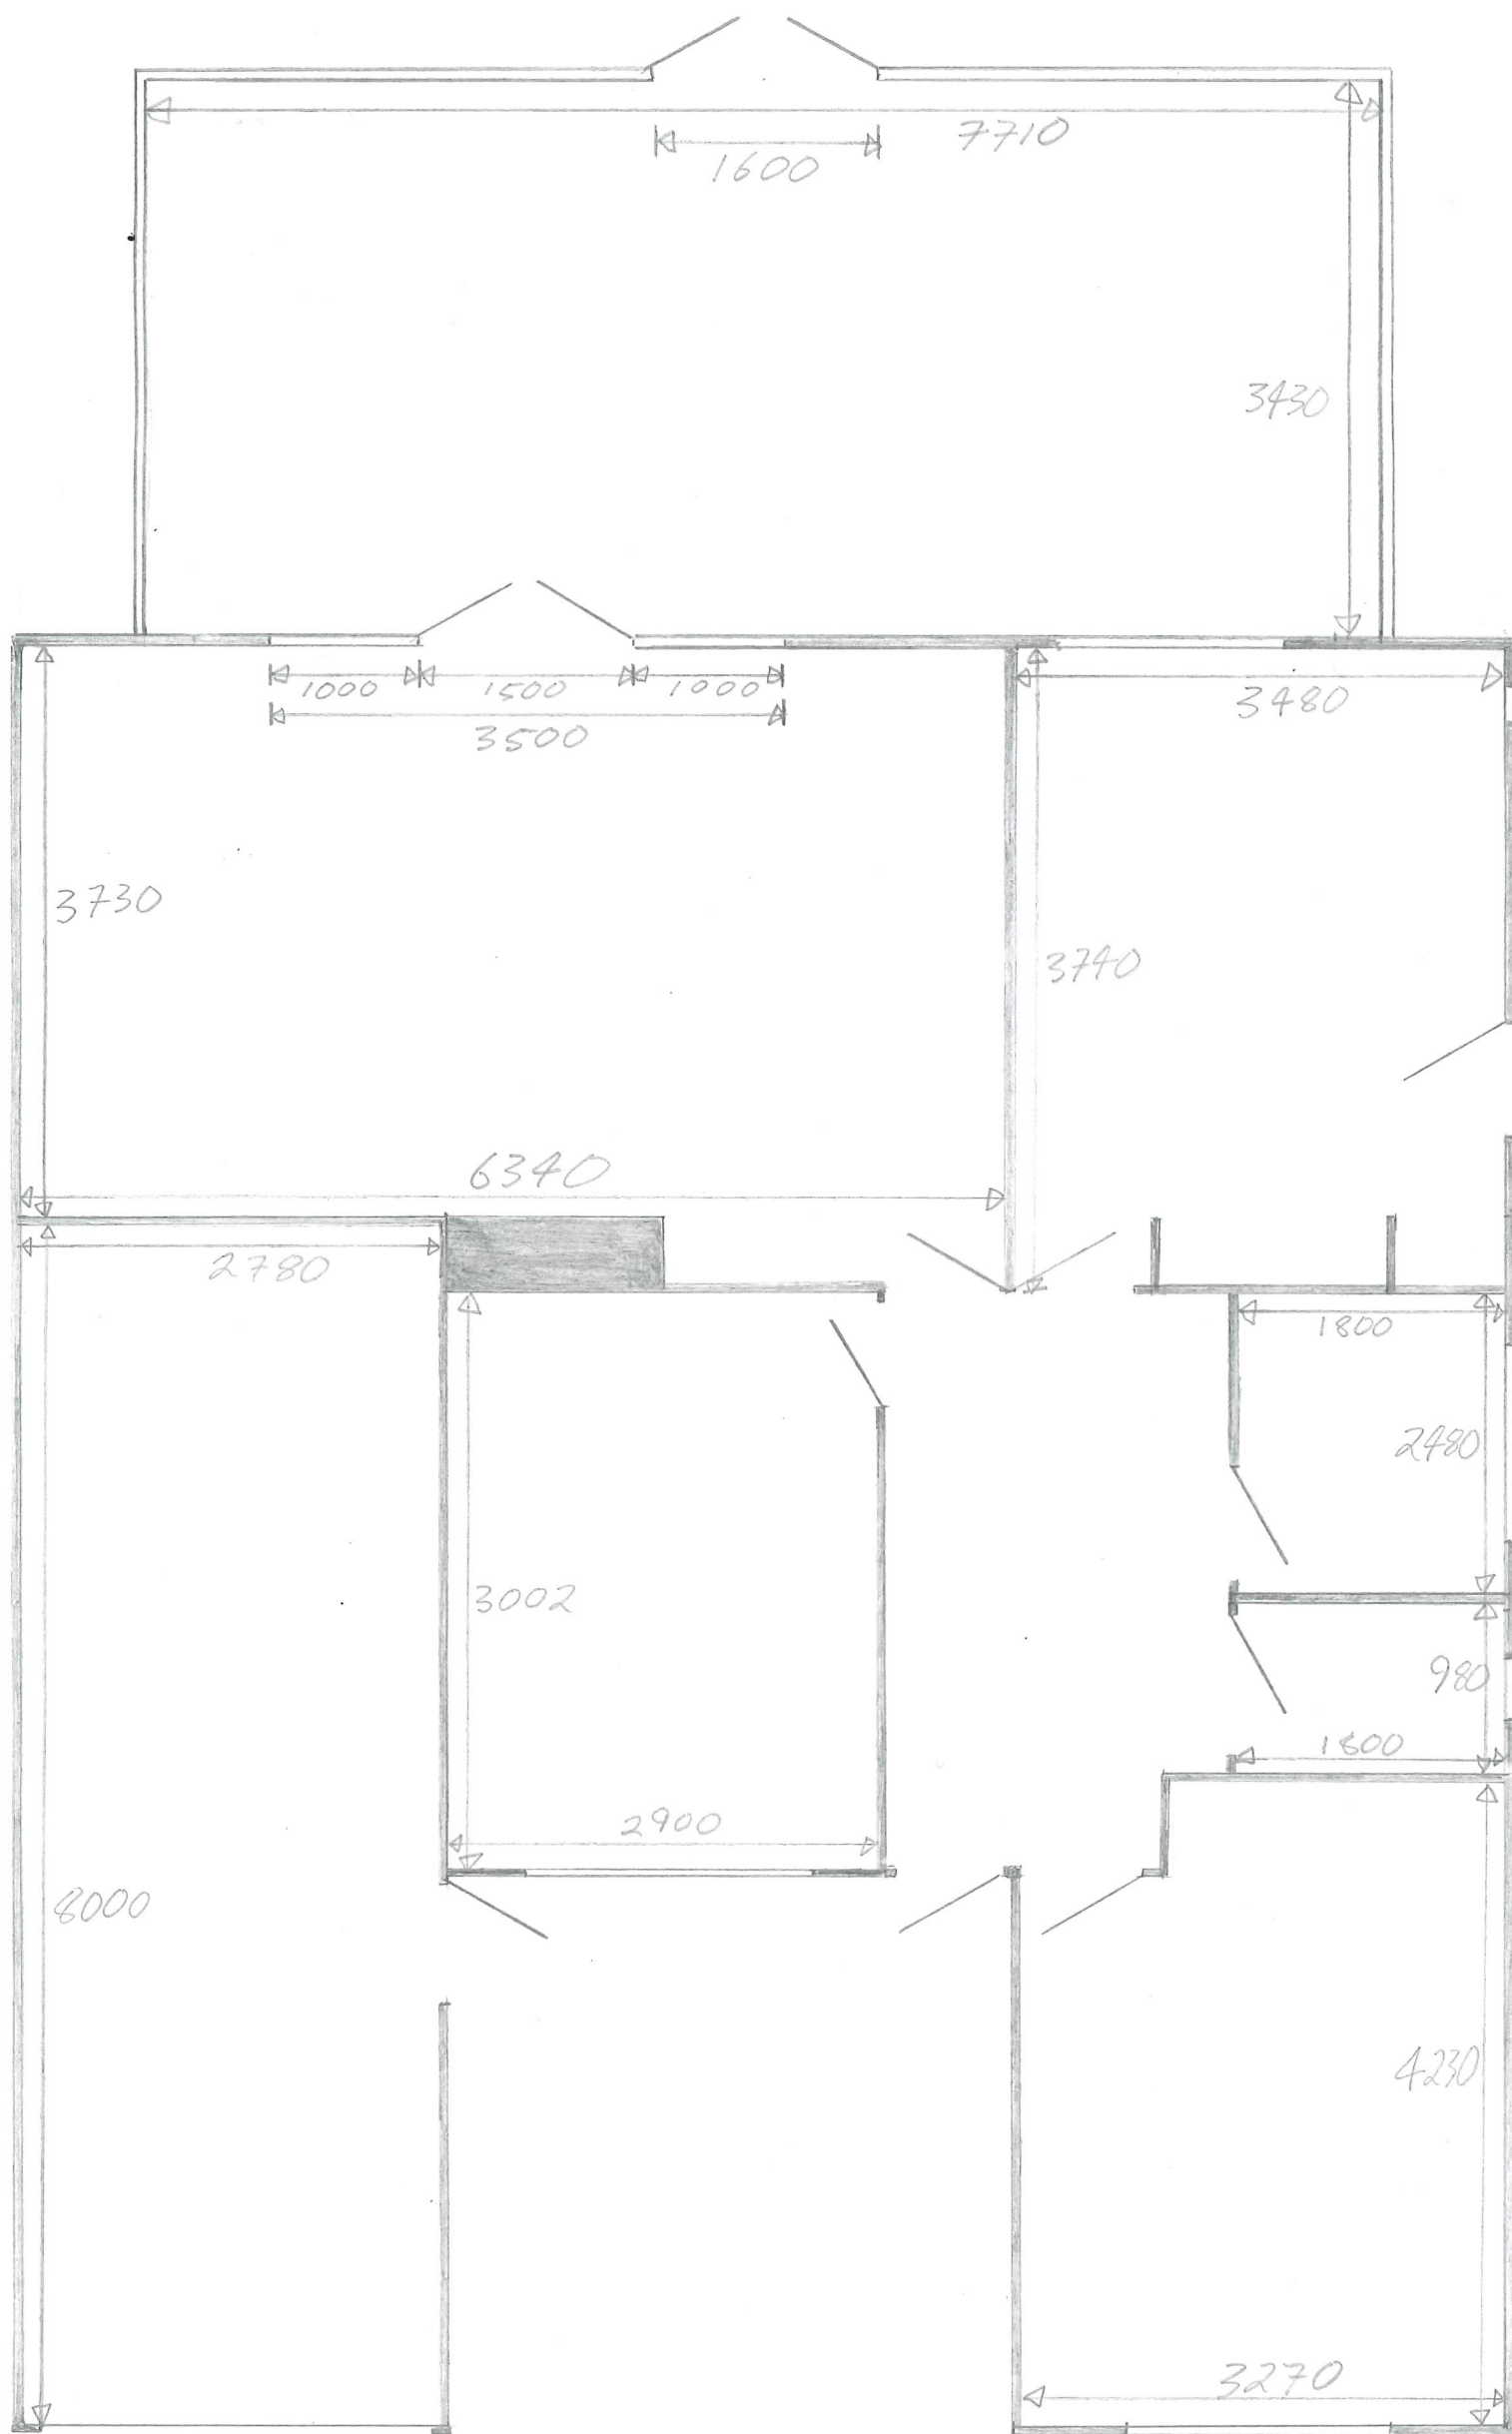

50 St Thomas Drive

P021 4VA

SCALE 1:50