


Proposed Floor Plan

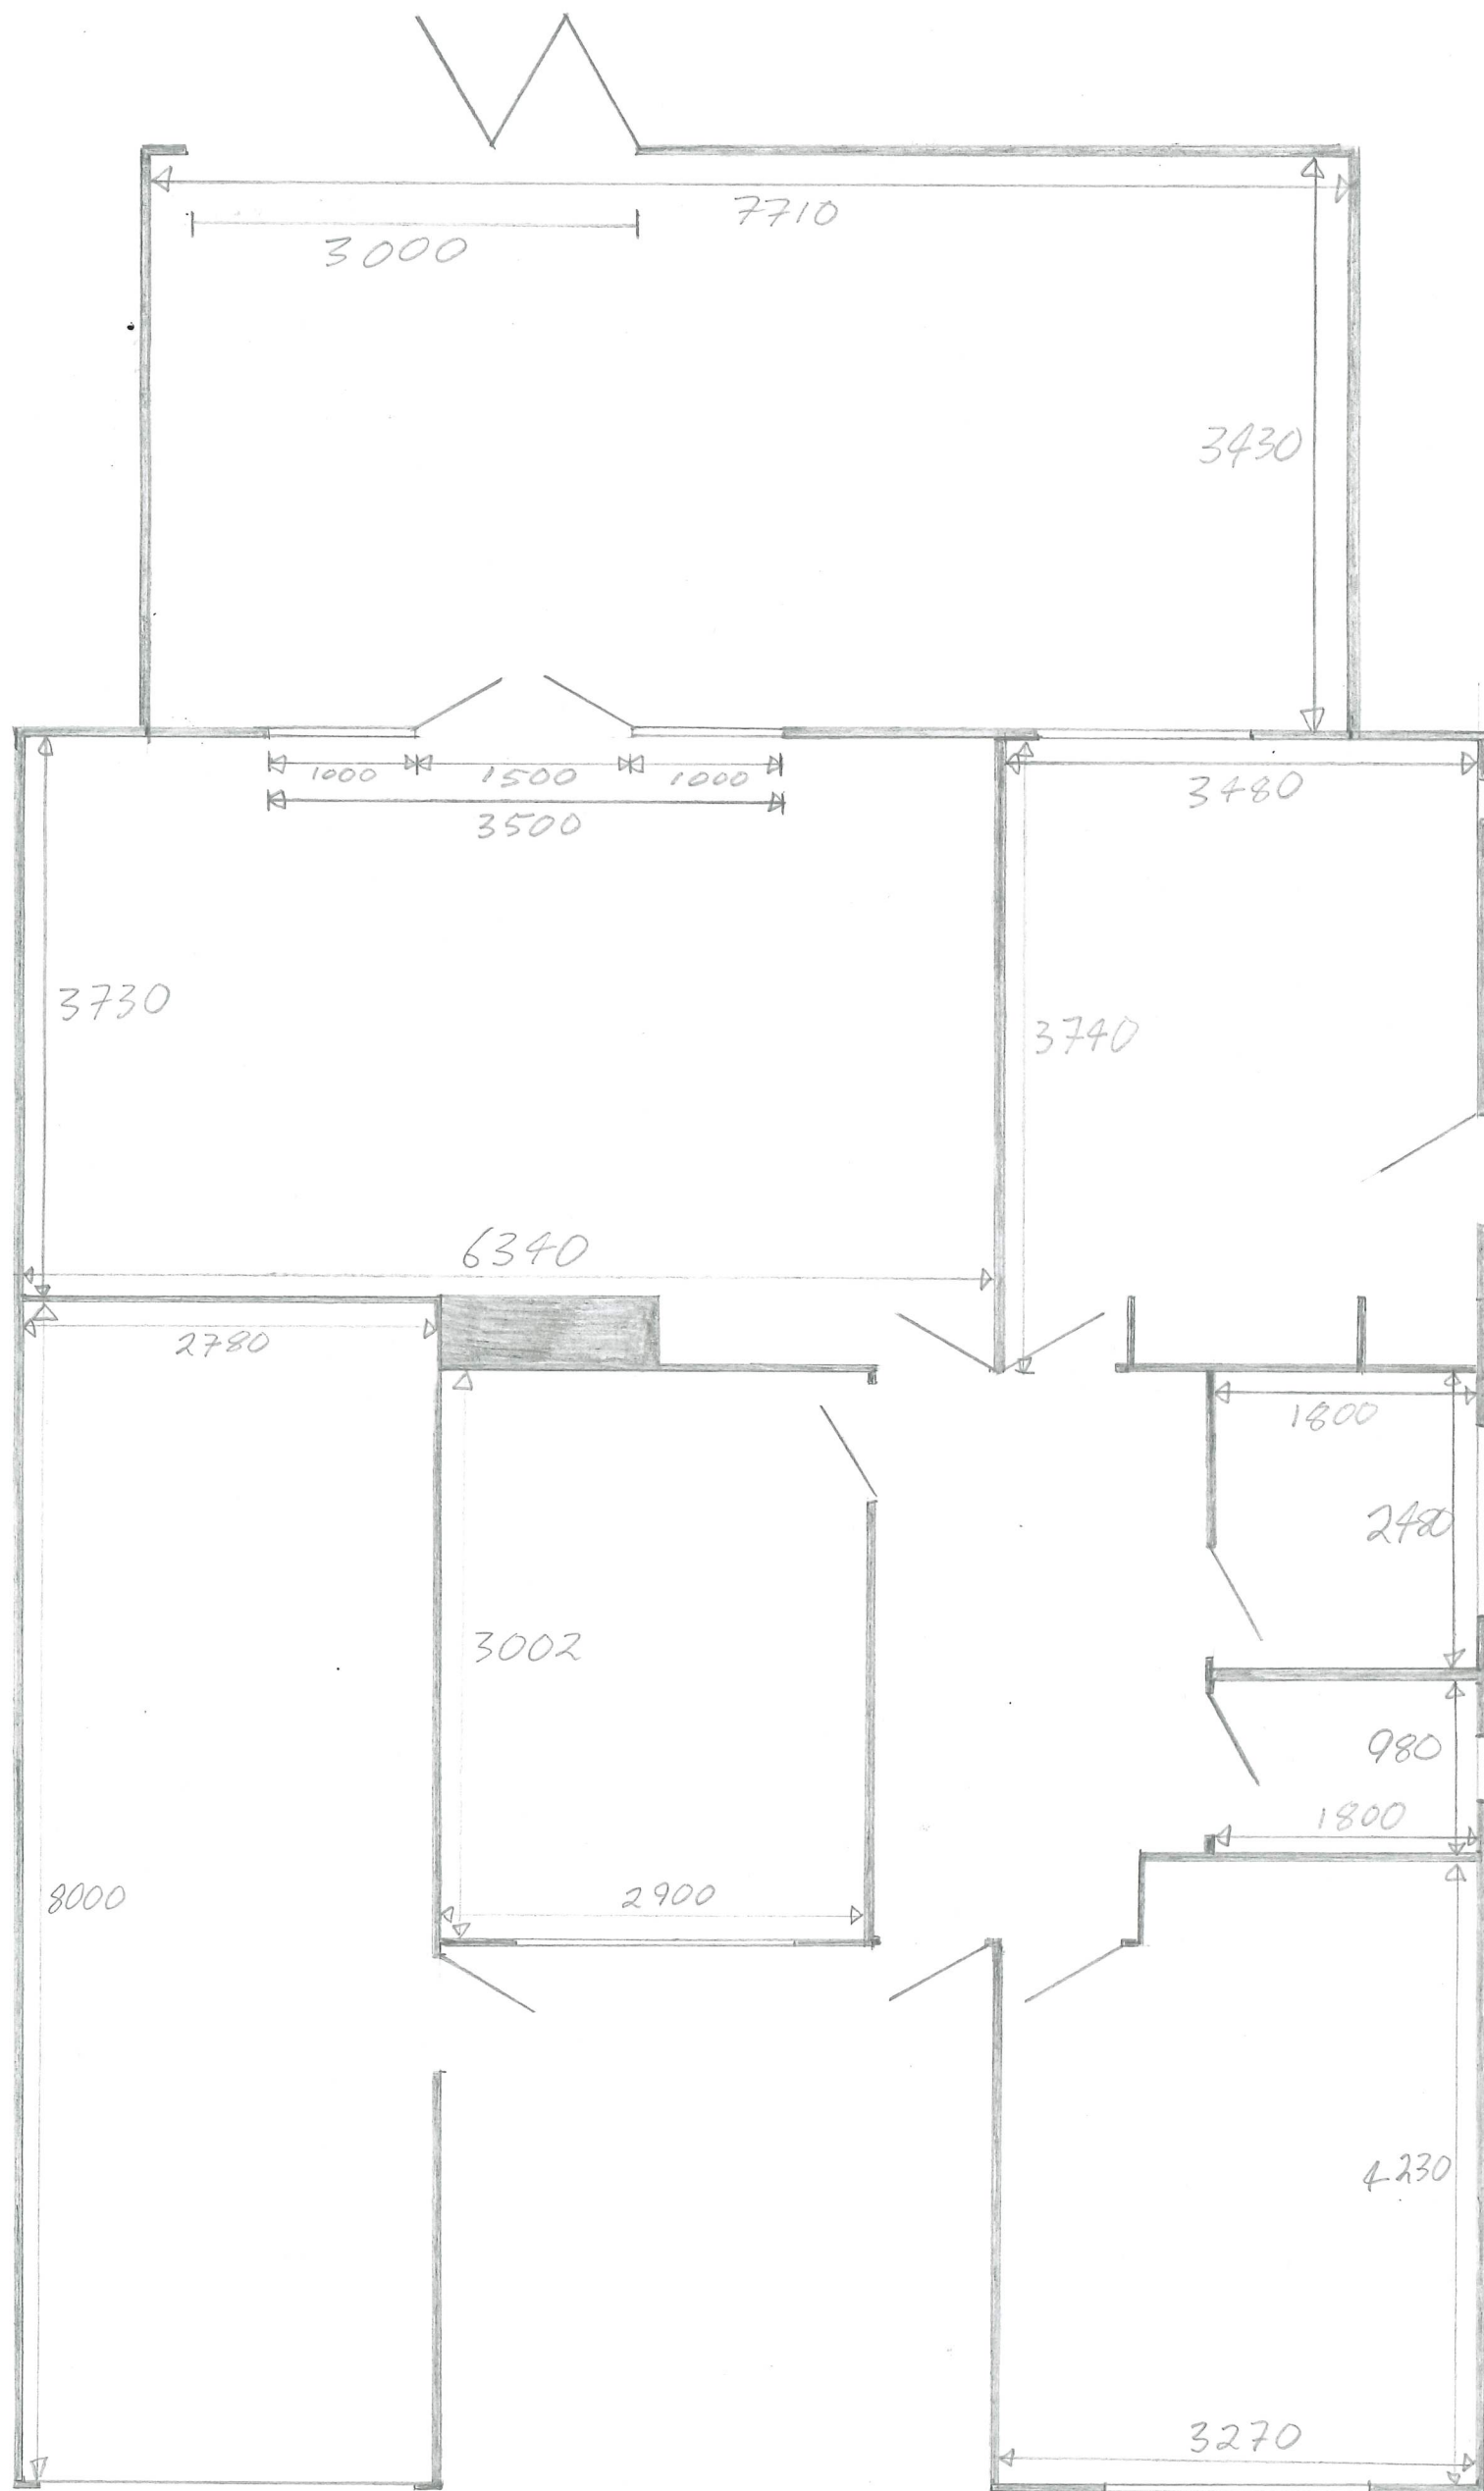

50 St Thomas Drive
P0214VA

SCALE 1:50