



GENERAL NOTES:

1. This drawing is the copyright of Kenn Scaddan Associates Ltd and may not be copied, altered or reproduced in any form or passed on to a third party without written consent, if in doubt ASK.
2. The drawing reflects current standards and legislation agreed for this project at the time of original issue.

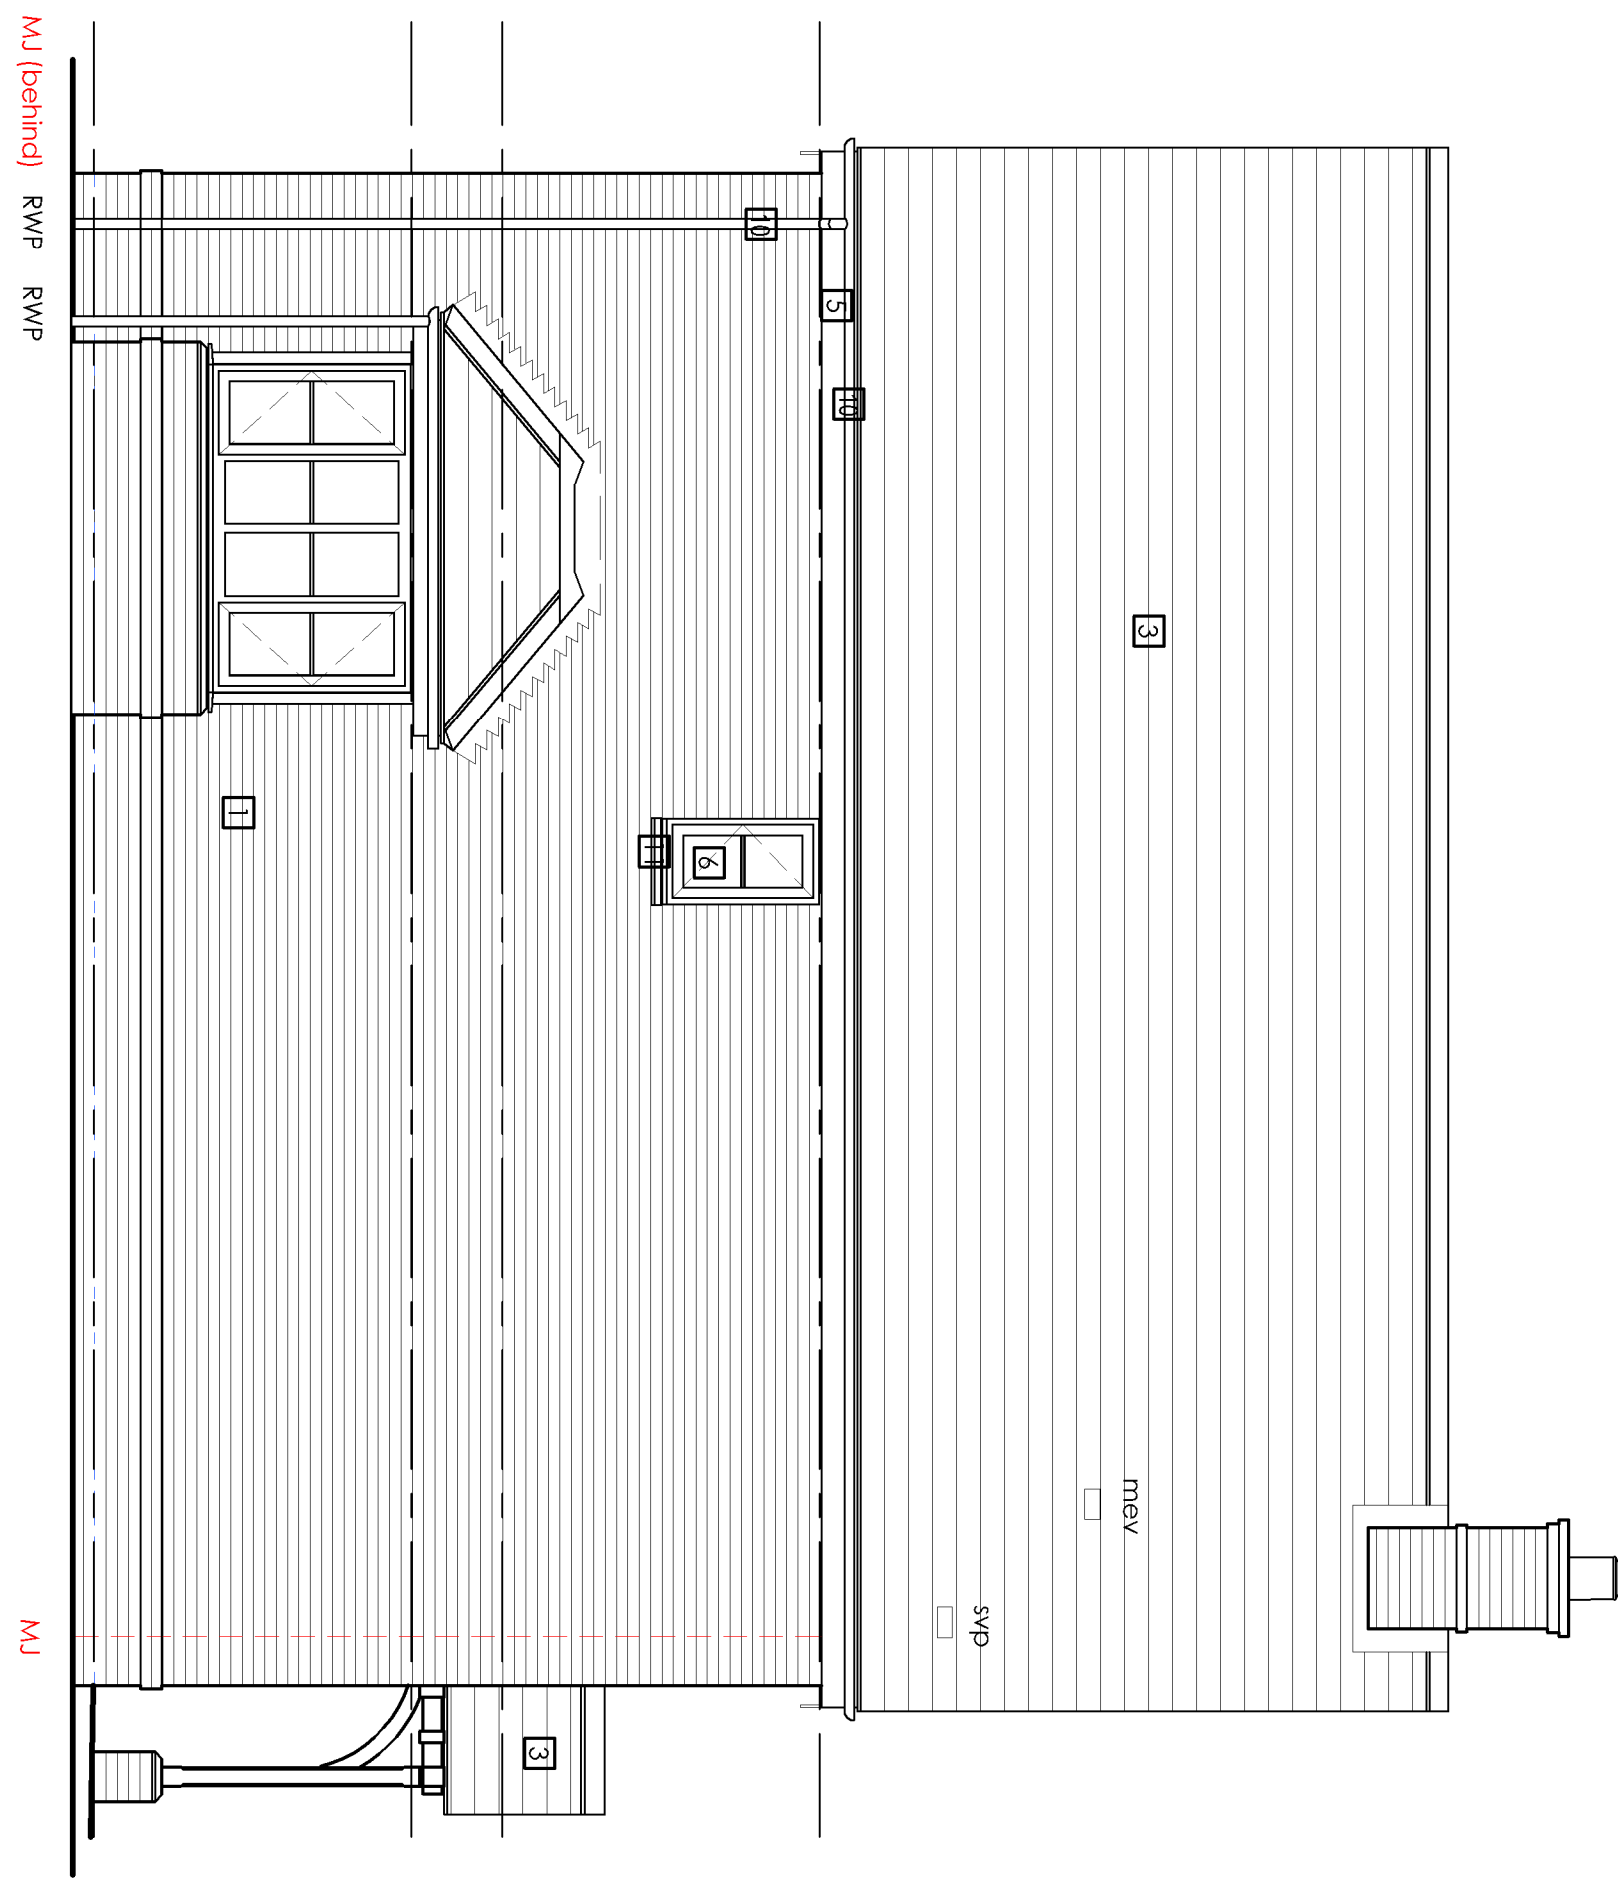

Side Elevation


EO-F-09  
EO-G-07

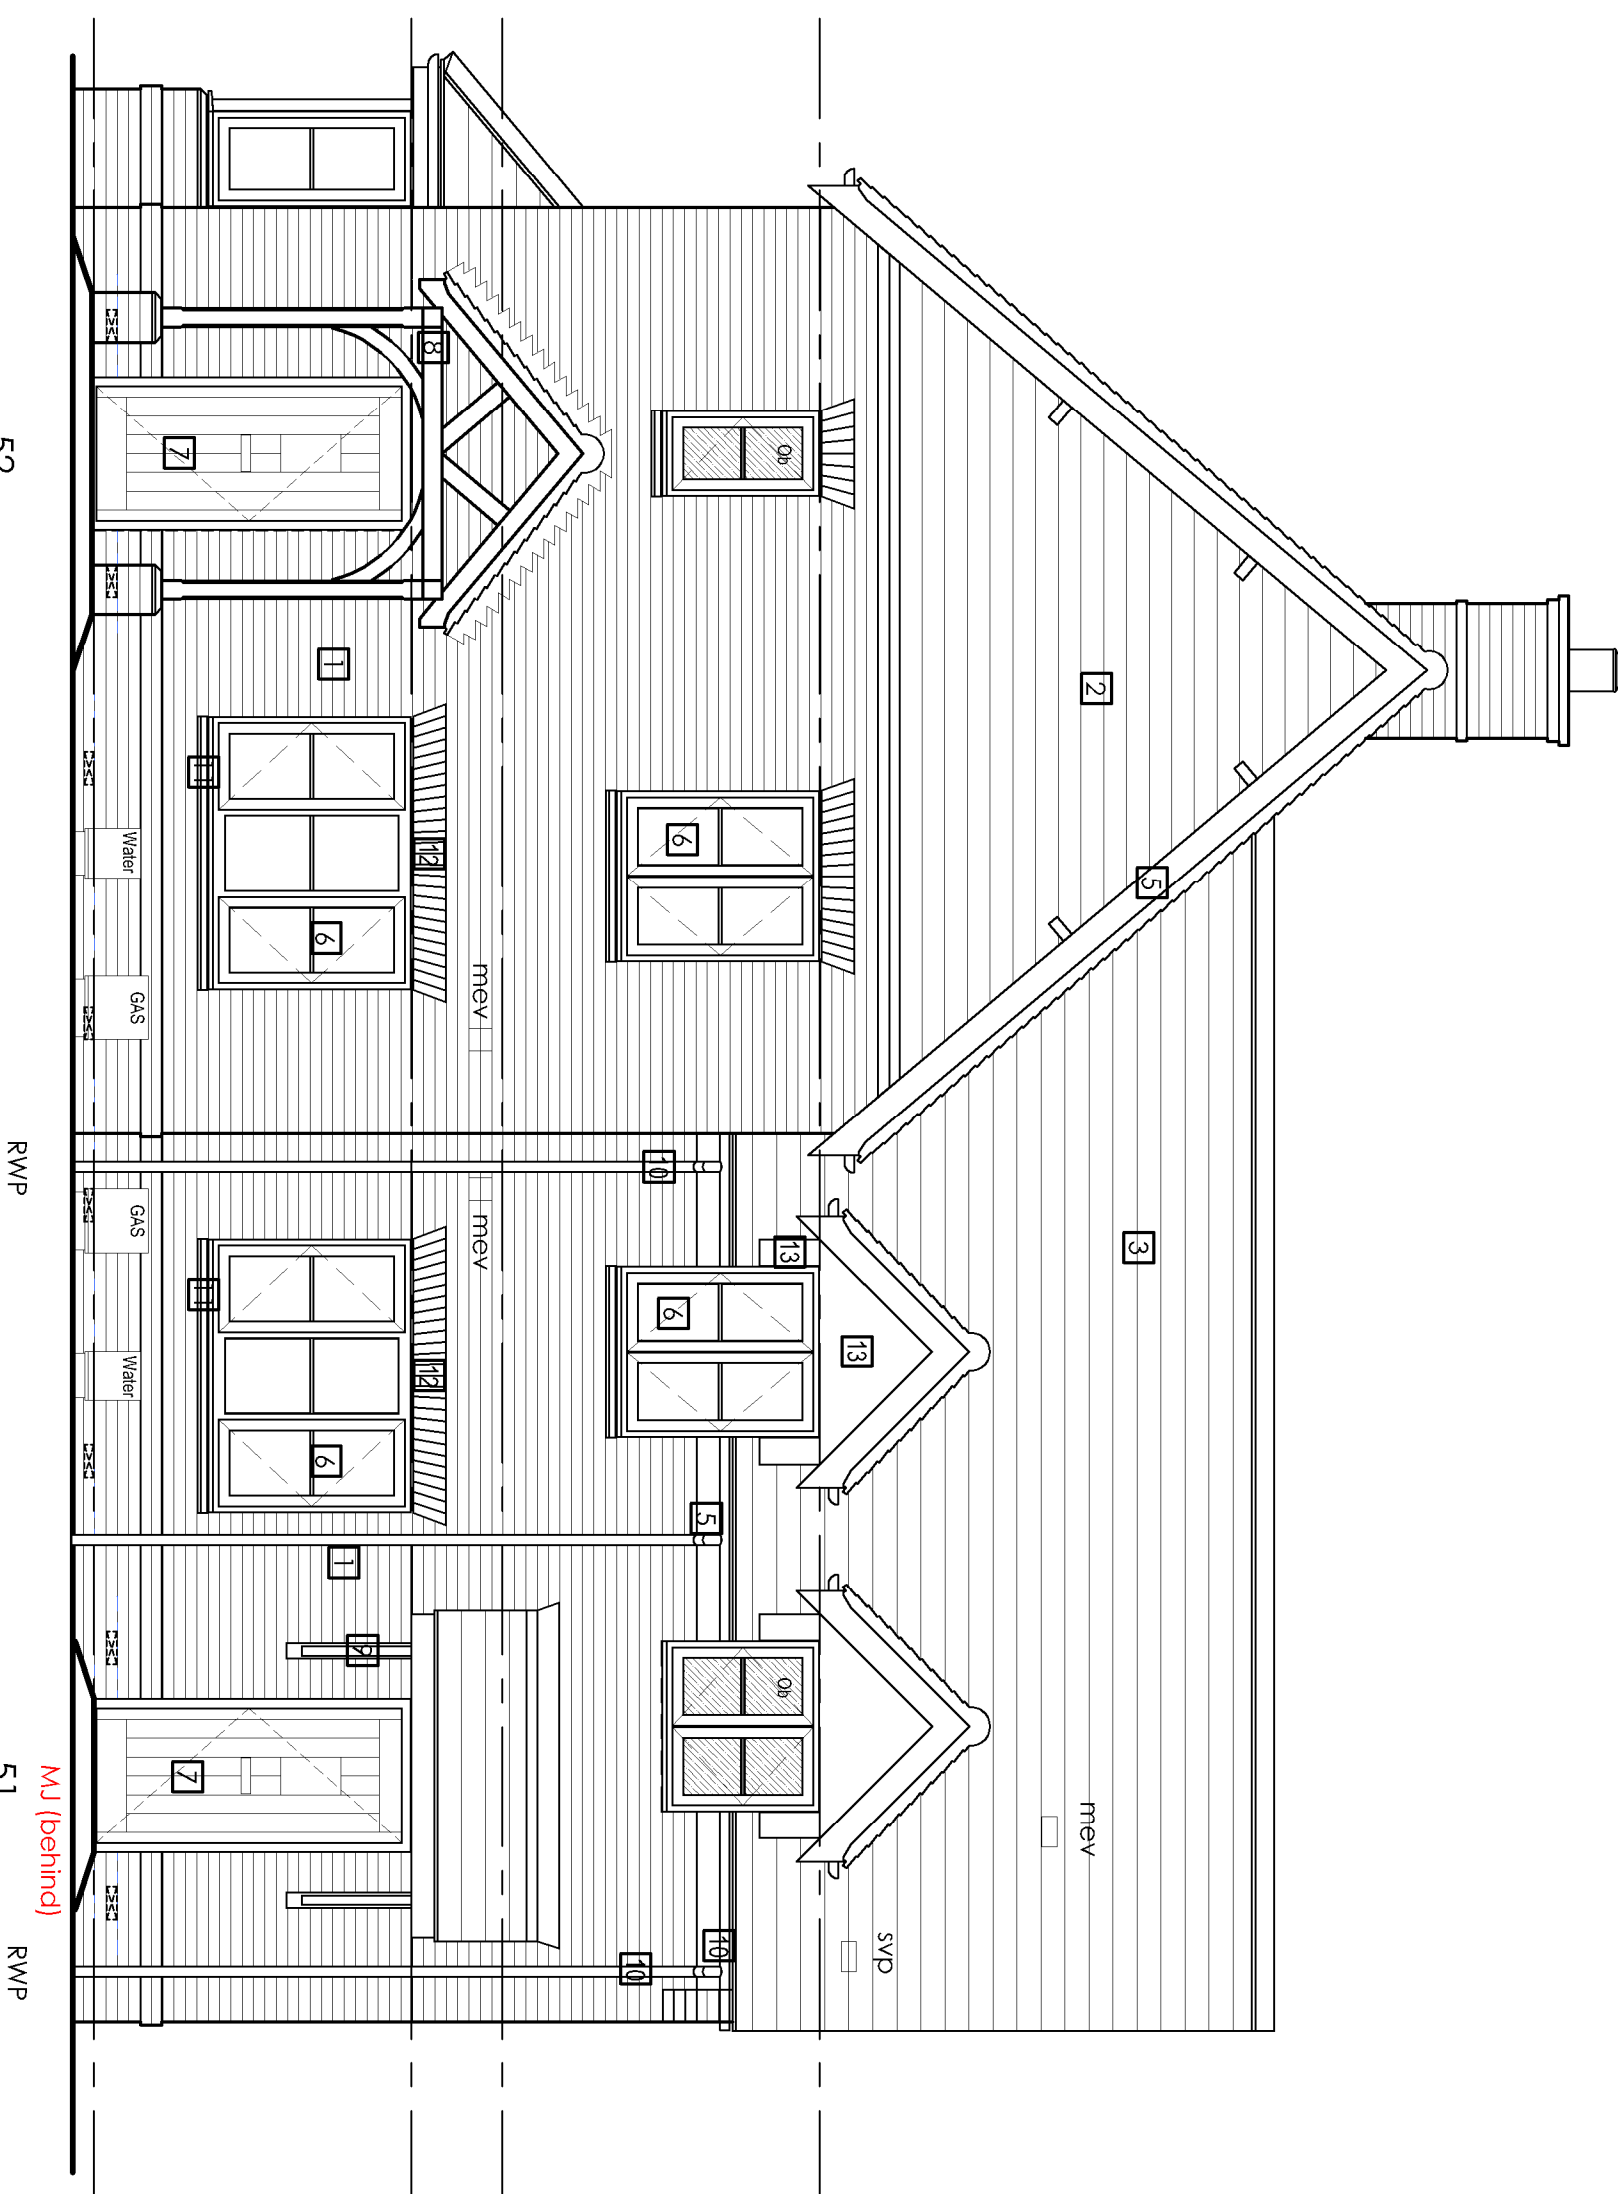

Front Elevation


S2  
EO-F-09  
EO-G-08

S1  
EO-F-06  
EO-G-05

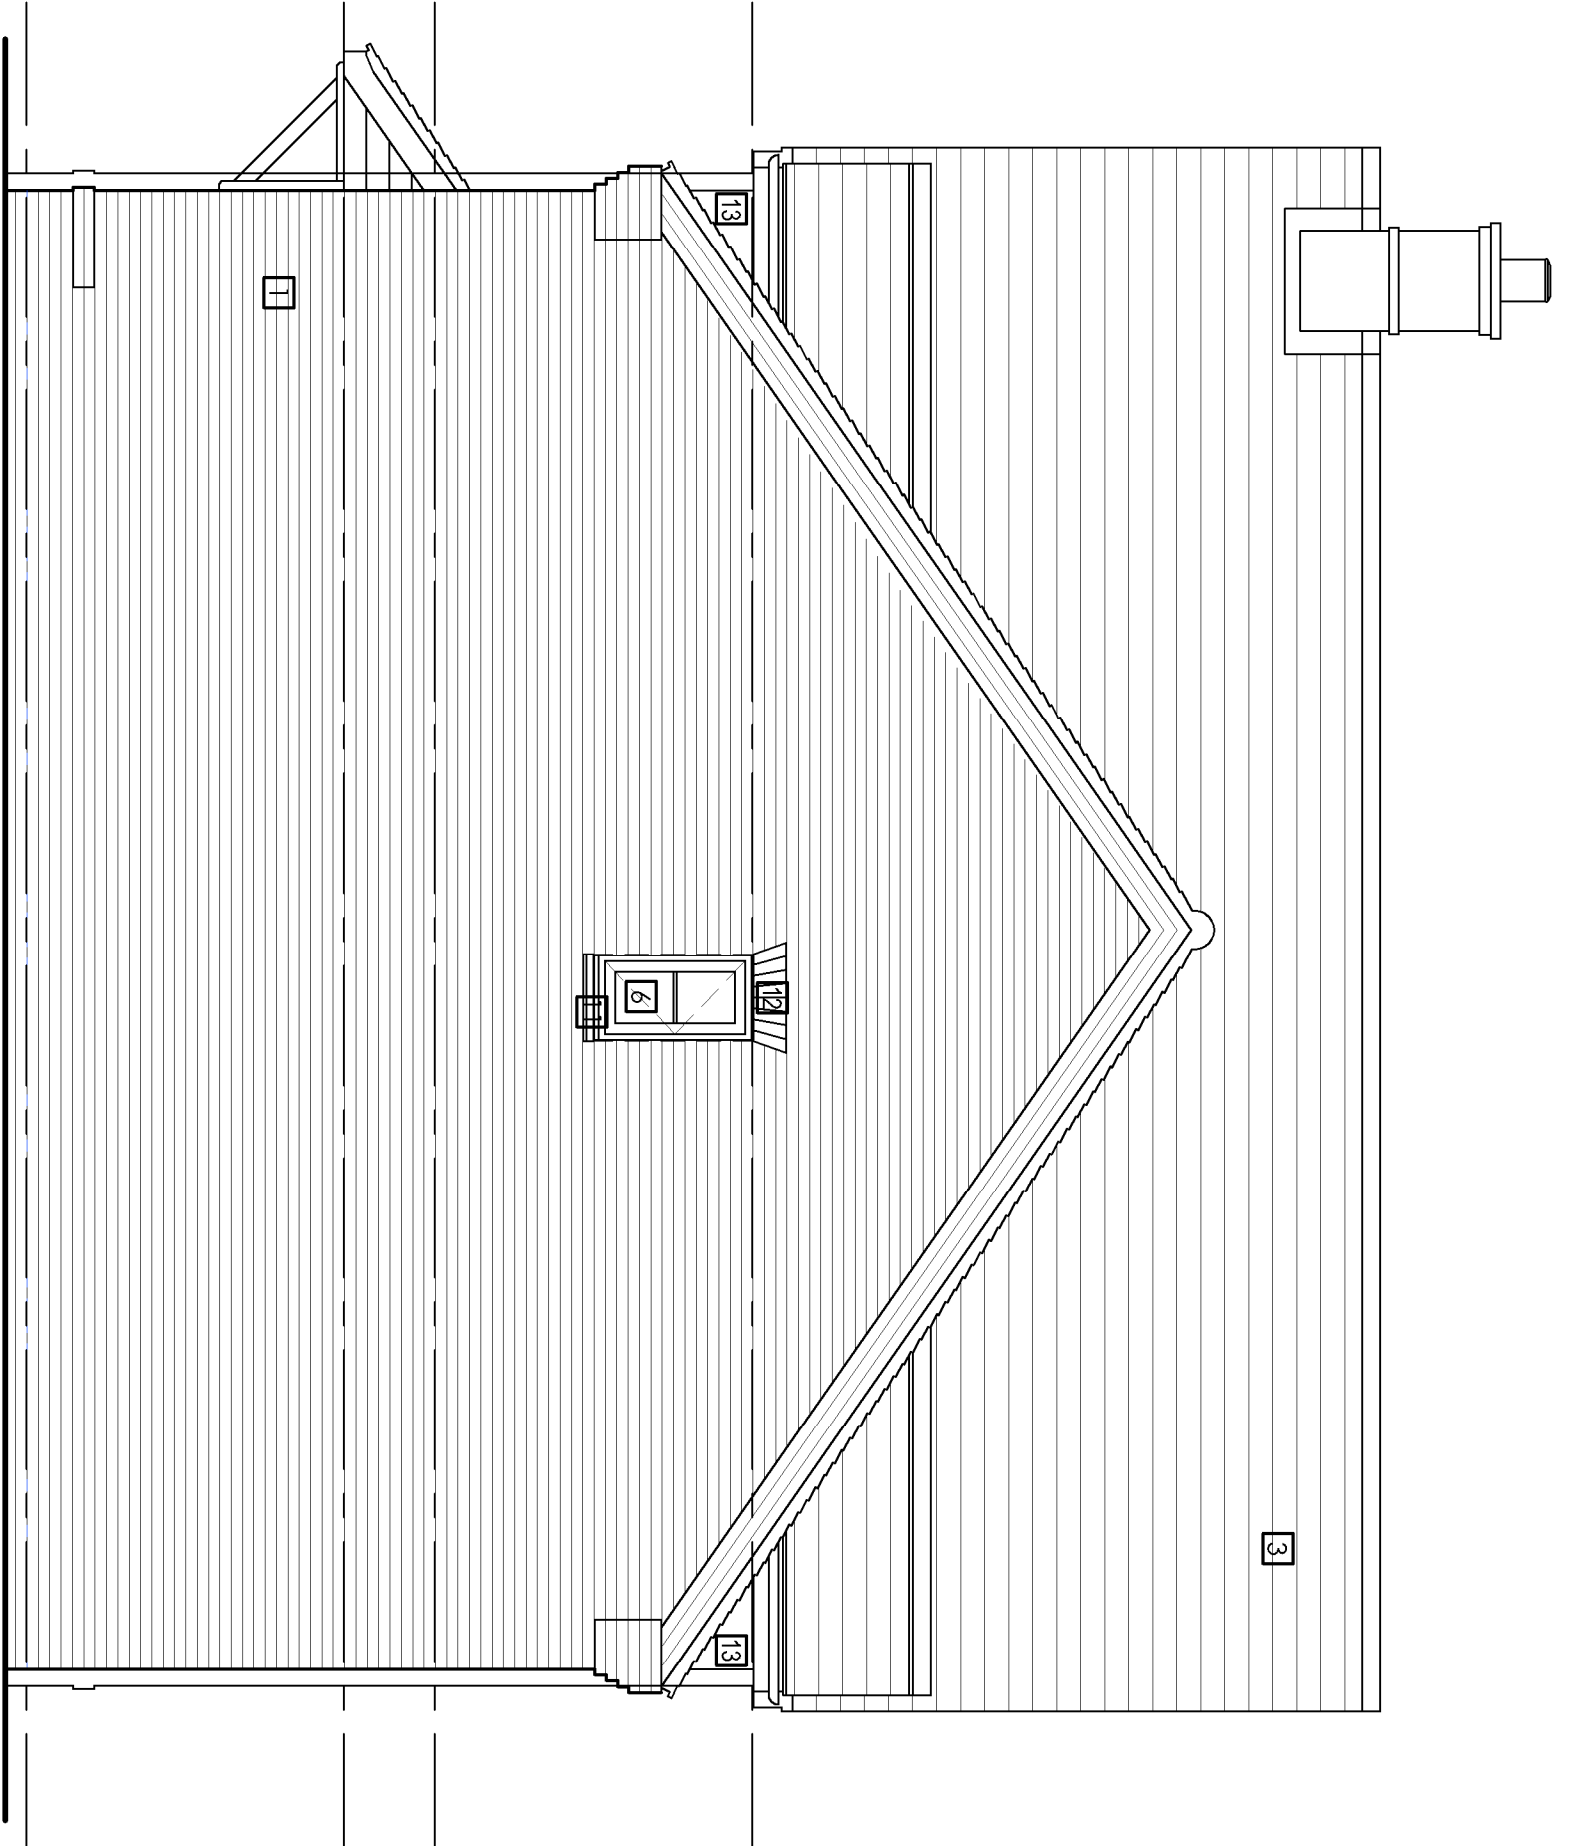

Side Elevation

EO-F-05

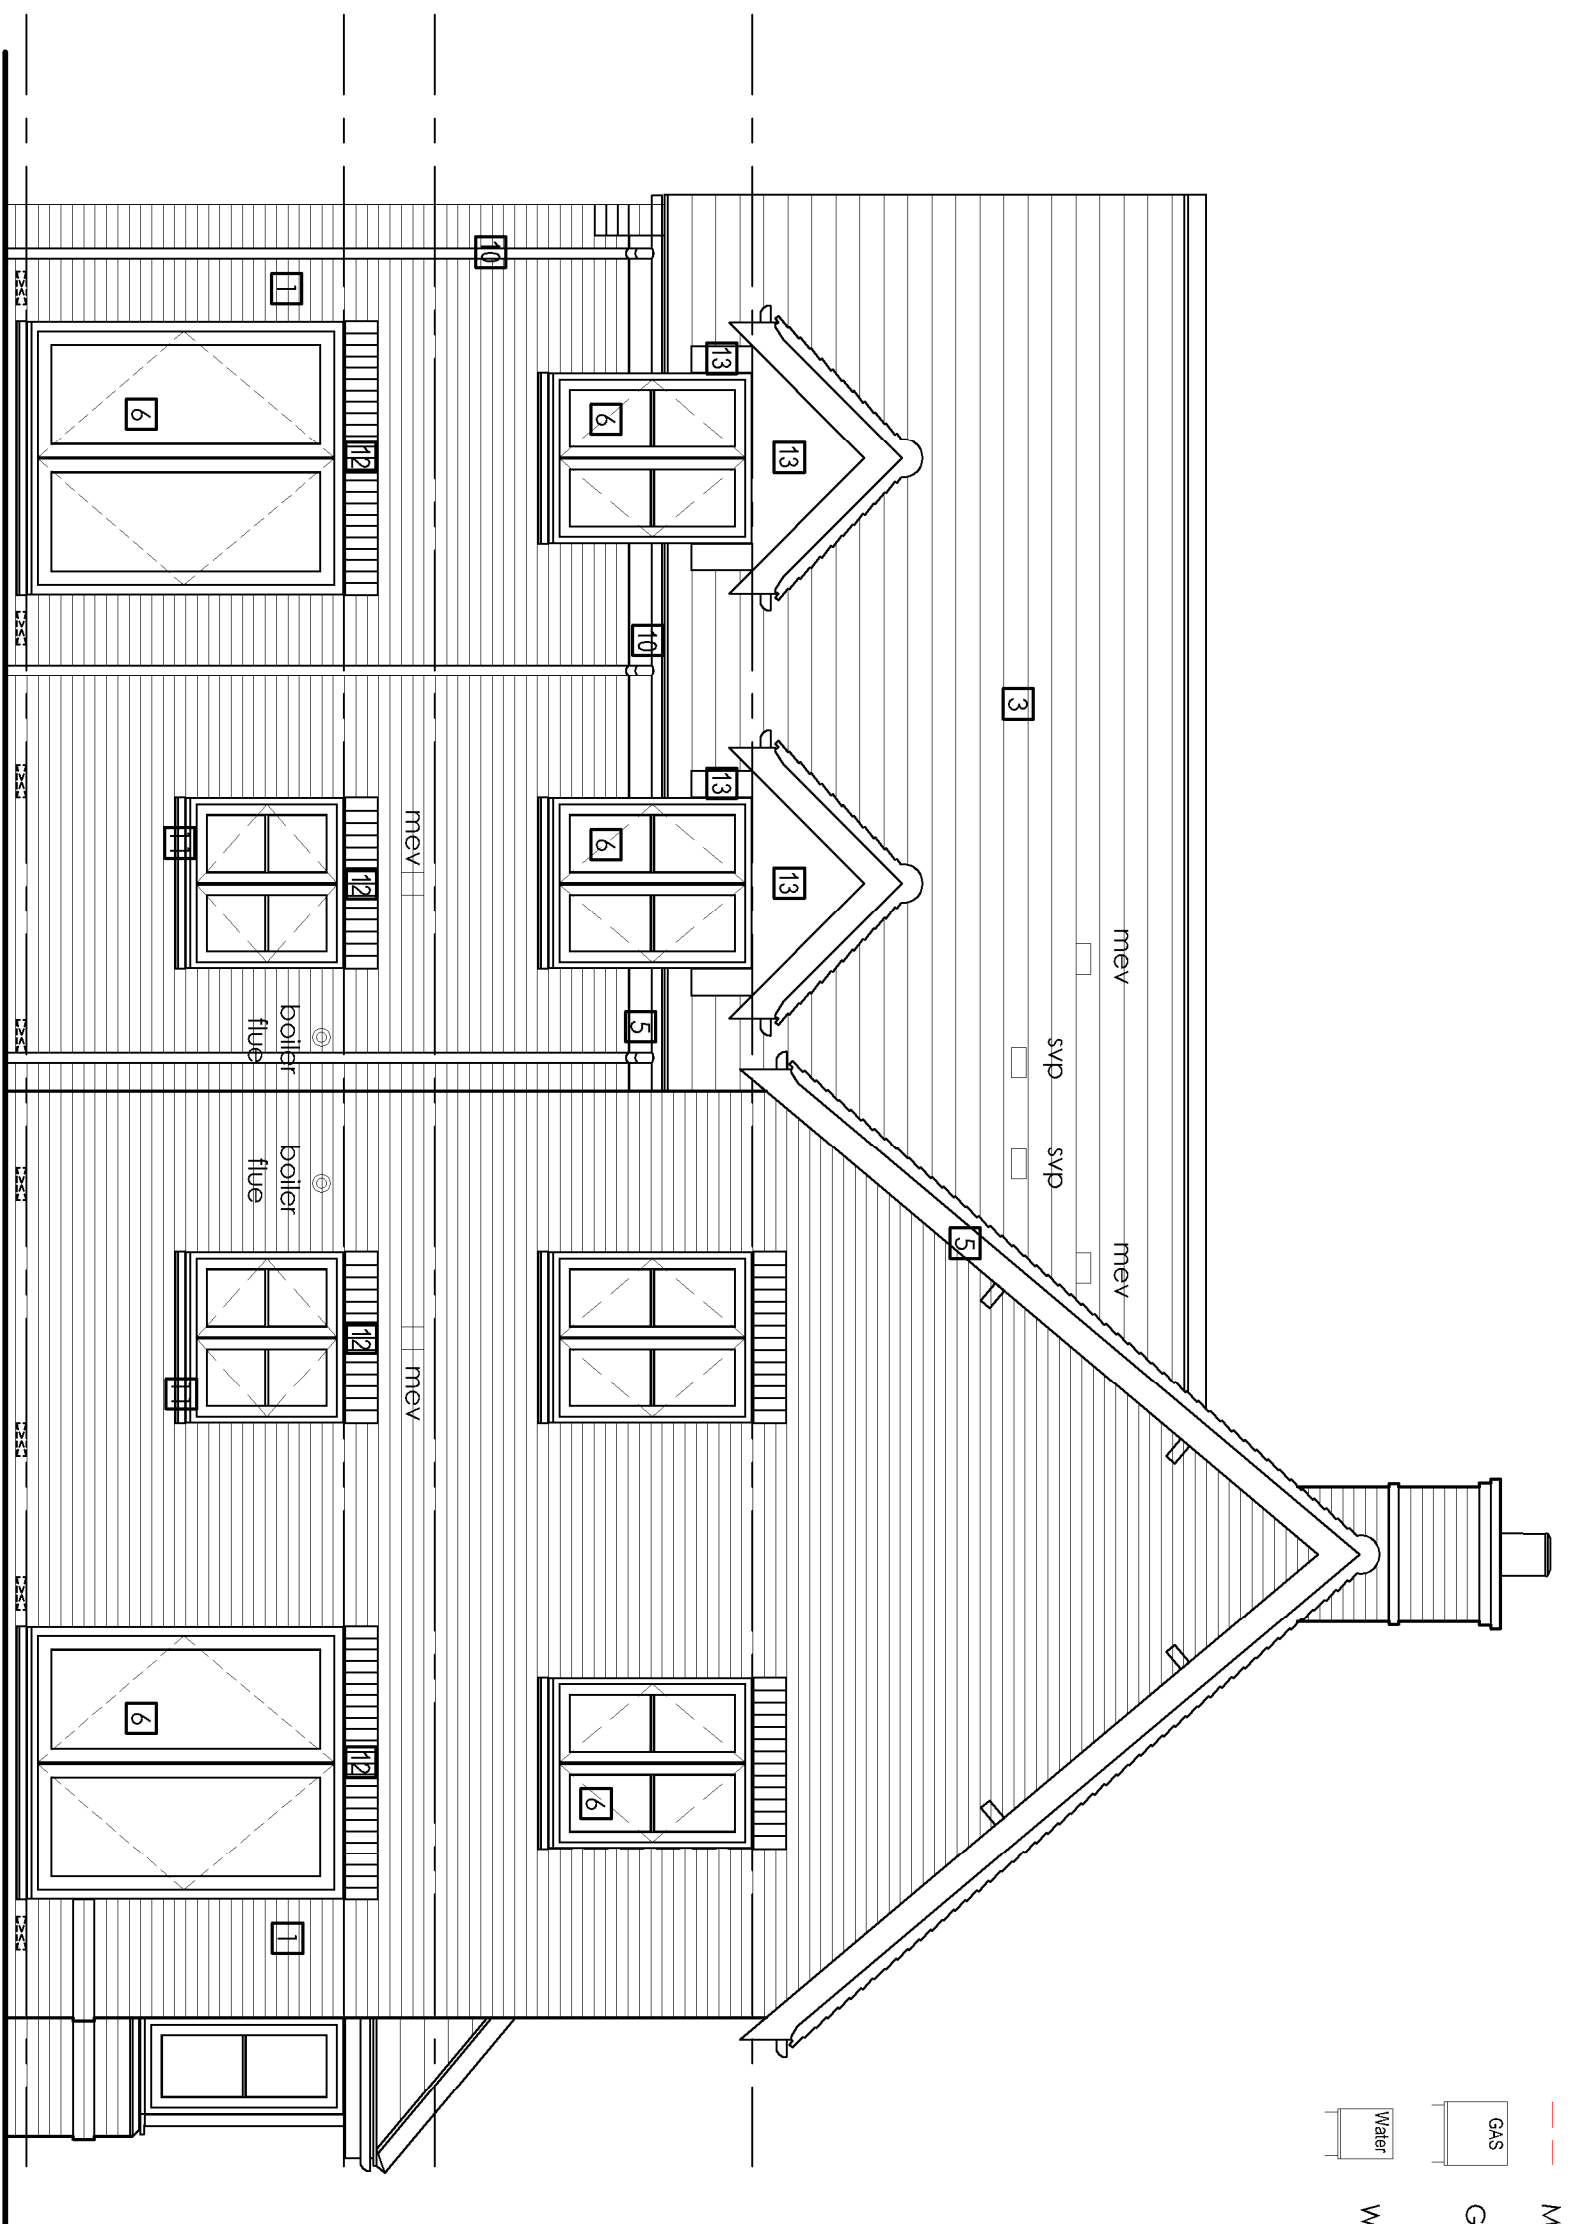

Rear Elevation

EO-F-04  
EO-G-04

EO-F-03  
EO-G-03

EO-F-02  
EO-G-02

EO-F-01  
EO-G-01

- Symbol Legend:
- ⊙ Boiler Flue
  - ⊕ Flue
  - ⊖ Mechanical Vent location
  - Ob Obscure Glazing
  - ⊞ Periscope Vent location
  - DPC
  - Movement Joint location
  - Gas Gas Meter location
  - Water Water Meter location

- Material Legend:
- 1 Brickwork - Red - Chatham Multi Stock (Wienberger)
  - 2 Cladding - Hardie Plank Fibre Cement board - (Midnight Black)
  - 3 Roof Tile - Santoh - 20/20 Tile - Benders Colour
  - 4 Roof Tile - Eldions Natural Stone - Beauvoise 20 - Graphite
  - 5 Soffits and Fascias - UPVC - (Black Ash)
  - 6 Windows / Doors - White - UPVC
  - 7 Front and Garage Doors (including frames) - Painted French Grey - Timber
  - 8 Gable and posted Porch - Timber - Natural Oak
  - 9 Mono pitched Porch - Timber brackets - Painted Black
  - 10 RWP / Gutting - Black - UPVC
  - 11 Brickwork Cills - plinth stretchers - Red - Chatham Multi Stock (Wienberger)
  - 12 Rubbed Arch Header over openings - Red - Chatham Multi Stock (Wienberger)
  - 13 Lead faced dormers

Note:  
All Linels and penetrations to be provided with cavity trays. Please refer to details for guidance.

DREW SMITH GROUP

kenn scaddan  
associates  
architects

PROJECT  
SUMMER FIELDS  
Summer Lane, Pogham,  
West Sussex

|   |  |  |  |                           |  |  |  |
|---|--|--|--|---------------------------|--|--|--|
| <div><div>SSS</div></div> |  |  |  | DRAWING TITLE             |  |  |  |
|   |  |  |  | HICKSTEAD - Plot-51-S2    |  |  |  |
|   |  |  |  | Elevations                |  |  |  |
| <div>SSS</div> <div>architecture</div> <div>planning</div> <div>design</div> <div>project management</div> |  |  |  | DRAWING STATUS            |  |  |  |
|   |  |  |  | PRELIMINARY ISSUE         |  |  |  |
| <div>OWNER: HICKS 15 MONROE AVENUE NORTH, NC 27613<br/>1-252-227-4349</div>                                |  |  |  | PROJECT NO.   DRAWING NO. |  |  |  |
|   |  |  |  | 1177-WD-411               |  |  |  |
|   |  |  |  | REVISION                  |  |  |  |
|   |  |  |  | 1:50 @ A1                 |  |  |  |
|   |  |  |  | DRAWN BY                  |  |  |  |
|   |  |  |  | E                         |  |  |  |
|   |  |  |  | SSS                       |  |  |  |
| <div>RUBA, #1</div> <div>1177-WD-411</div>                                                                 |  |  |  |                           |  |  |  |