



1. This drawing is the copyright of Kern Scaddon Associates Ltd and may not be copied, altered or reproduced in any form or passed on to a third party without written consent. If in doubt ASK.
2. The drawing reflects current standards and legislation agreed for this project at the time of original issue.

Indicative location of bird box - to be in strict accordance with Ecological Mitigation Statement


Front Elevation

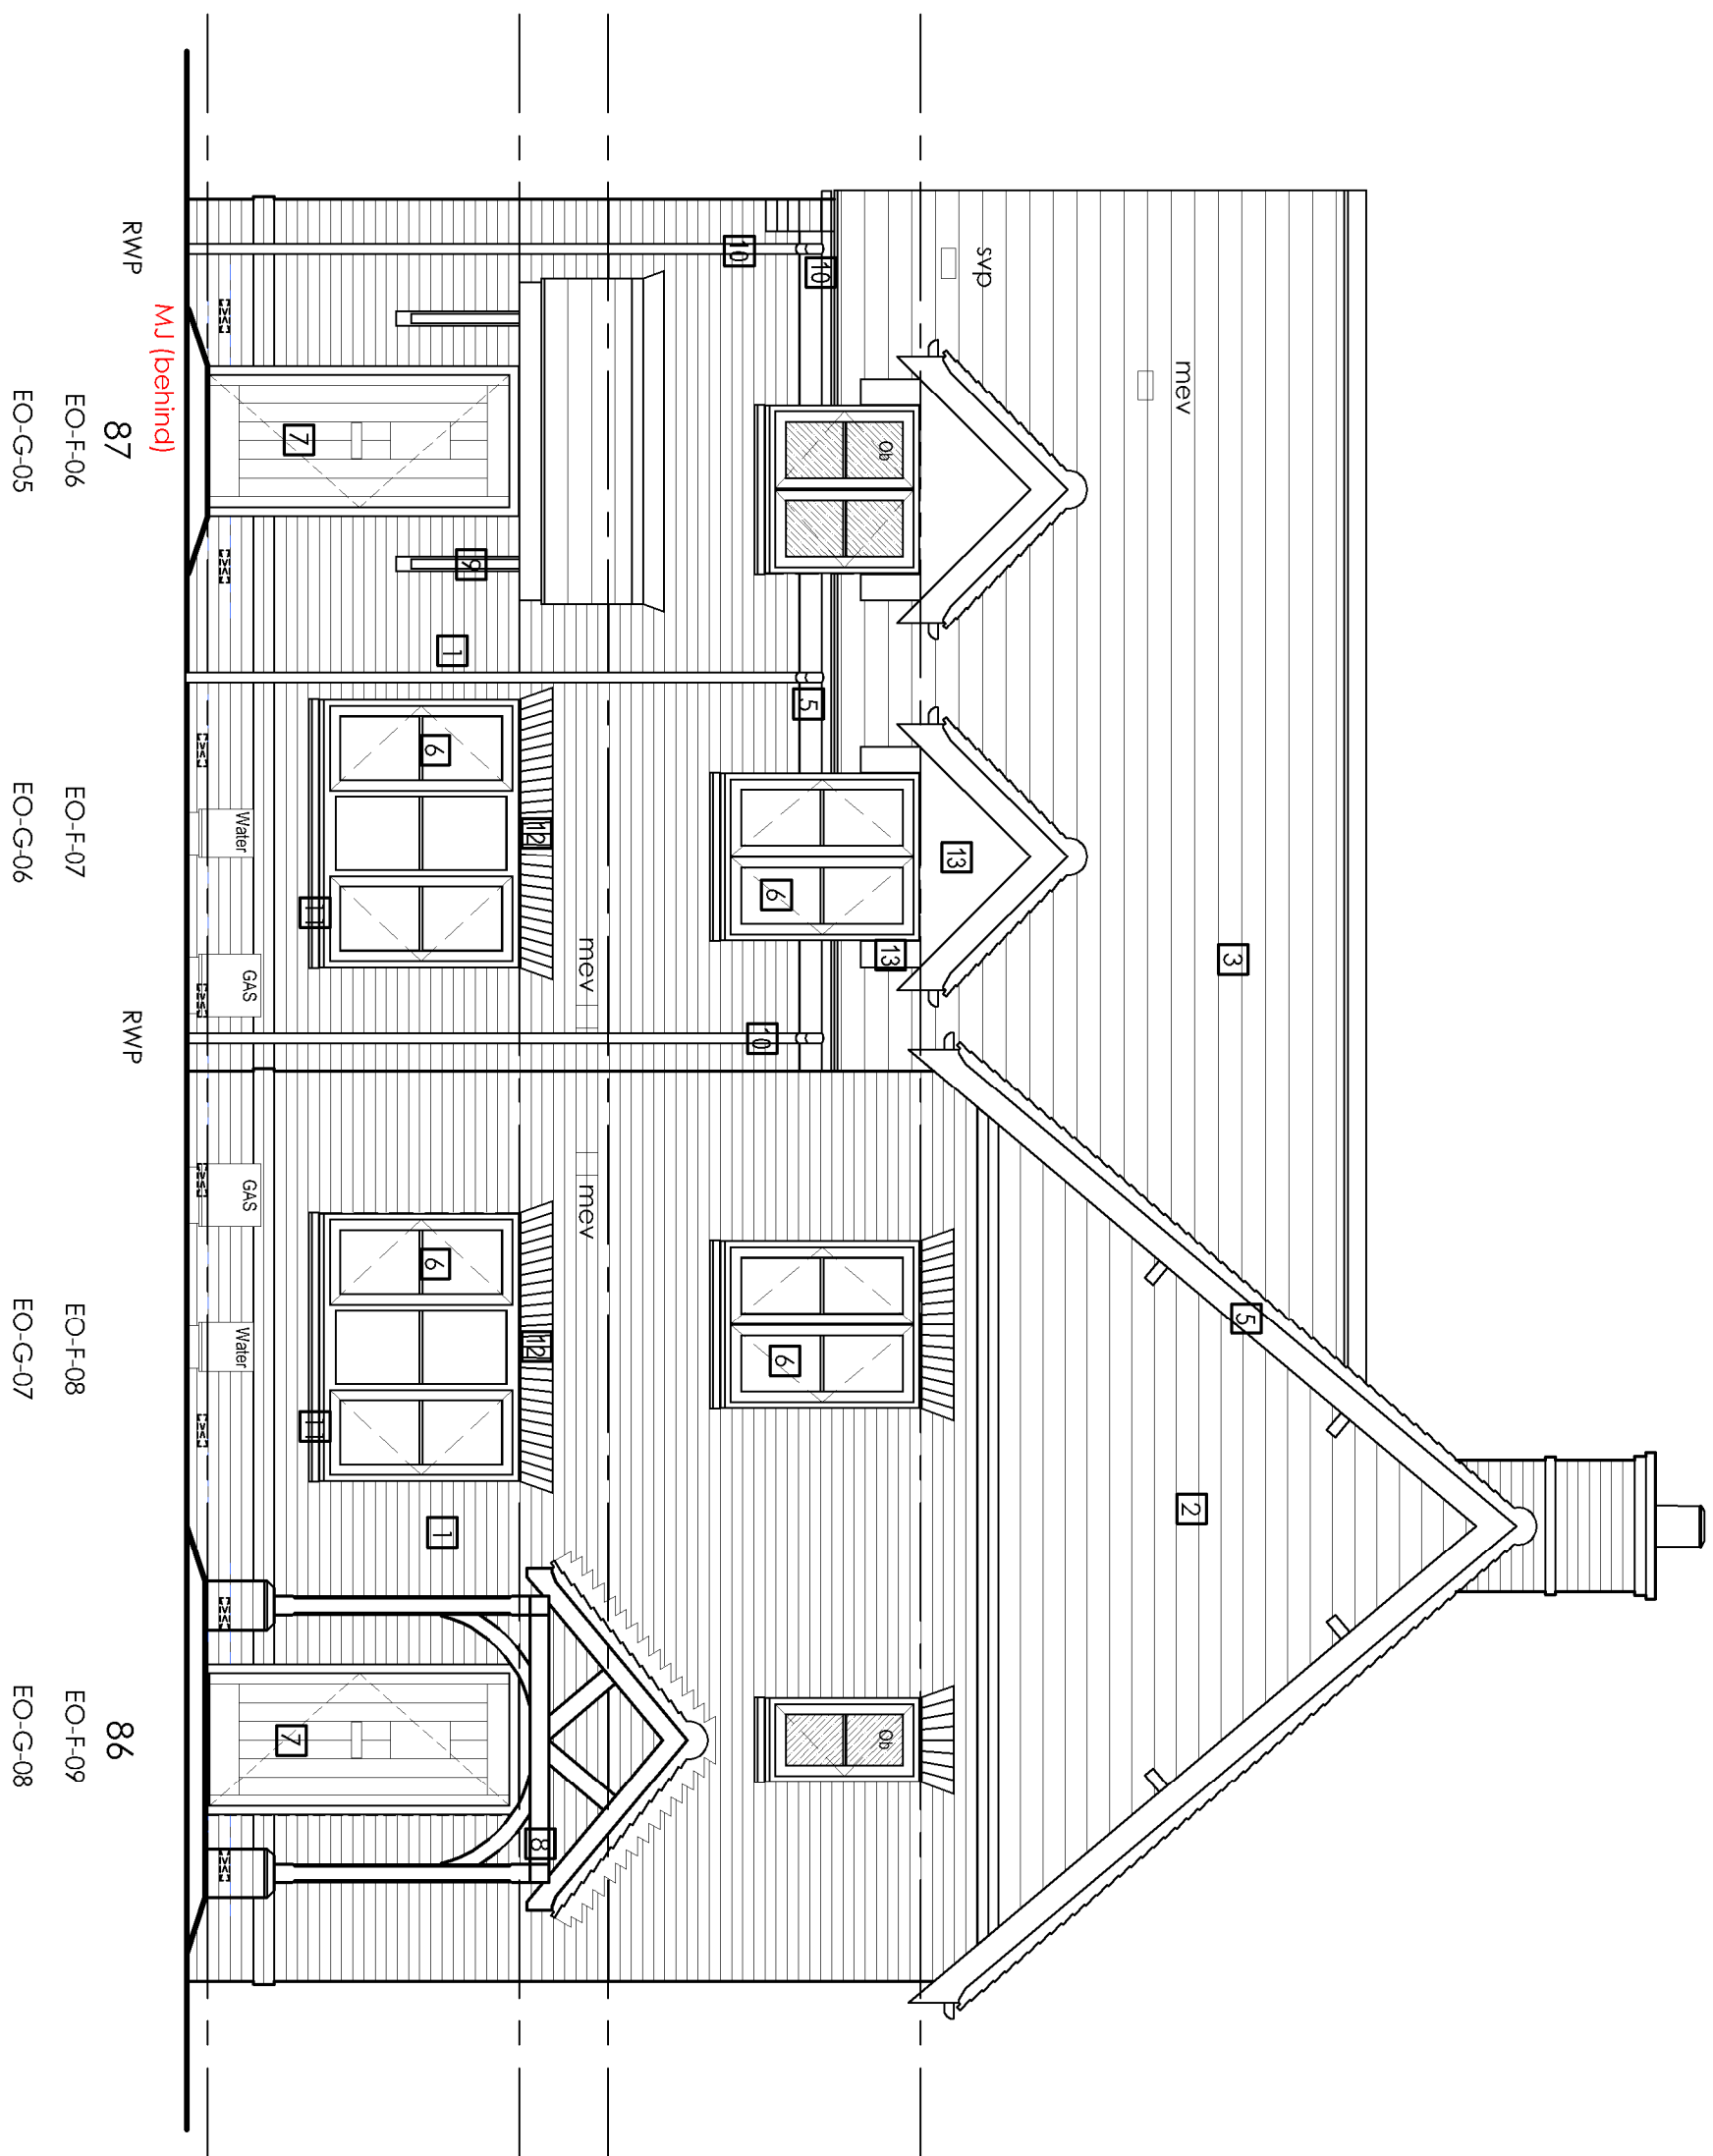


Side Elevation

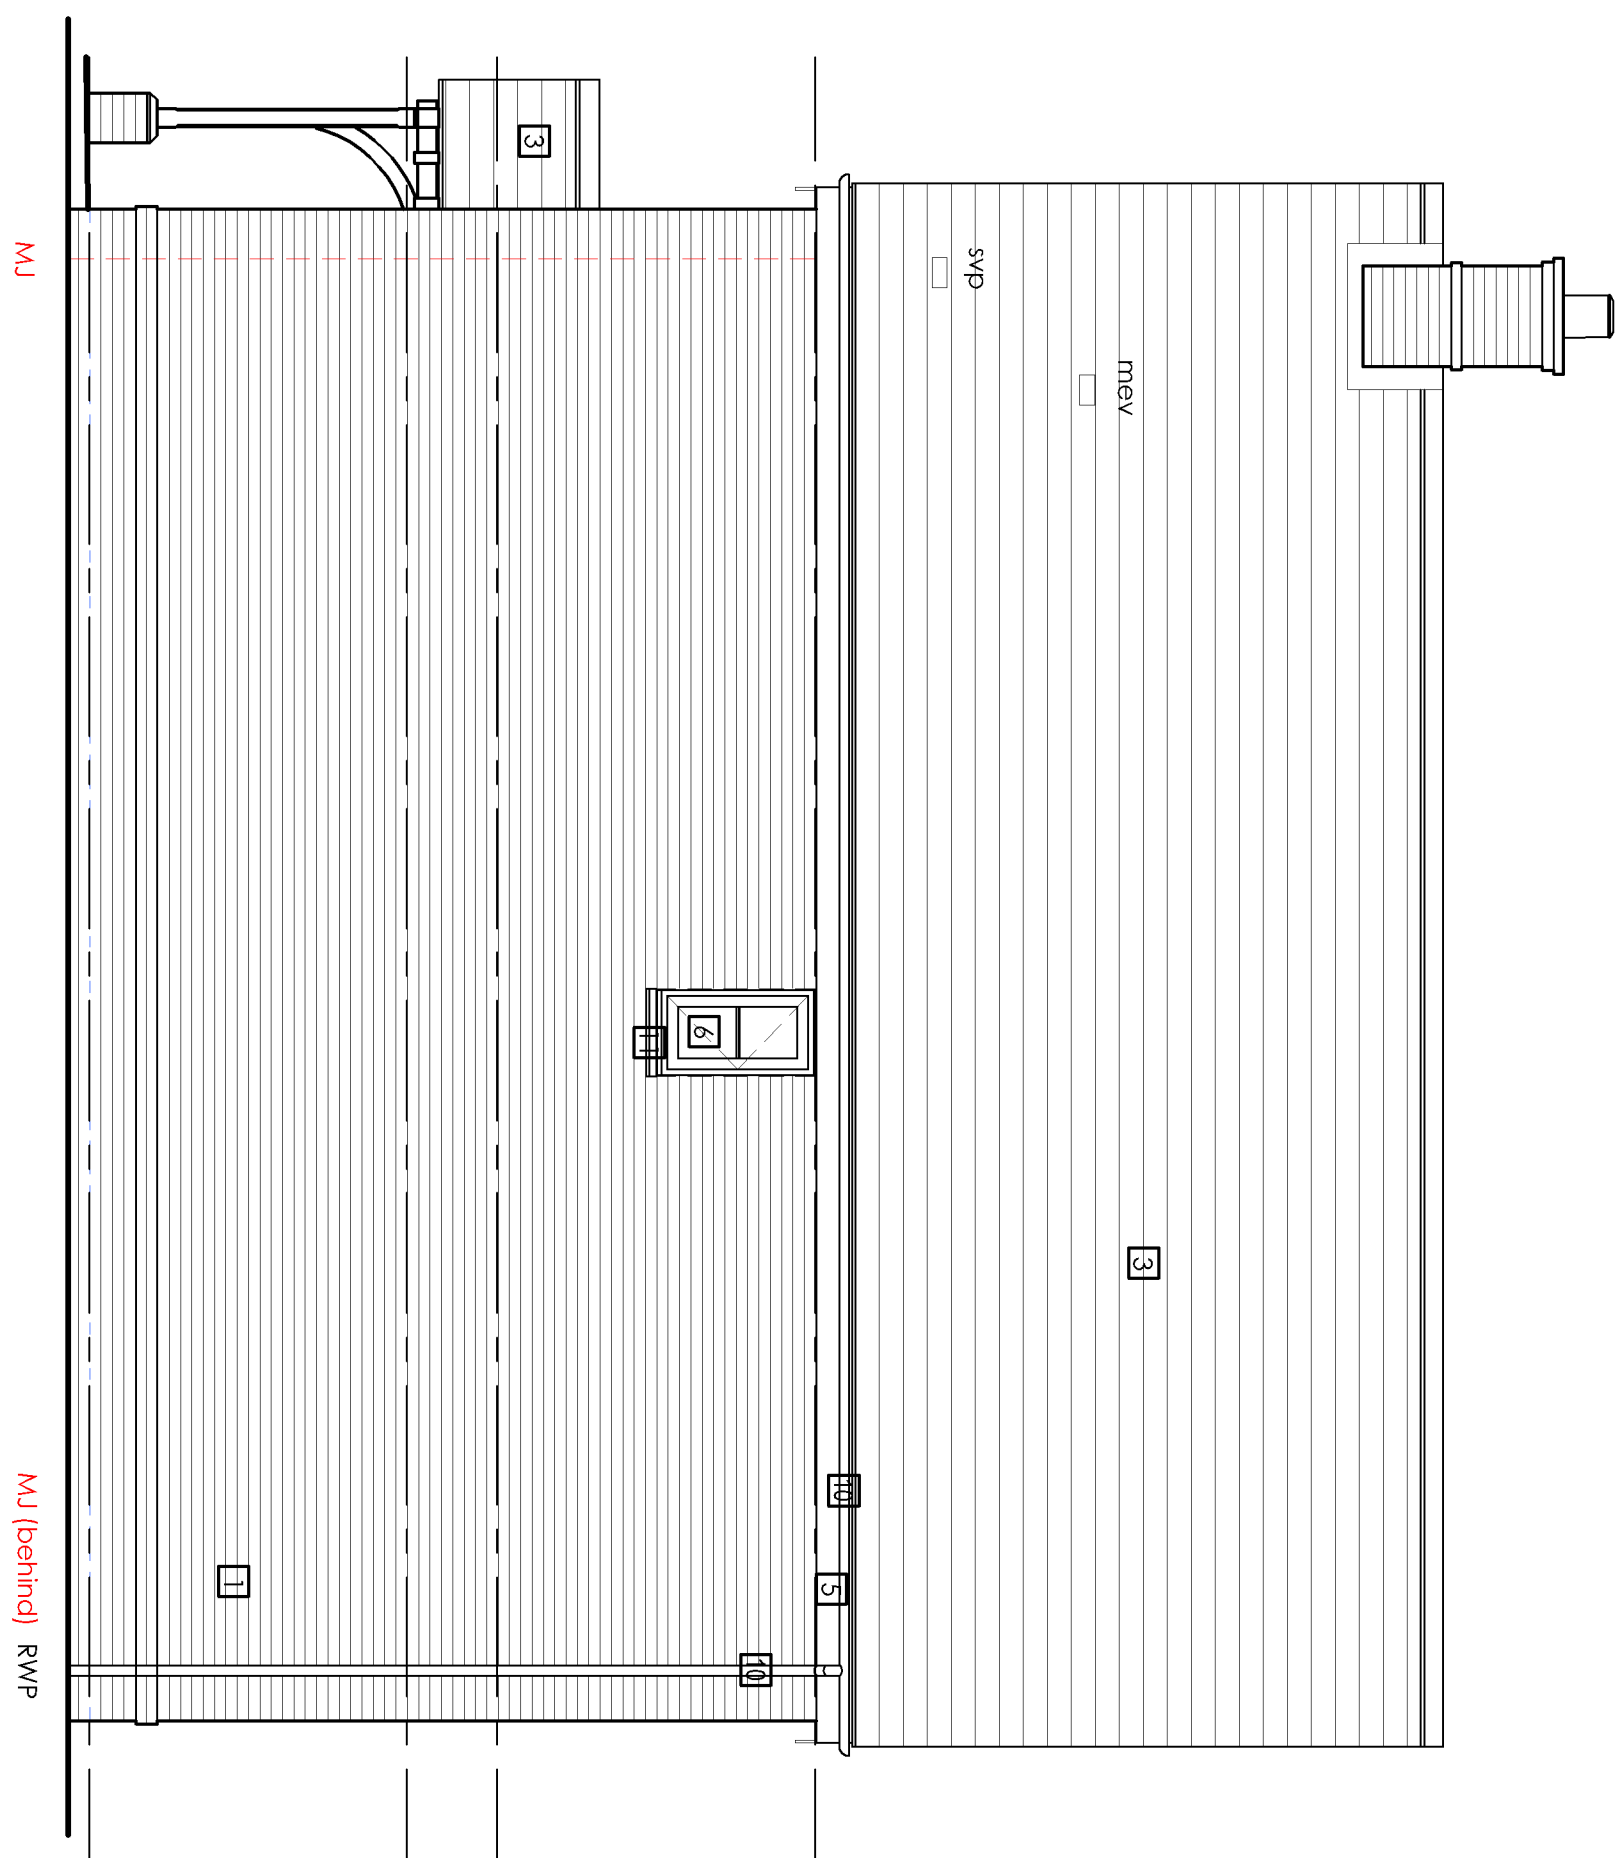

Rear Elevation

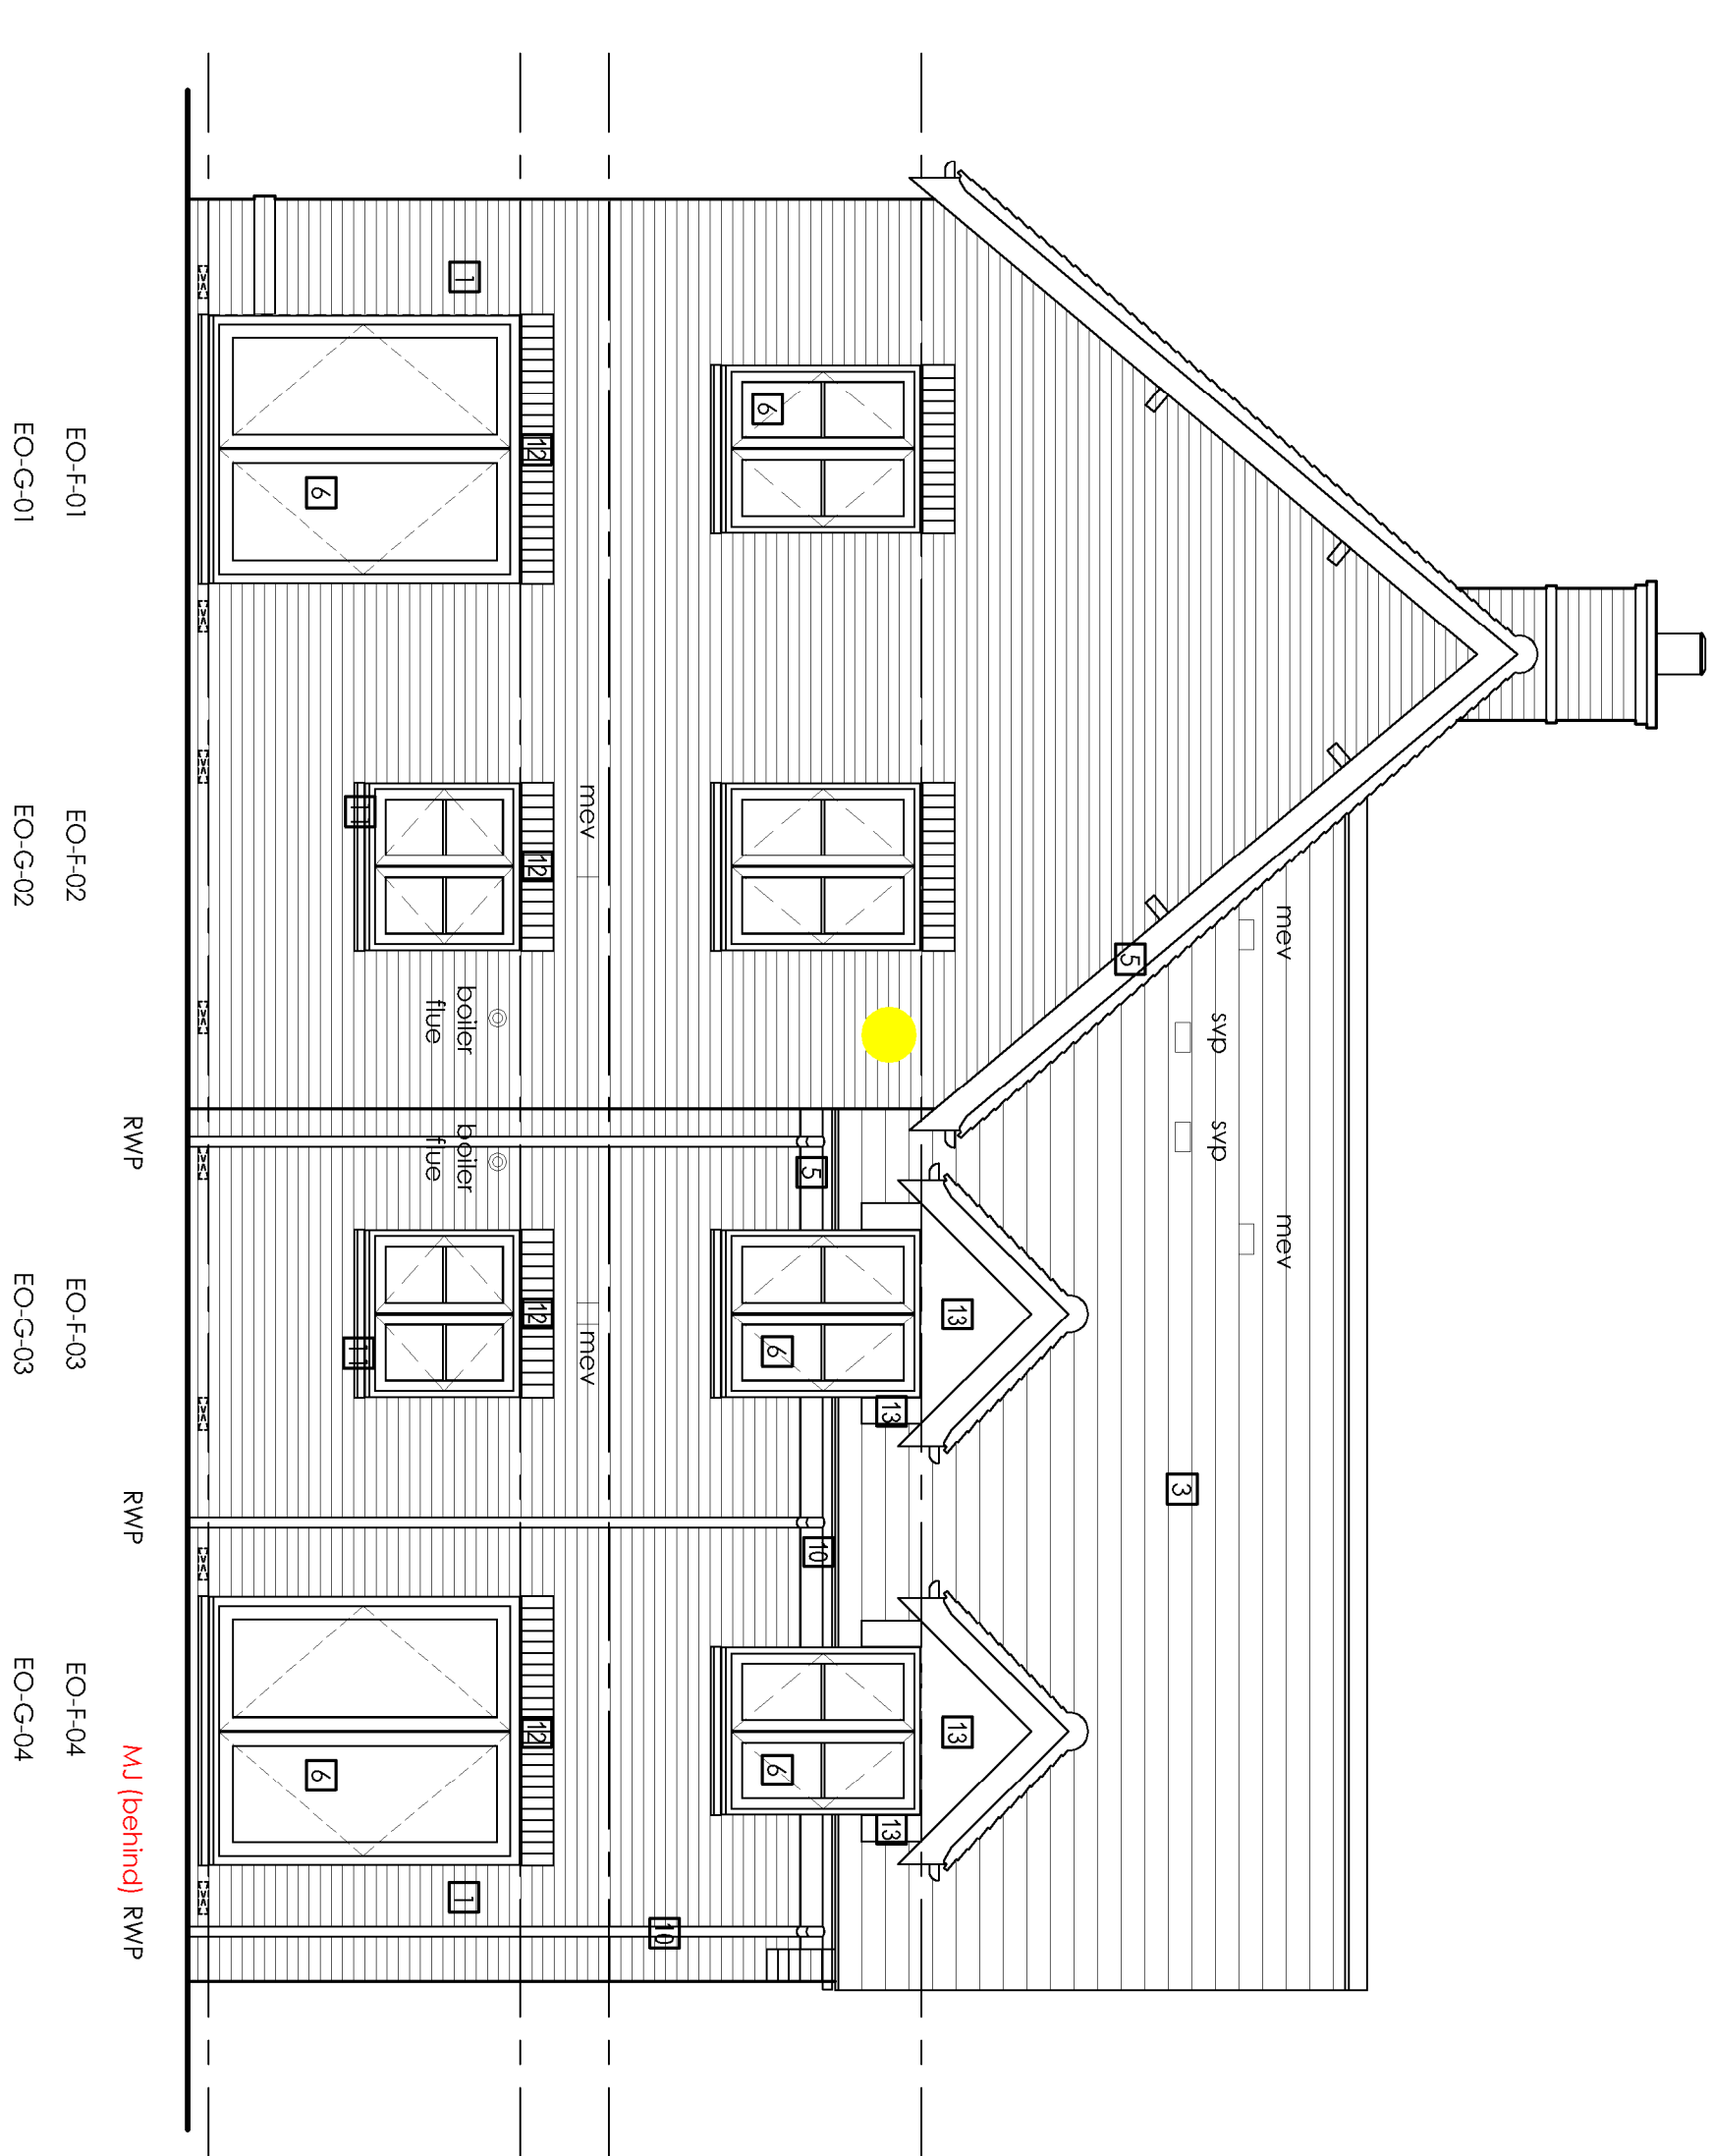

Side Elevation

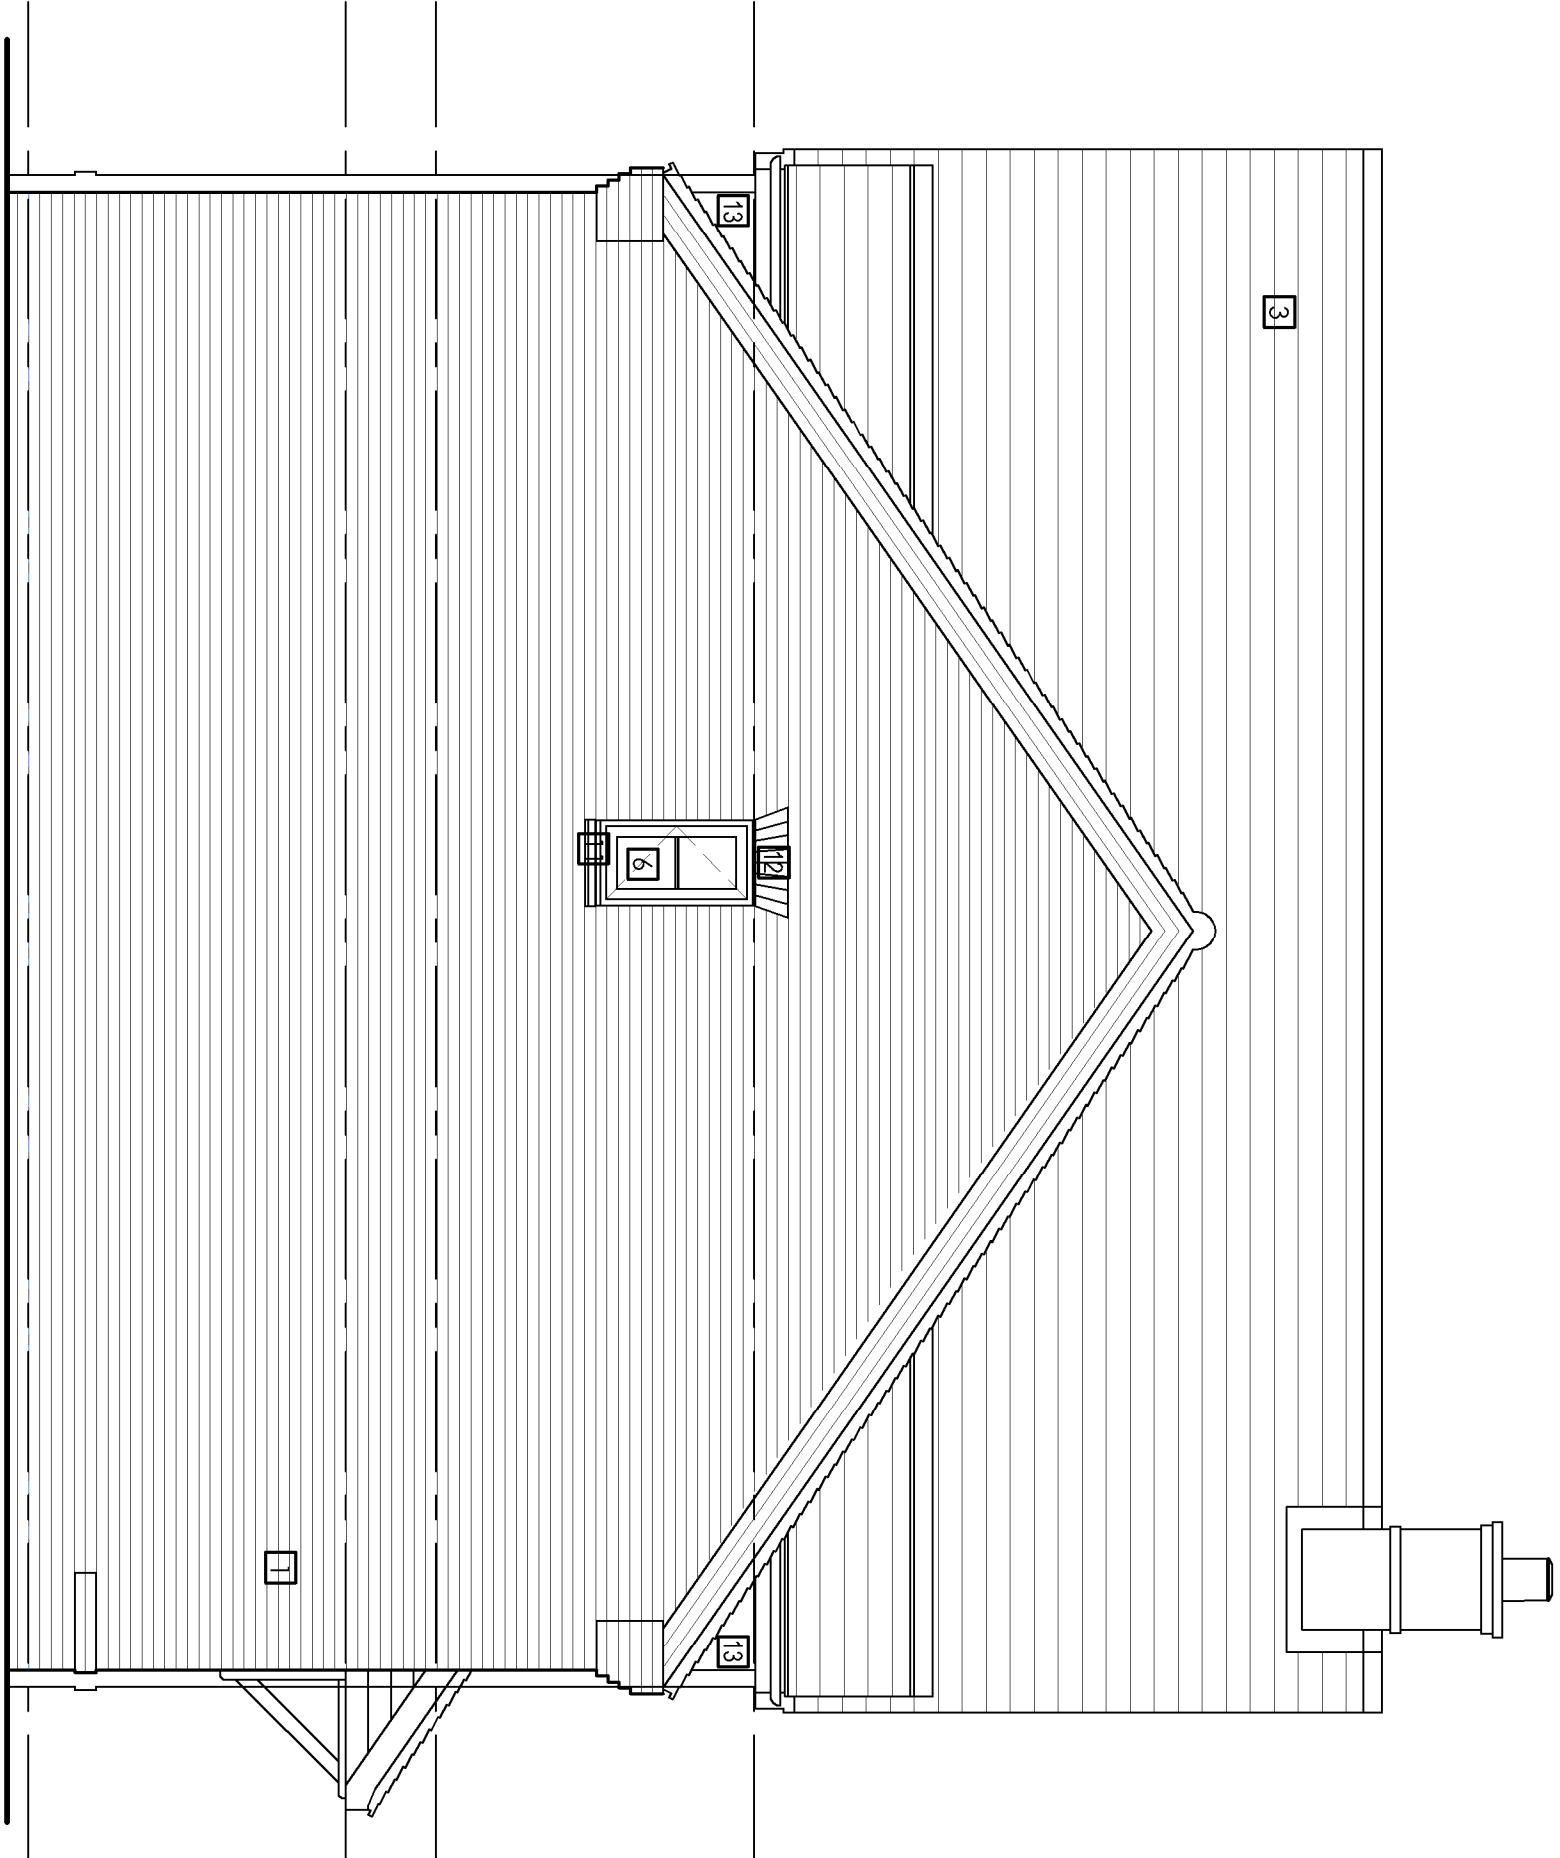

Symbol Legend:

- | | |
|---|--------------------------|
| 
boiler | Boiler Flue |
| 
flue | |
| meV ☐ | Mechanical Vent Location |
| Ob | Obscure Glazing |
| 
pipe | Periscope Vent Location |
| 
--- | DPC |
| 
--- | Movement Joint location |
| 
gas | Gas Meter Location |
| 
water | Water Meter Location |

Material Legend:

- | | |
|----|--|
| 11 | Brickwork - Red - Old Carmelign Multi Stock (Wienberger) |
| 12 | Cladding - Hardie Plank Fibre Cement board - (Midnight Brick) |
| 13 | Roof Tile - Terreal - Giverny Tile PVI - Old Burgundy Colour |
| 14 | Roof Tile - Eldians Natural Slate - Beauvoise 20 - Graphite |
| 15 | Soffits and Fascias - UPVC - (Black Ash) |
| 16 | Windows / Doors - White - UPVC |
| 17 | Front and Garage Doors (Including frames) - Painted French Grey - Timber |
| 18 | Gable and Posed Porch - Timber - Natural Oak |
| 19 | Monopitched Porch - Timber brackets - Painted Black |
| 20 | RWP / Curfening - Block - UPVC |
| 21 | Brickwork Cills - plinth stretchers - Red - Chatham Multi Stock (Wienberger) |
| 22 | Rubbed Arch Headers over openings - Red - Chatham Multi Stock (Wienberger) |
| 23 | Lead faced dormers |

All lintels and penetrations to be provided with cavity trays. Please refer to details for guidance.

REV	DATE	DISCUSSION	REV BY	CXO BY
A	03/02/20	Initial baseline	SS	DRK
B	02/03/20	Minor updates to elevator pitch	SS	DRK
C	21/09/20	Final numbers indicated for clarity	SS	DRK
D	23/10/20	Sofisticated course indicated to opening speech to lead elevator pitch	SS	DRK
E	12/11/20	Violentists updated to match schedule	SS	DRK
F	17/02/22	ESQ-ESK values to be on slide replaced with generic words	SS	DK

DREW SMITH GROUP



PROJECT
SUMMER FIELDS
Summer Lane, Pagham,
West Sussex

DRAWING TITLE	
HICKSTEAD - Plot-86-87	
Elevations	
DRAWING STATUS	
PRELIMINARY ISSUE	
PROJECT NO. DRAWING NO.	1:50 @ A1
1177-WD-461	REVISION F
	DRAWN BY SS