



GENERAL NOTES:


1. This drawing is the copyright of Kenn Scaddan Associates Ltd and may not be copied, altered or reproduced in any form or passed on to a third party without written consent, if in doubt ASK.
2. The drawing reflects current standards and legislation agreed for this project at the time of original issue.

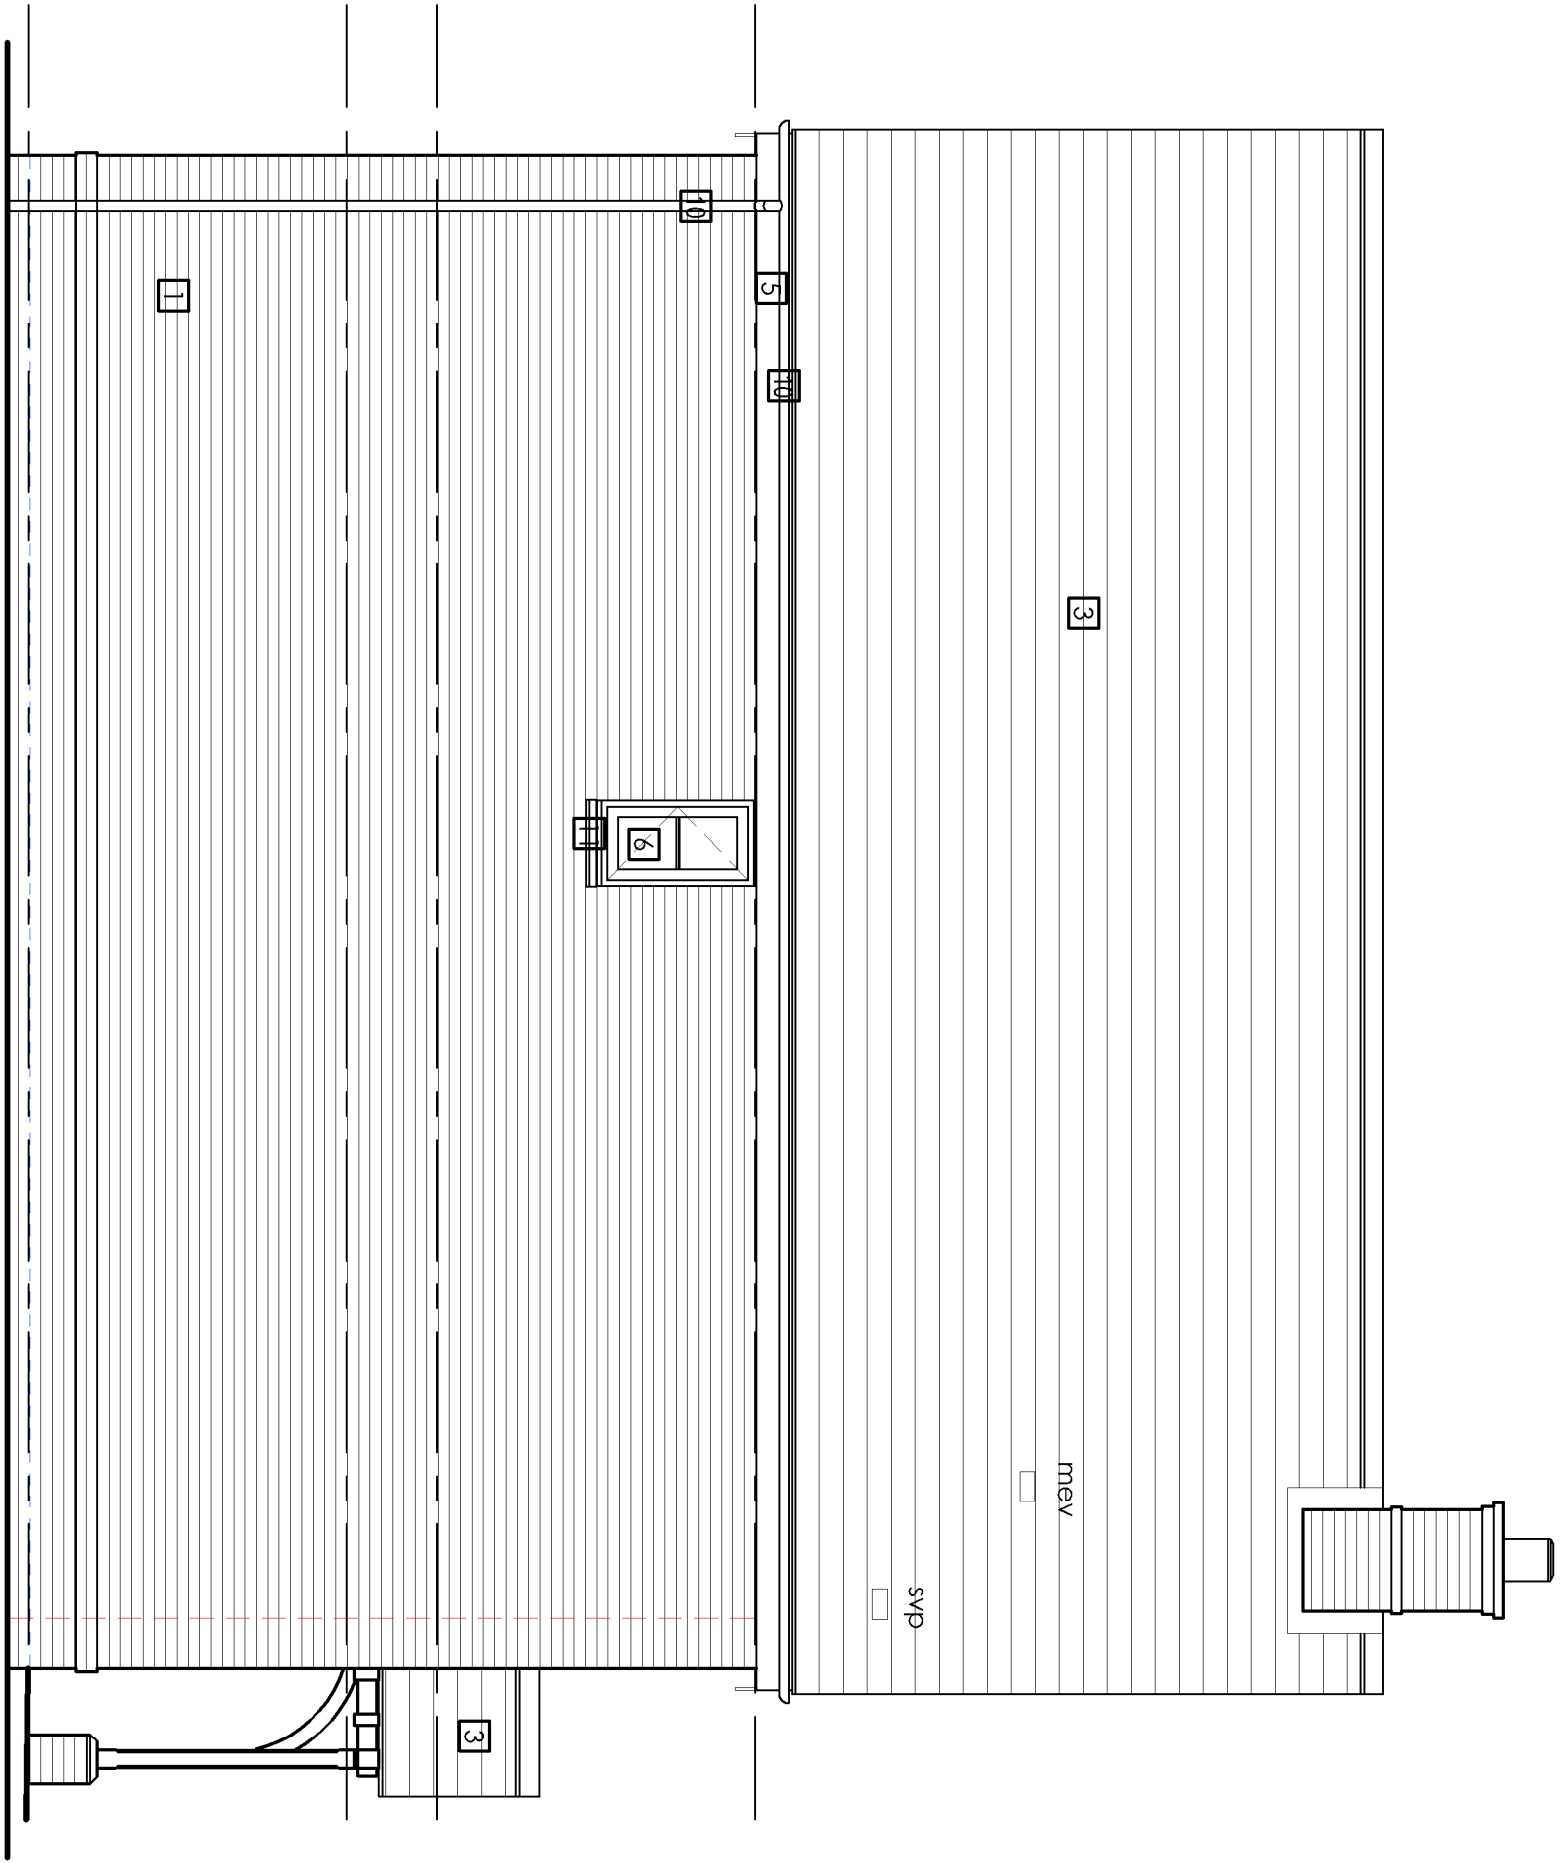


Side Elevation

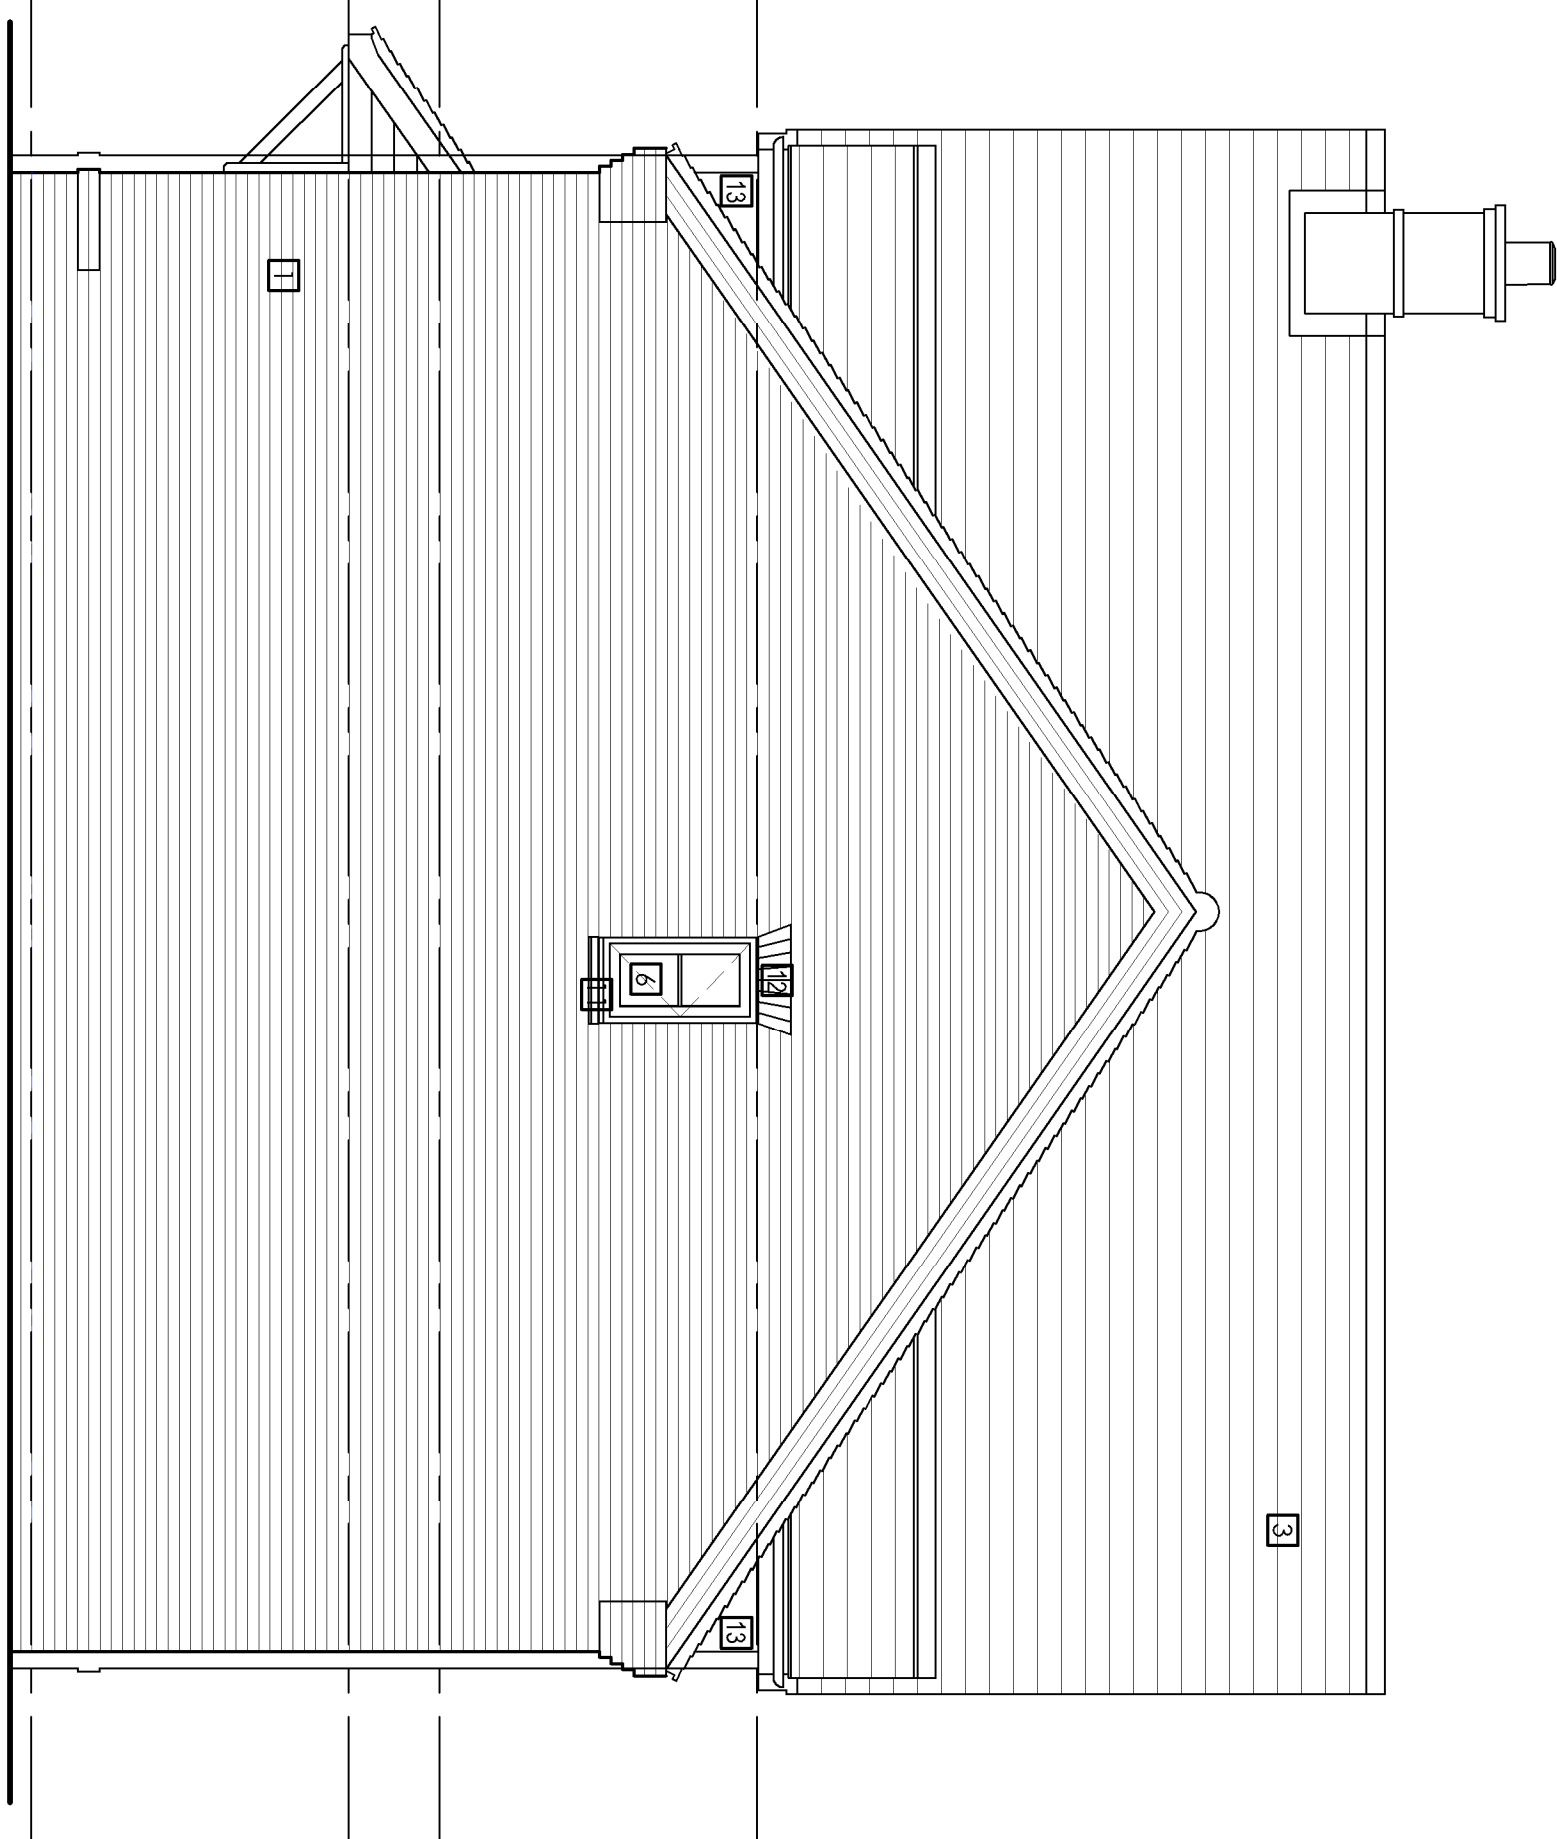

Side Elevation

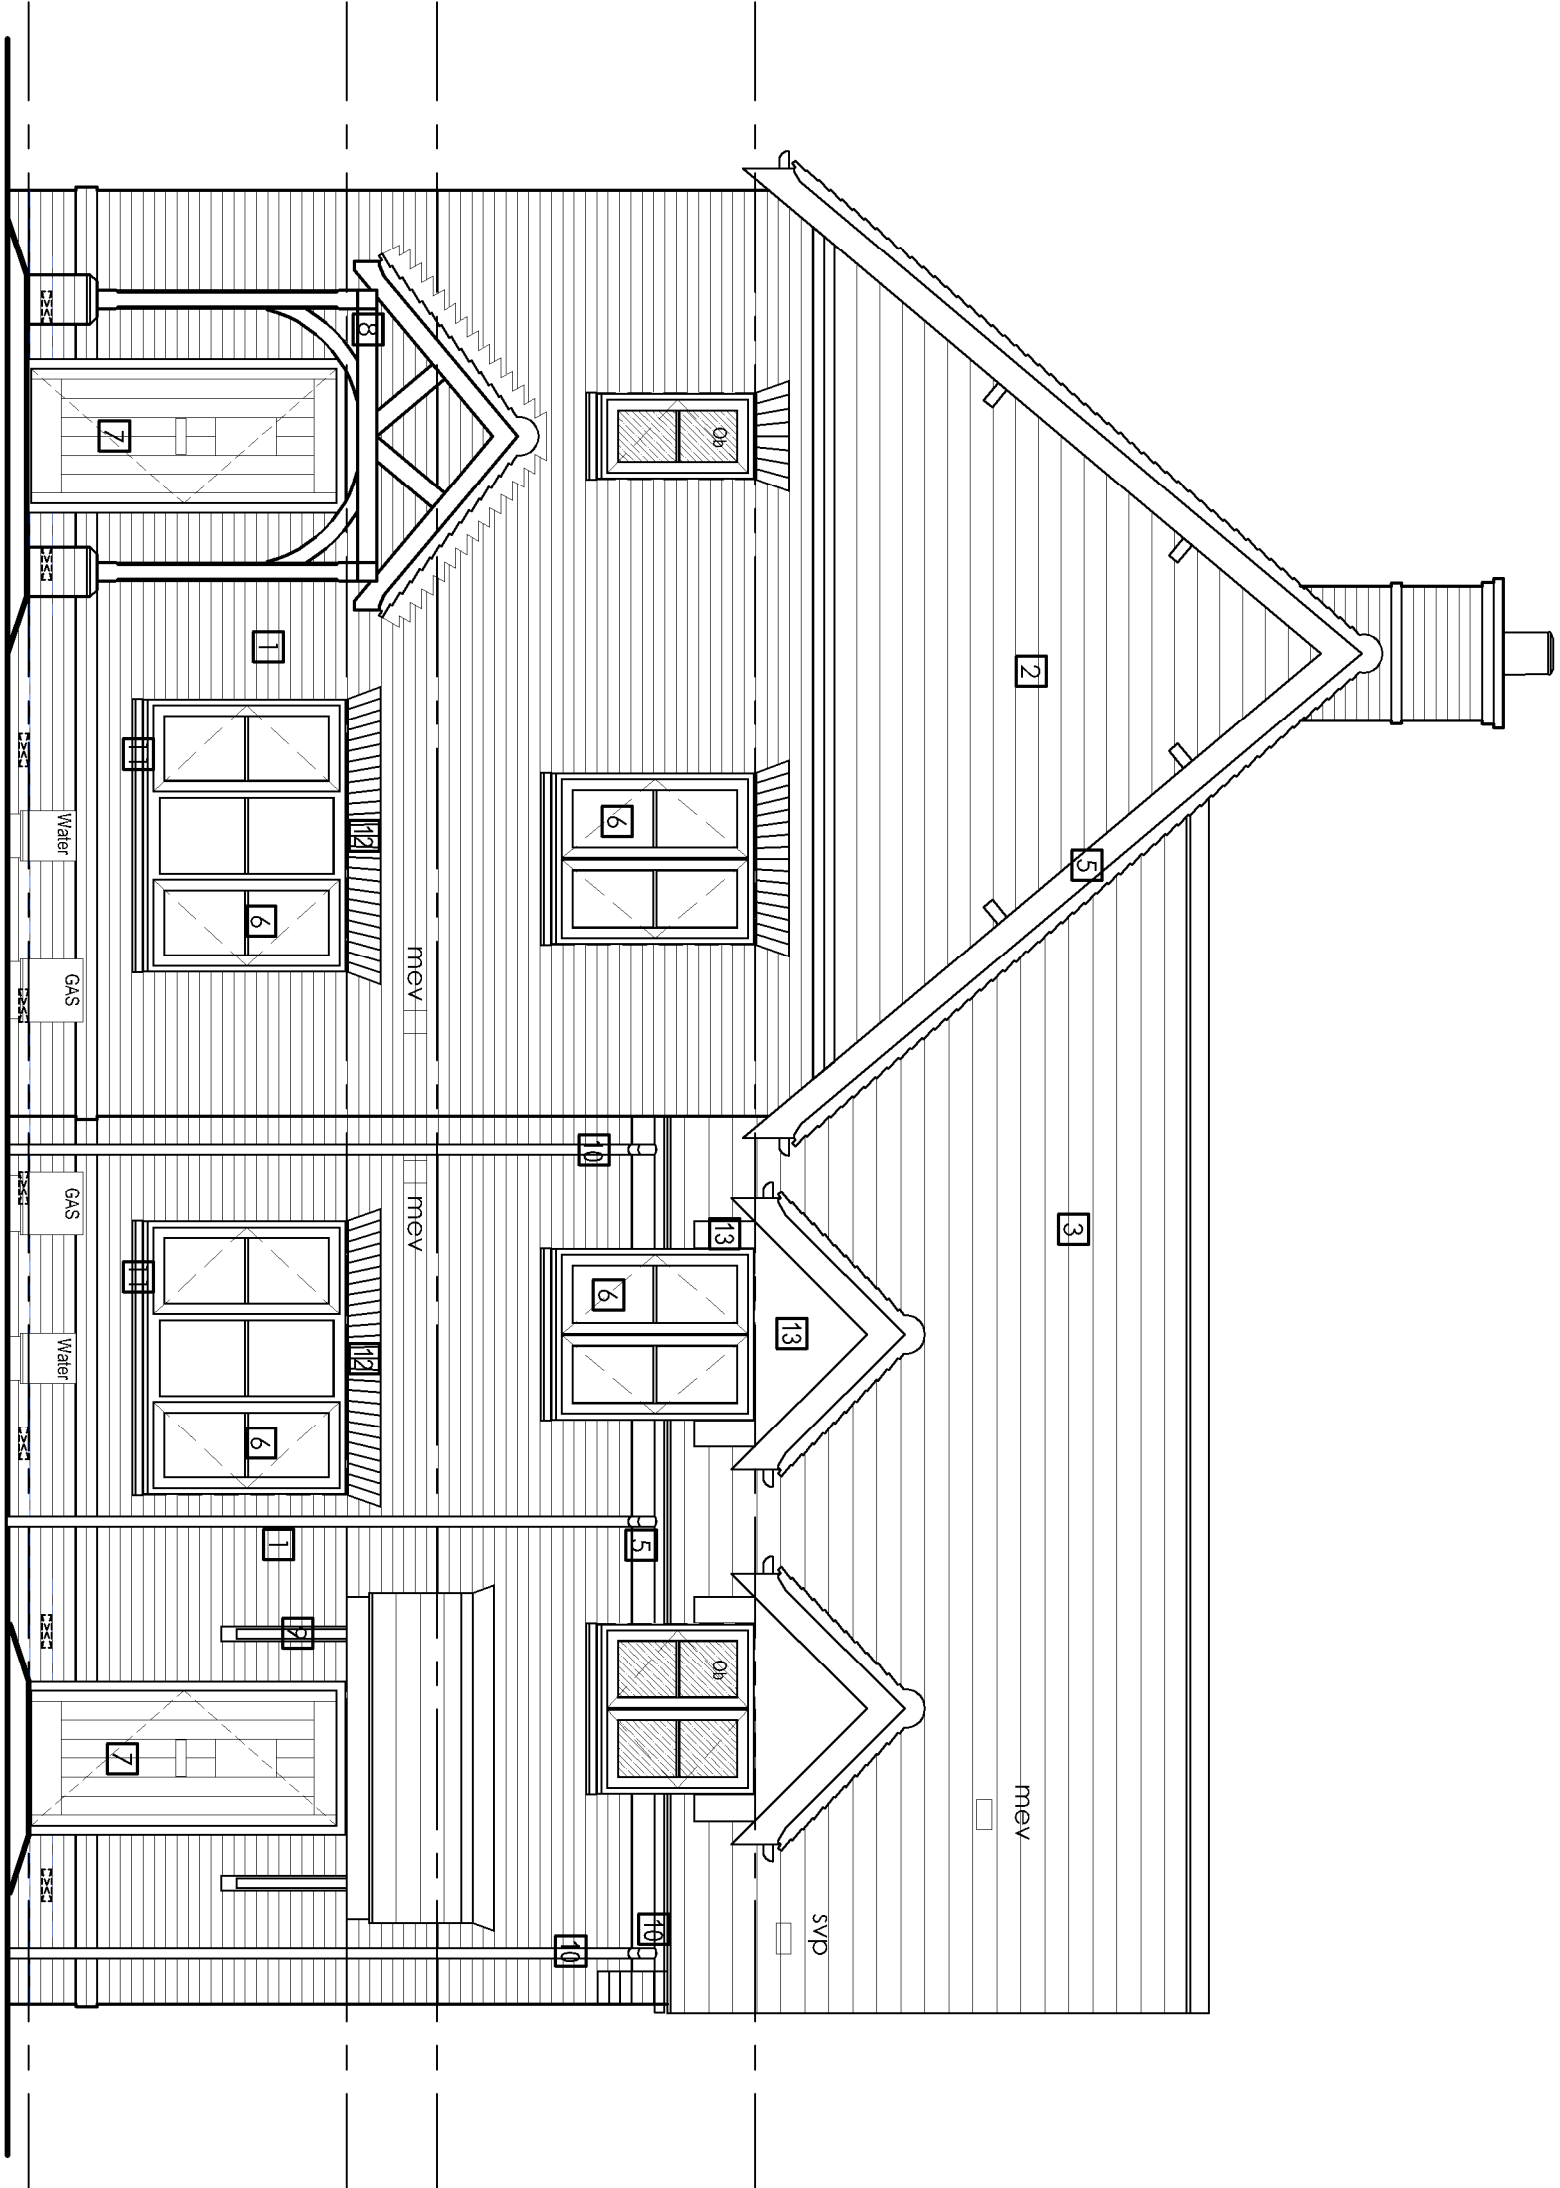

Front Elevation

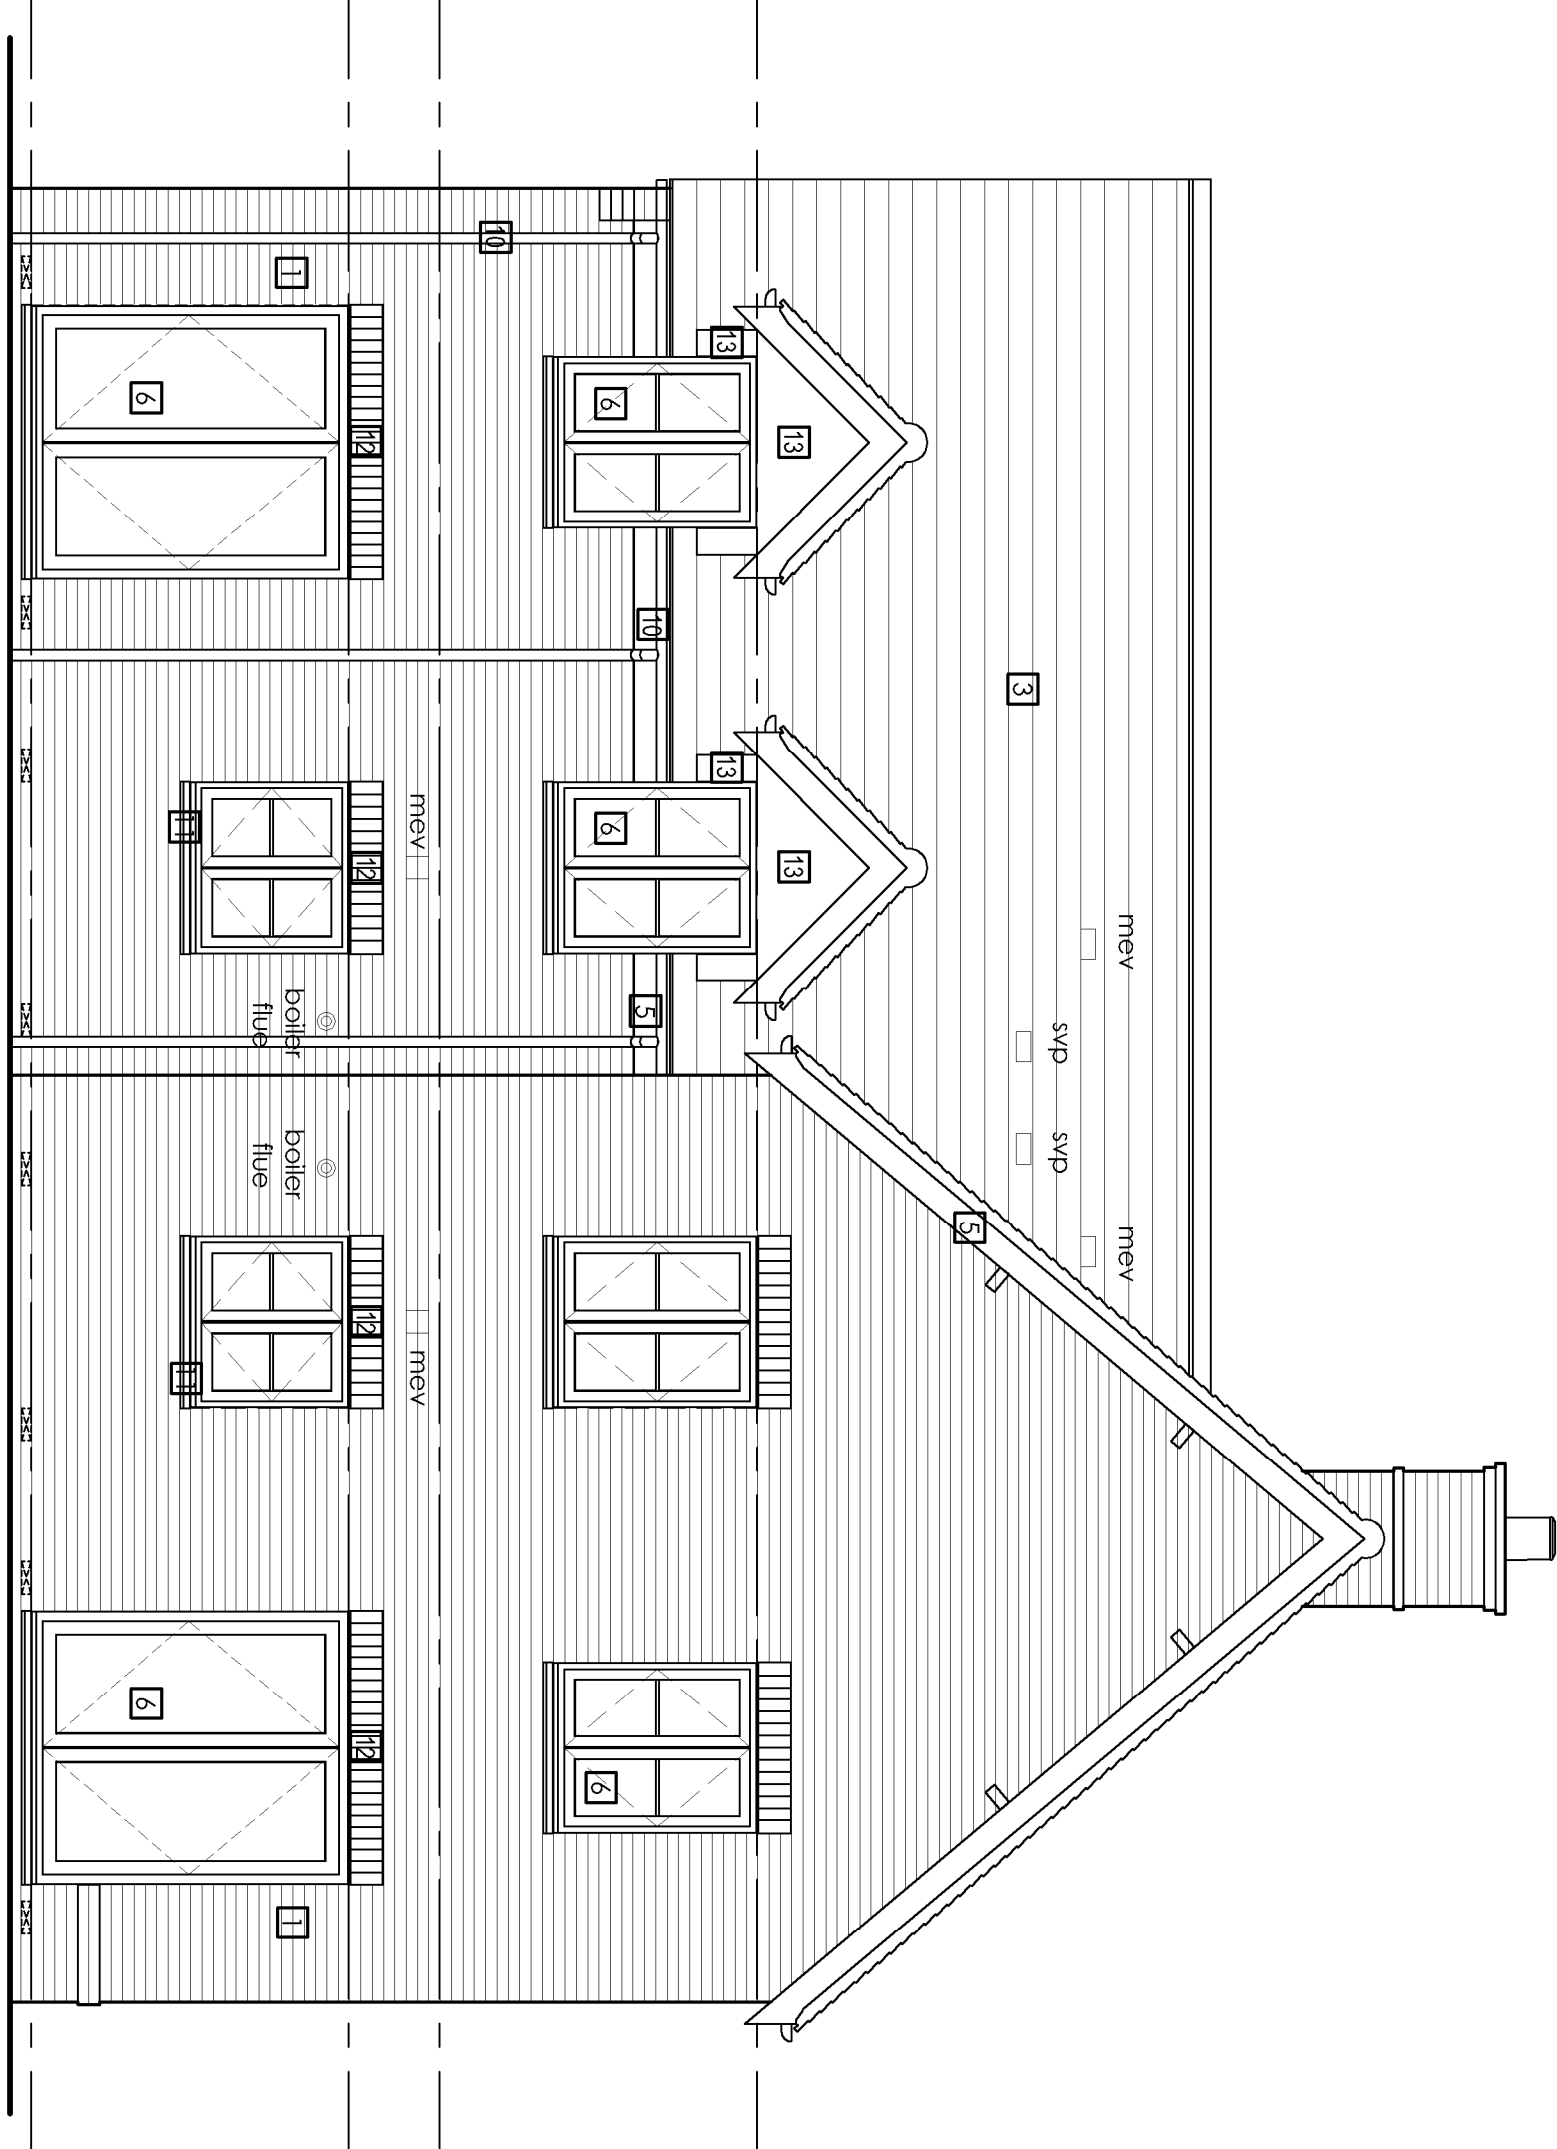

Rear Elevation

Symbol legend:

- Boiler Flue
- Boiler Flue
- Mechanical Vent Location
- Ob
- Obscure Glazing
- Periscope Vent Location
- DPC
- Movement Joint Location
- Gas Meter Location
- Water Meter Location

Material legend:

- Brickwork - Red - Old Cranleigh Multi Stock (Wieneberger)
- Cladding - Hardie Plank Fibre Cement board - (Midnight Black)
- Road Tile - Terreal - Giverny Tile PV - Old Burgundy Colour
- Road Tile - Eldiana Natural Slate - Beauvoise 20 - Graphite
- Soffits and Fascias - UPVC - (Black Ash)
- Windows / Doors - White - UPVC
- Front and Garage Doors (including Frames) - Painted French Gray - Timber
- Gable and posted Porch - Timber - Natural Oak
- Mono pitched Porch - Timber brackets - Painted Black
- Rmp / Gutters - Black - UPVC
- Brickwork Cills - plinth stretchers - Red - Chatham Multi Stock (Wieneberger)
- Rubbed Arch Header over openings - Red - Chatham Multi Stock (Wieneberger)
- Lead faced dormers

Note:
All Linets and Penetrations to be provided with cavity trays. Please refer to details for guidance.

REV	DATE	DESCRIPTION	REV BY	CHKD BY
A	03.02.20	First Issue	SS	DRK
B	02.03.20	Minor update to elevations	SS	DRK
C	21.09.20	Plot numbers indicated for clarity	SS	DRK
D	23.10.20	Solder course indicated to opening heads	SS	DRK
E	12.11.20	Materials updated to match schedule	SS	DRK
F	17.02.22	EO-F-08 valus to ensuite replaced with dormer window	SS	DK

kenn scaddan
associates
architects

PROJECT
SUMMER FIELDS
Summer Lane, Pogham,
West Sussex

DRAWING TITLE

HICKSTEAD - Plot-88-89

Elevations

DRAWING STATUS	SCALE
PRELIMINARY ISSUE	1:50 @ A1
PROJECT NO. DRAWING NO.	REVISION
1177-WD-463	F
	SS