



Plot 87
HICKSTEAD
FFL = +5.600

Plot 86
HICKSTEAD
FFL = +5.600

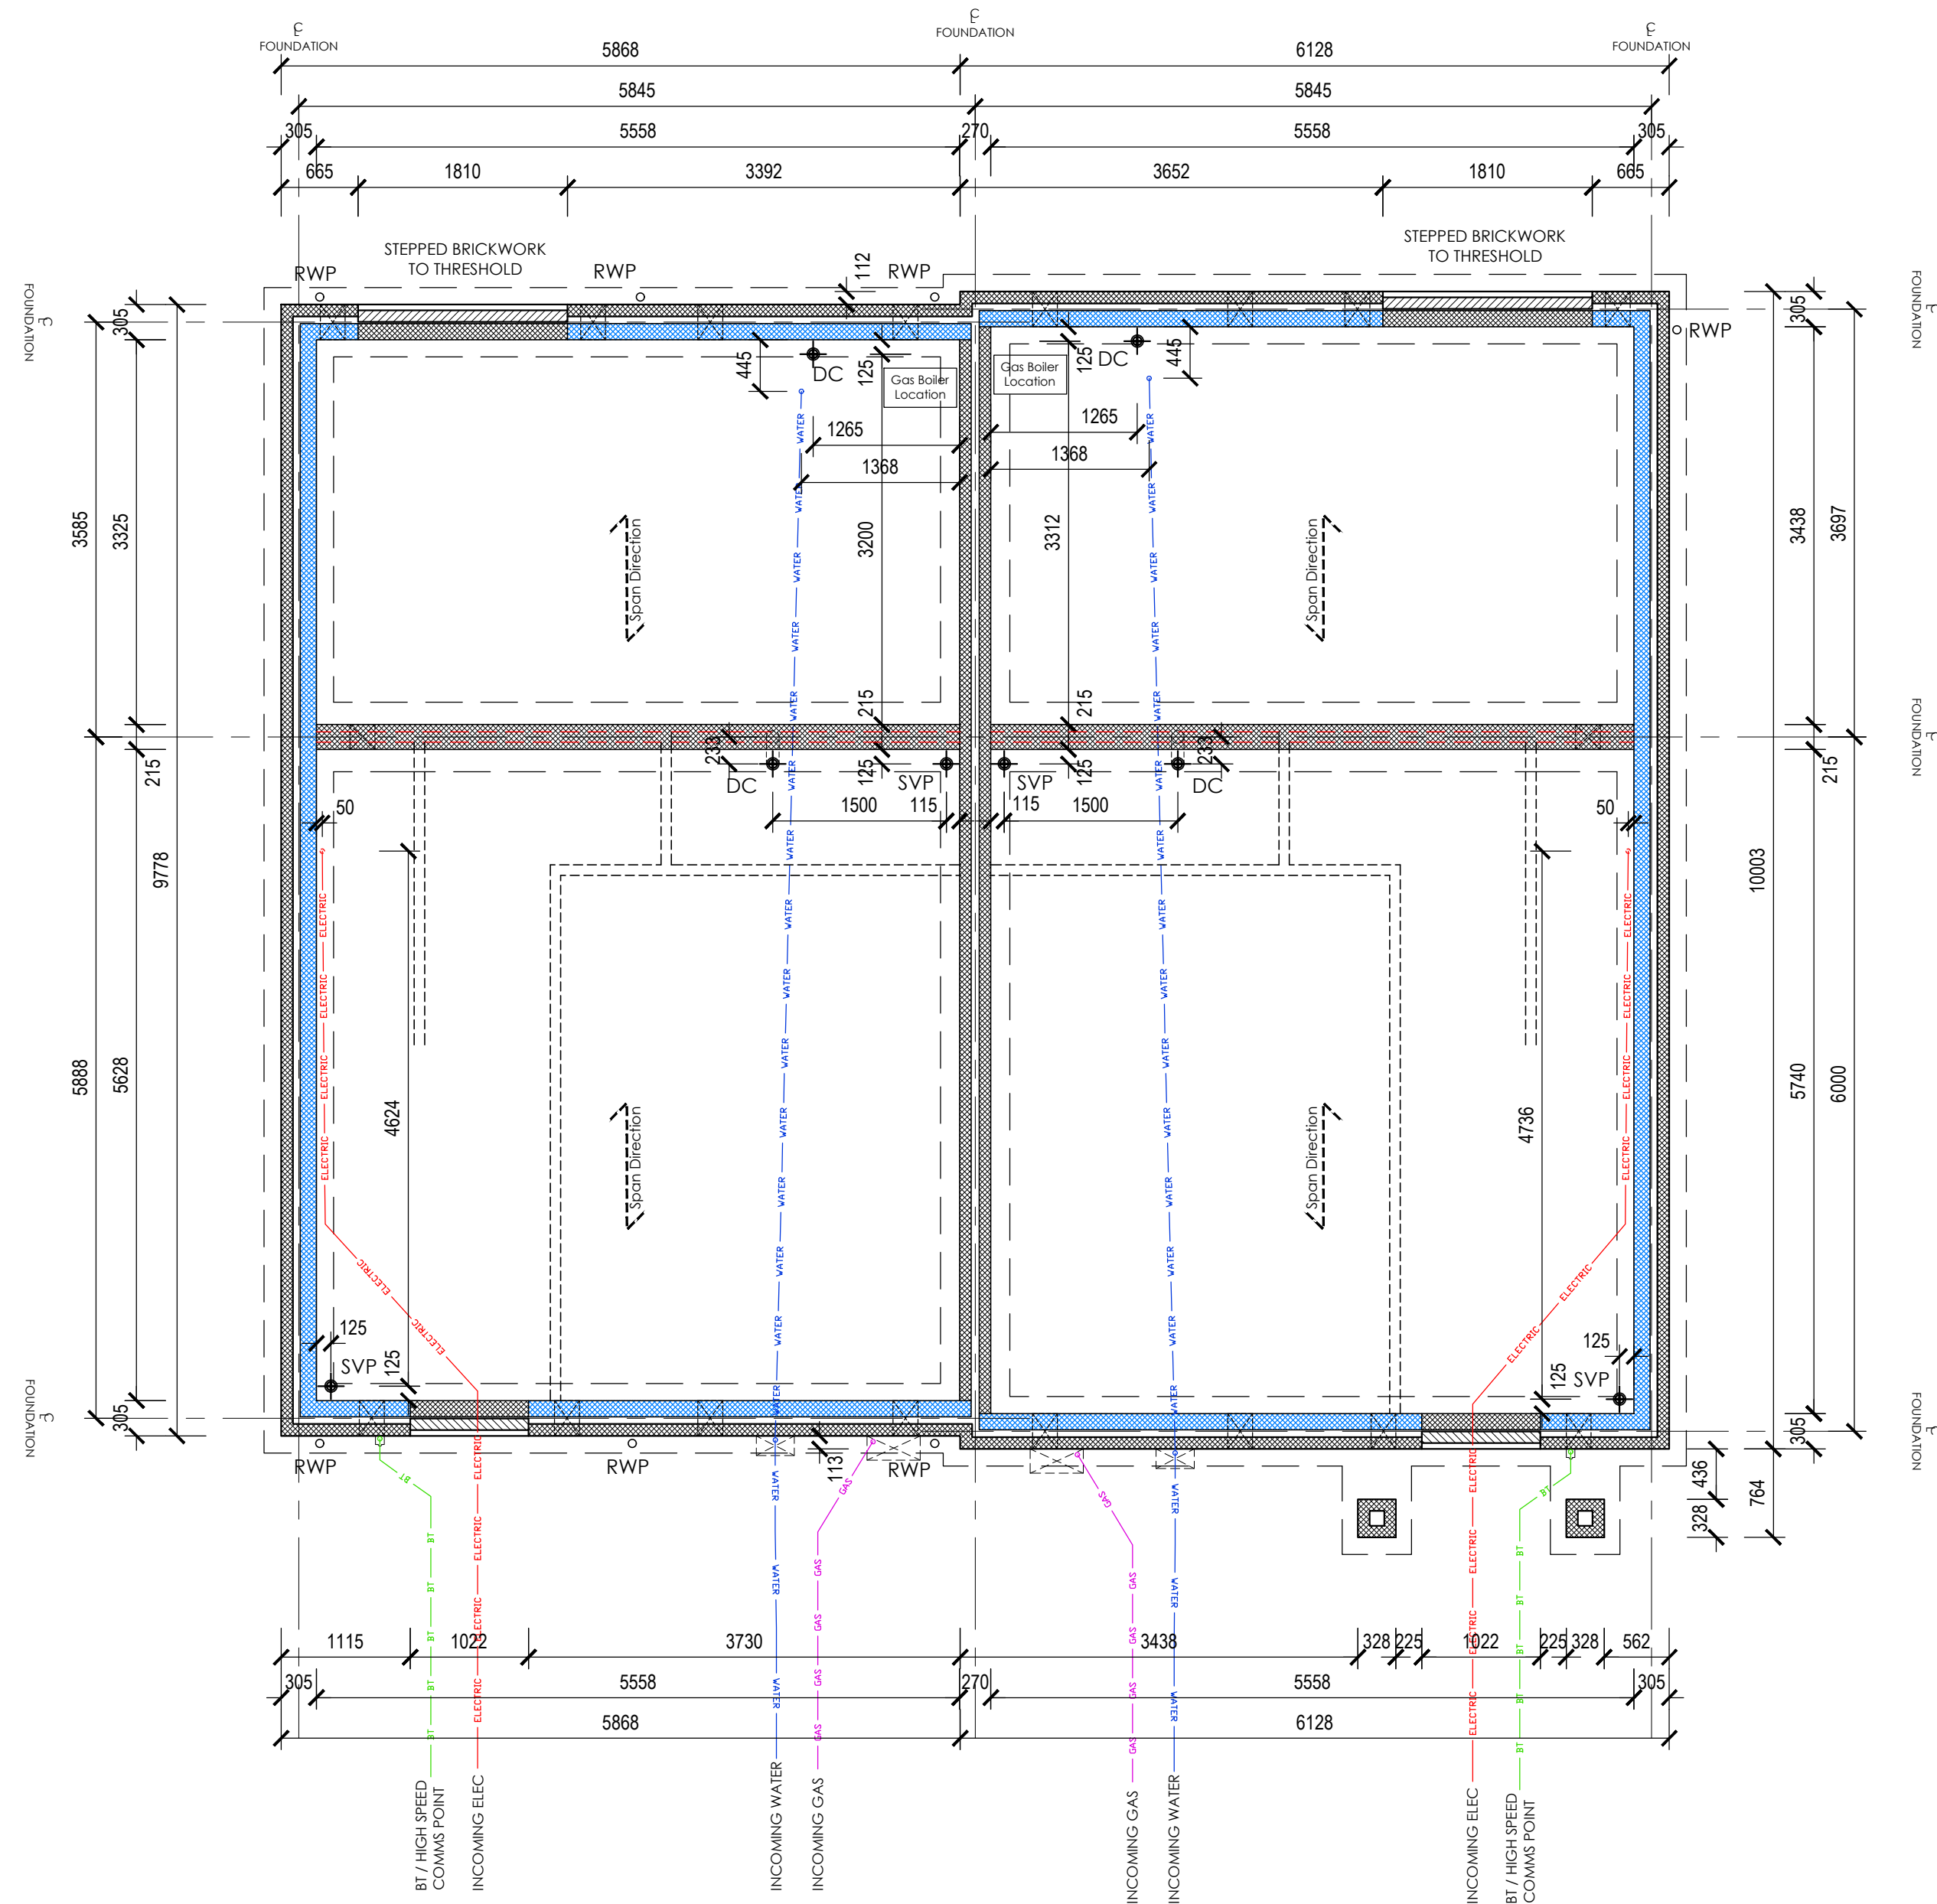


SUBSTRUCTURES

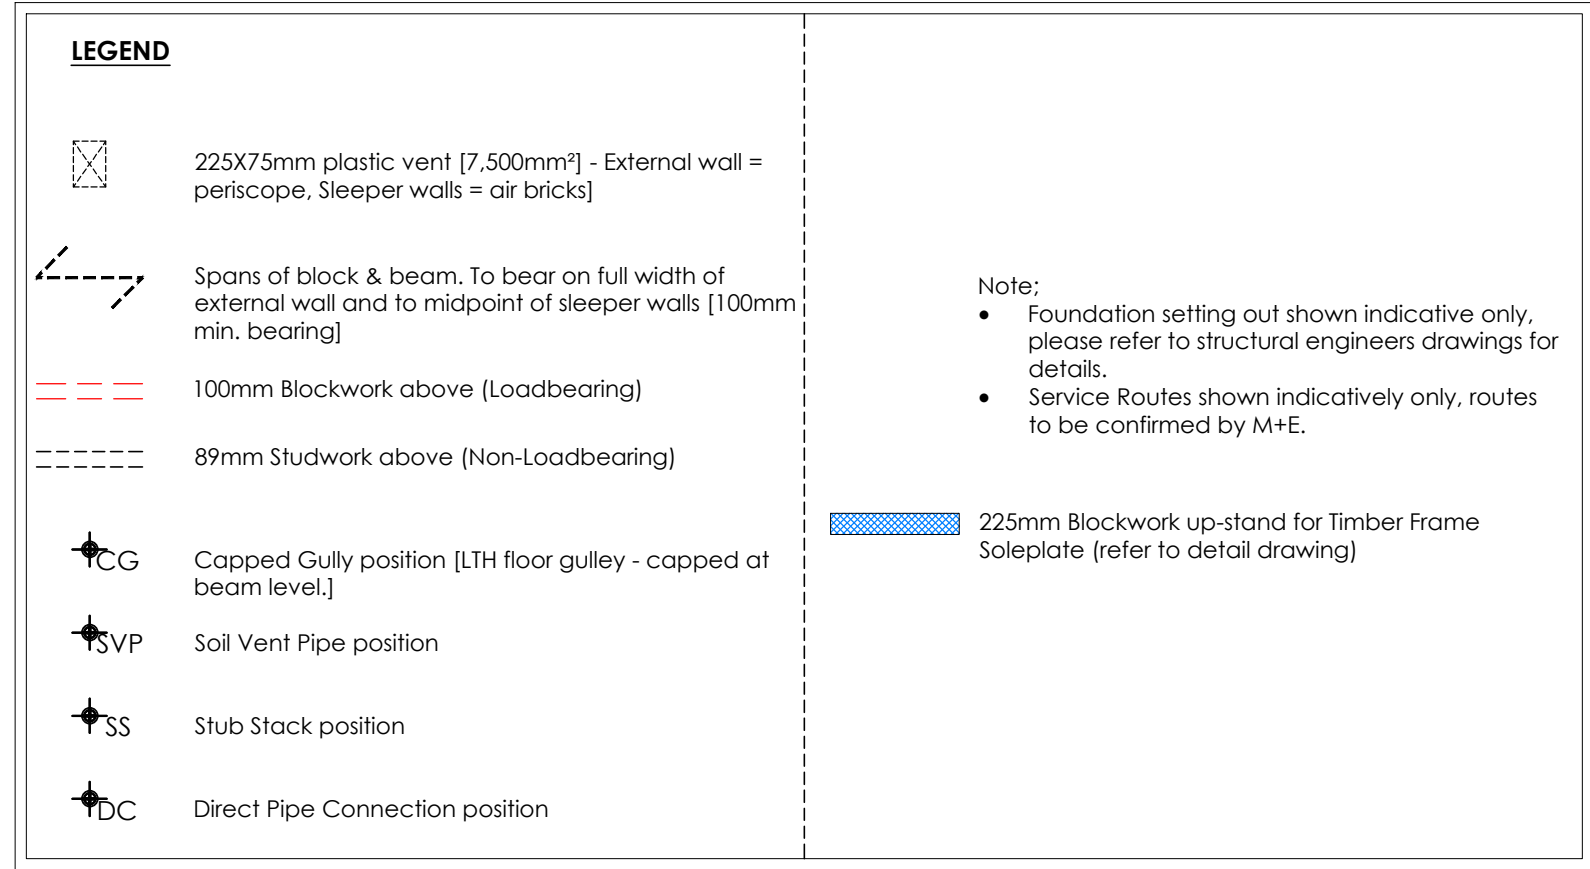

Plot 87
HICKSTEAD

Plot 86
HICKSTEAD

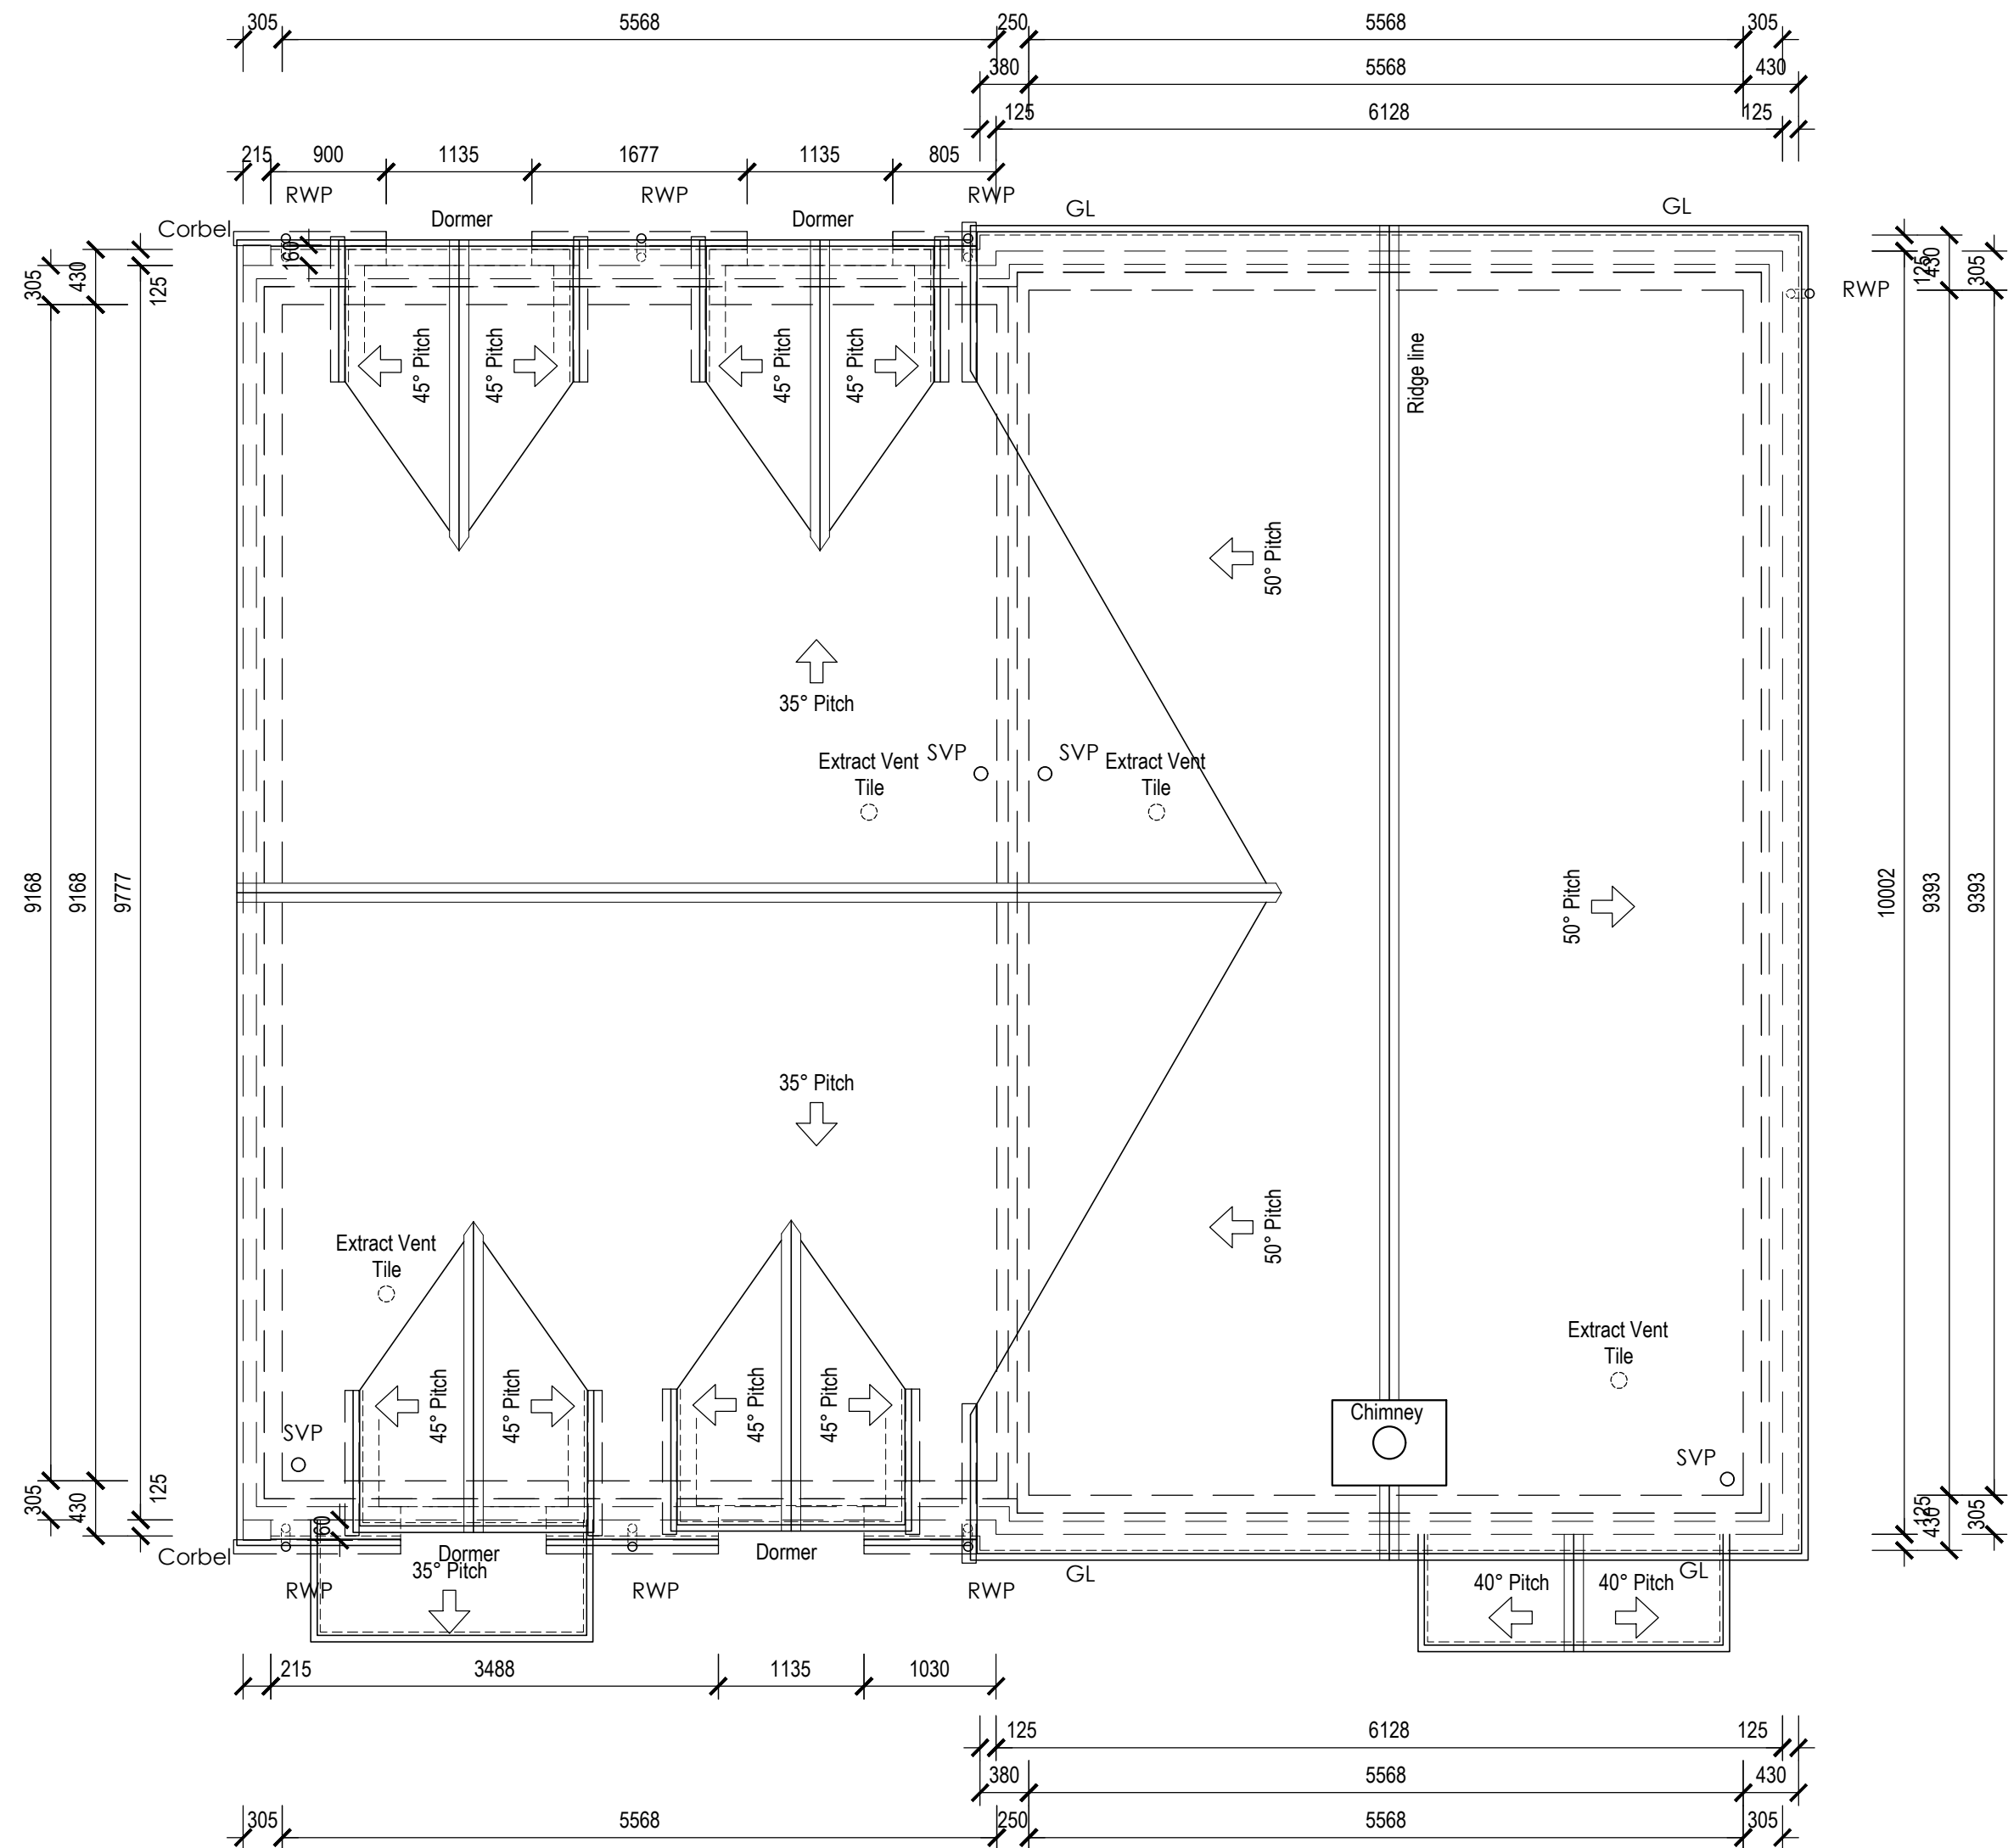

ROOF PLAN

- GENERAL NOTES :
- This drawing is the copyright of Kenn Scaddan Associates Ltd and may not be copied, altered or reproduced in any form or passed on to a third party without written consent. If in doubt ASK.
 - The drawing reflects current standards and legislation agreed for this project at the time of original issue.
 - This drawing is to be read in conjunction with all relevant architects, structural engineers, mechanical & electrical engineers and specialists drawings / specifications.
 - Any discrepancies in dimensions or details between the various drawings should be reported immediately.
 - All dimensions are in millimetres and all levels are in meters.
 - Do not scale from this drawing for construction, if in doubt ASK.

C	17.02.22	EO-F-04 velux to en-suite replaced with dormer window	SS	DK
B	09.03.20	Further minor layout updates undertaken to reflect clients comments.	SS	DRK
A	09.12.19	First issue	SS	DRK
REV	DATE	DESCRIPTION	REV BY	CKD BY

CLIENT

DREW SMITH GROUP

kenn scaddan
associates
architects

PROJECT
SUMMER FIELDS
Summer Lane, Pagham,
West Sussex

DRAWING TITLE
HICKSTEAD - Plot-86-87
Foundation / Roof Plans

DRAWING STATUS	SCALE
PRELIMINARY ISSUE	1:50 @ A1
PROJECT NO. DRAWING NO.	REVISION
1177-WD-311	C
	SS