



NOTES:
Dimensions to be checked on site before commencing work. any discrepancies shall be reported to Curtis Leves Technical Ltd. immediately.
Do not scale from these drawings except for planning purposes. Use figured dimensions only.
Where applicable this drawing is to be read in conjunction with other consultants' drawings.
This drawing is the copyright of Curtis Leves Technical Ltd. and may not be copied, altered or reproduced in any way, or passed to a third party, without written authority.


0m 5m 10m 15m 20m
Scale Bar 1:200

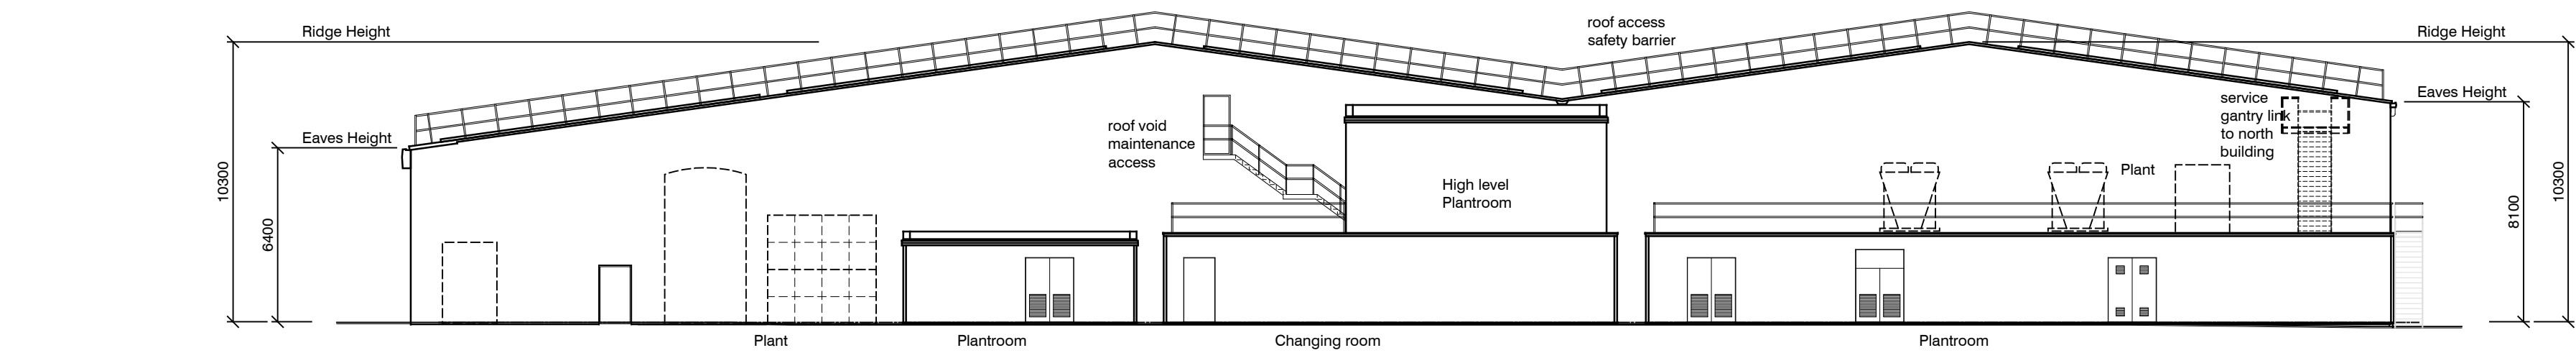


Existing North Elevation

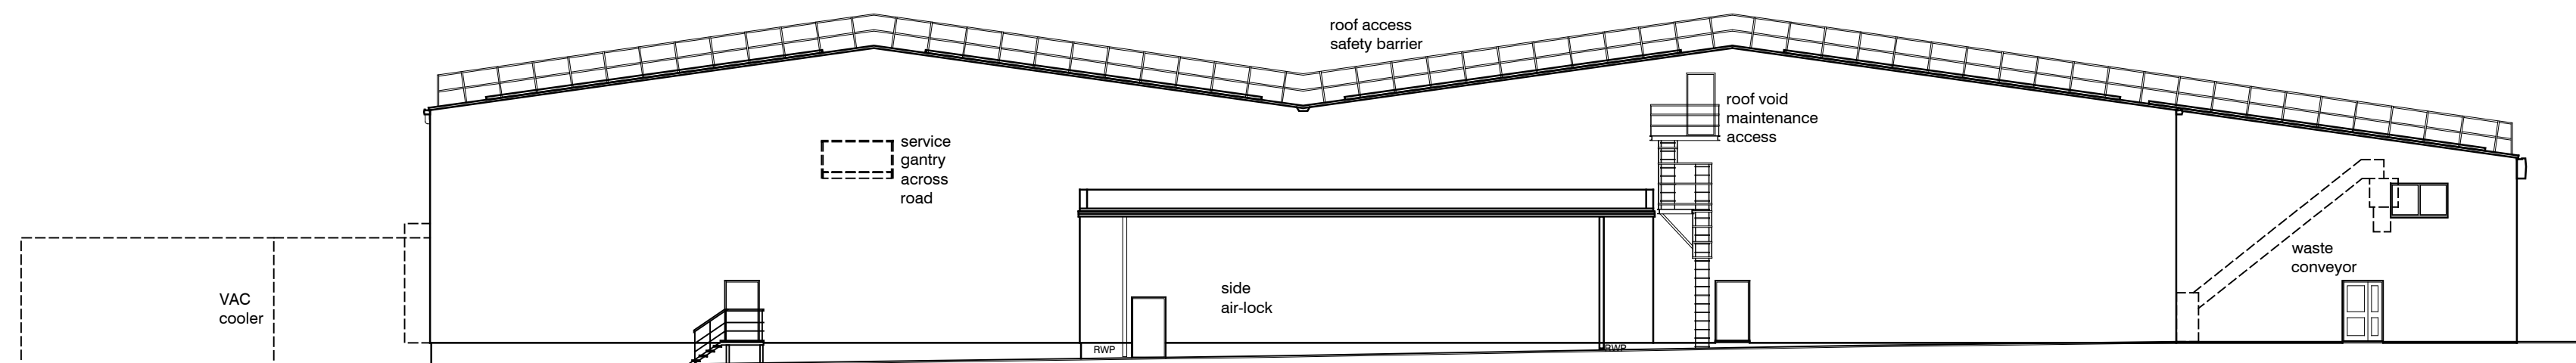

Existing South Elevation

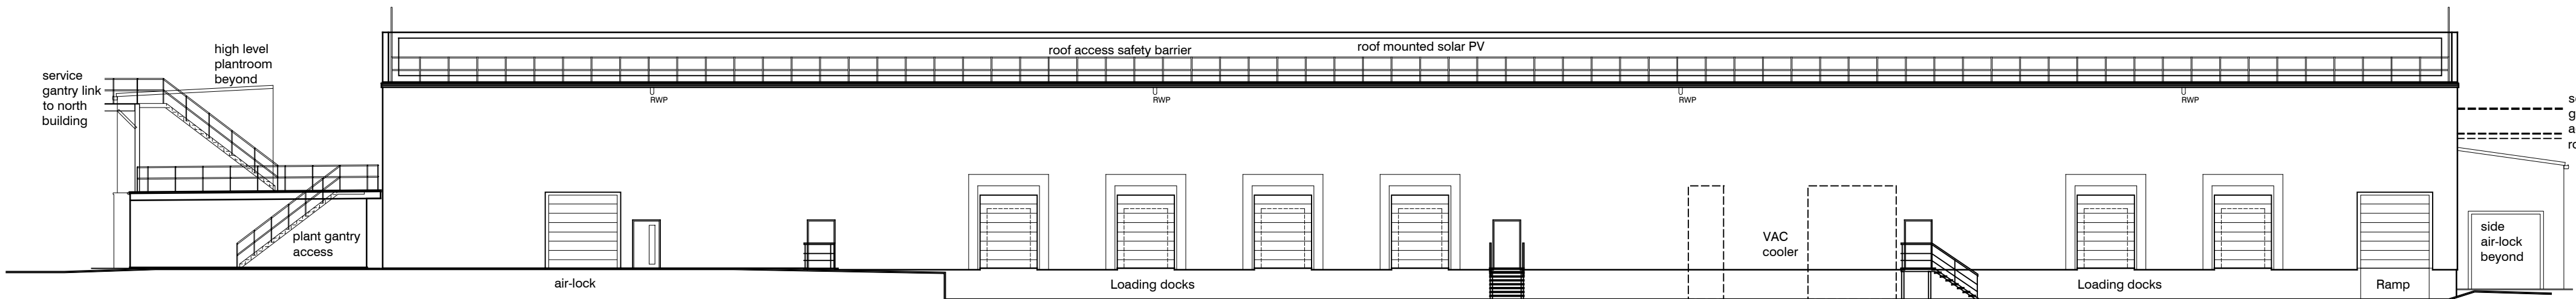

Existing West Elevation

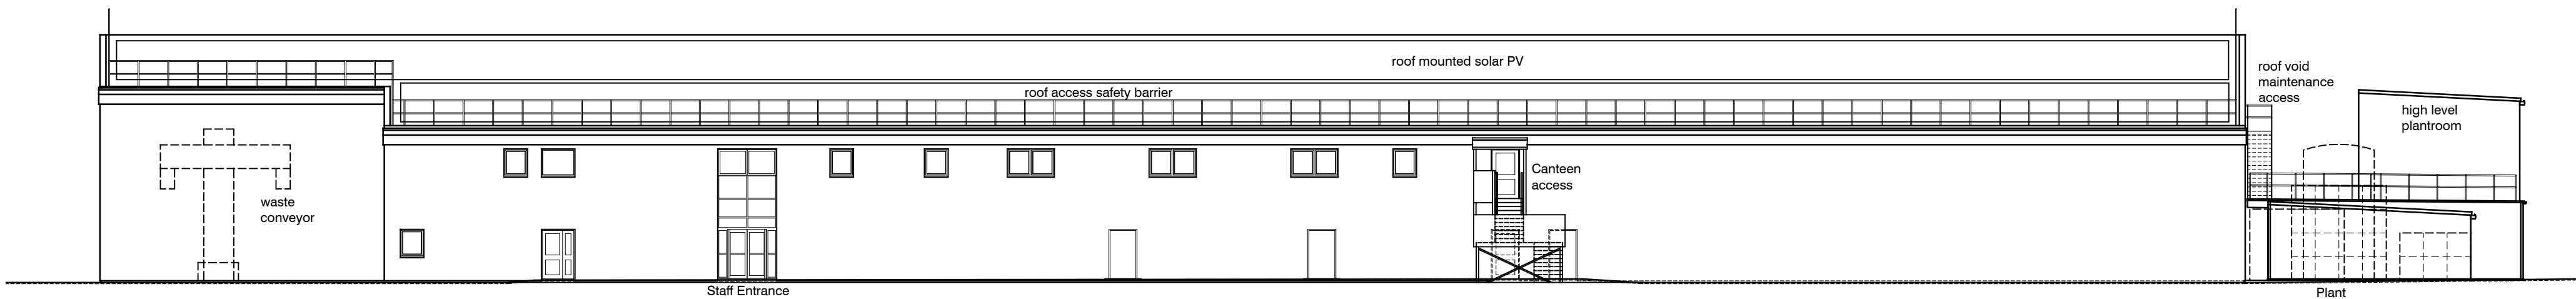

Existing East Elevation

Materials:

- A. Roof - Profile roof sheeting - Goosewing Grey RAL 7038
- B. Walls - Profile Cladding - Ocean Blue RAL 220 30 25
- C. Vehicle Doors - Sectional Overhead Doors - White
- D. Personnel Doors - Aluminium Double Glazed - White
- E. Fire Exit Doors - Solid Core - Ocean Blue
- F. Windows - uPVC - White

03 Issued for comment. 10.02.25
02 Issued for comment. 10.02.25
01 Issued for comment. 10.01.25

rev	description	date
status		
PLANNING		



CURTIS LEVES TECHNICAL LTD
01243 378070 | mail@ctechnical.co.uk

client	BARFOOTS OF BOTLEY		
project	Setter South Extension Setter Farm Pagham		
title	Existing Elevations		
date	scale @ A1	drawn	chkd
Jan 2025	1:200	GBC	GBC
project no.	drawing no.	rev	
2429	P111	03	