


NOTES:
Dimensions to be checked on site before commencing work, any discrepancies shall be reported to Curtis Leeves Technical Ltd. immediately.
Do not scale from these drawings except for planning purposes.
Use figured dimensions only.
Where applicable this drawing is to be read in conjunction with other consultants' drawings.
This drawing is the copyright of Curtis Leeves Technical Ltd. and may not be copied, altered or reproduced in any way, or passed to a third party, without written authority.


0m 5m 10m 15m 20m
Scale Bar 1:200

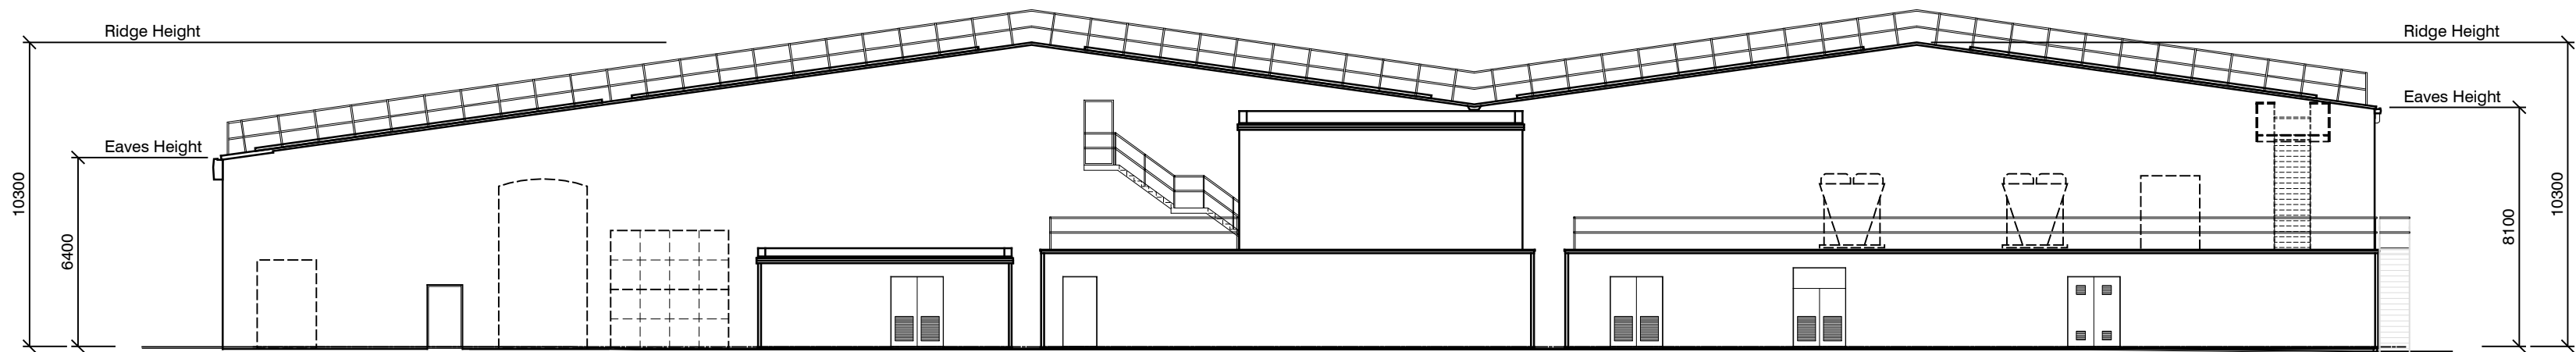


Proposed North Elevation (NO CHANGE)

Materials - All to match existing:

- A. Roof - Profile roof sheeting - Goosewing Grey RAL 7038
- B. Walls - Profile Cladding - Ocean Blue RAL 220 30 25
- C. Vehicle Doors - Sectional Overhead Doors - White
- D. Personnel Doors - Aluminium Double Glazed - White
- E. Fire Exit Doors - Solid Core - Ocean Blue
- F. Windows - uPVC - White

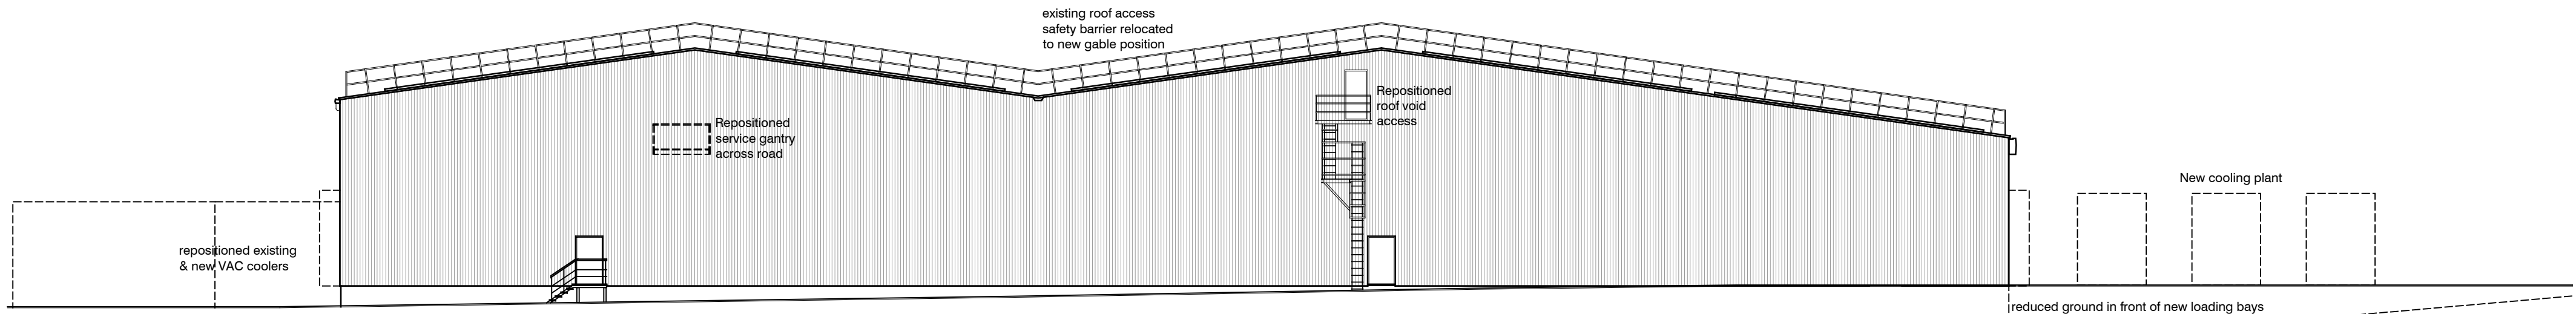


Proposed South Elevation

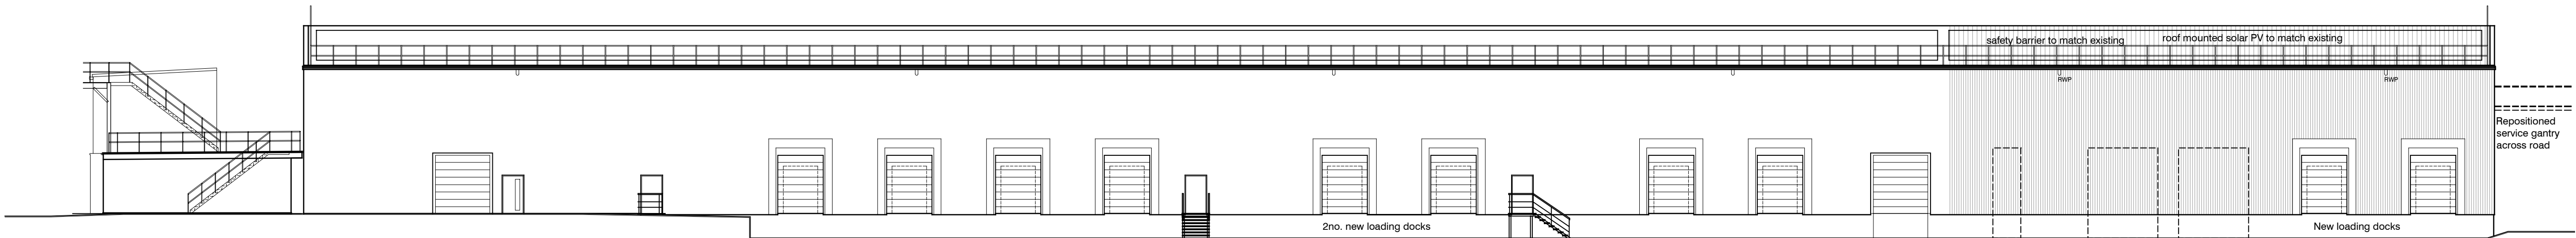

Proposed West Elevation

EXISTING BUILDING / PROPOSED EXTENSION

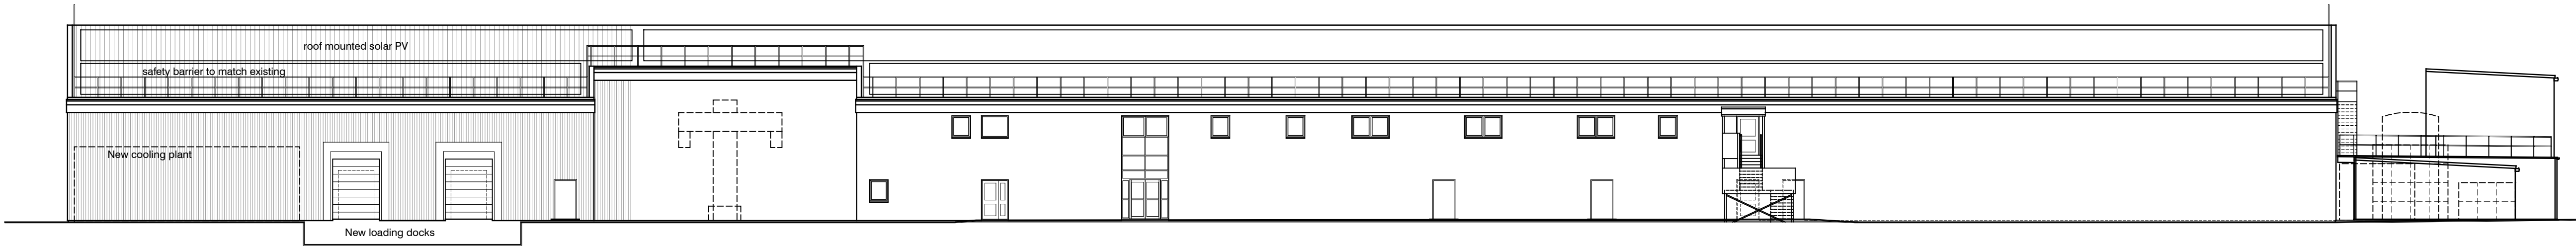

Proposed East Elevation

PROPOSED EXTENSION / EXISTING BUILDING

03	Issued for comment.	10.02.25
02	Issued for comment.	10.02.25
01	Issued for comment.	10.01.25

rev	description	date
status	PLANNING	



CURTIS LEEVES TECHNICAL LTD
01243 378070 | mail@cltechnical.co.uk

client			
BARFOOTS OF BOTLEY			
project			
Seffer South Extension			
Seffer Farm			
Pagham			
title			
Proposed Elevations			
date	scale @ A1	drawn	chkd
Jan 2025	1:200	GBC	GBC
project no.	drawing no.		rev
2429	P116		03