

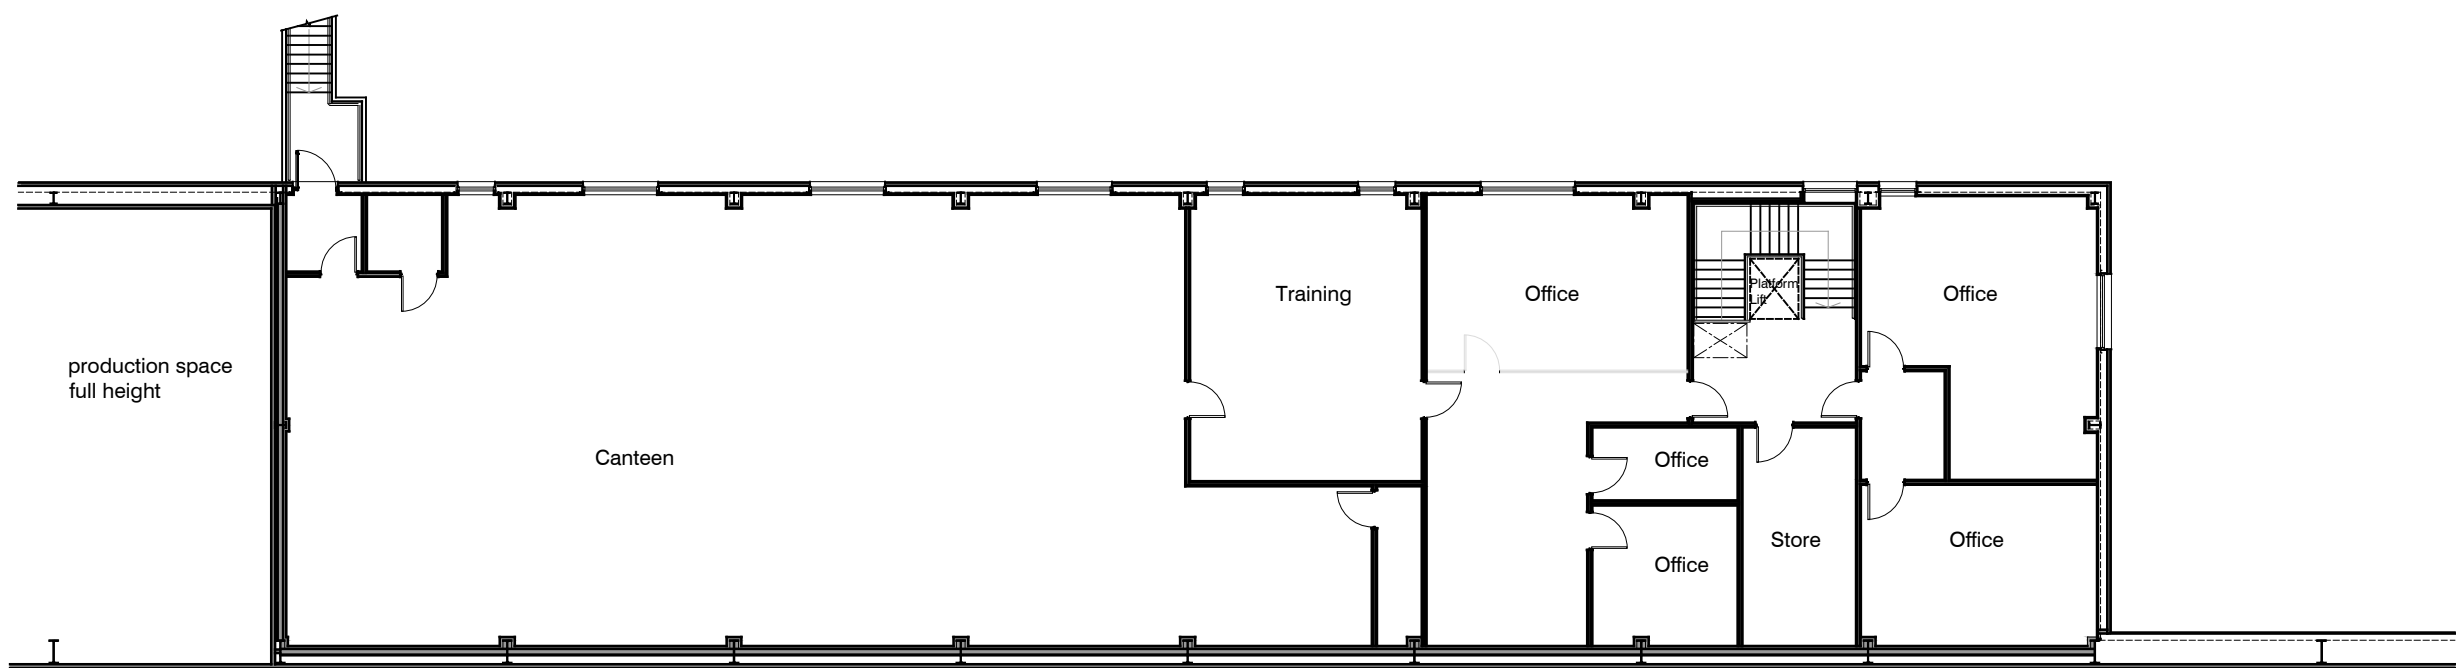


NOTES:
Dimensions to be checked on site before commencing work. any discrepancies shall be reported to Curtis Leeves Technical Ltd. immediately.
Do not scale from these drawings except for planning purposes.
Use figured dimensions only.
Where applicable this drawing is to be read in conjunction with other consultants' drawings.
This drawing is the copyright of Curtis Leeves Technical Ltd. and may not be copied, altered or reproduced in any way, or passed to a third party, without written authority.

0m 5m 10m 15m 20m
Scale Bar 1:200

 

Existing First Floor Plan

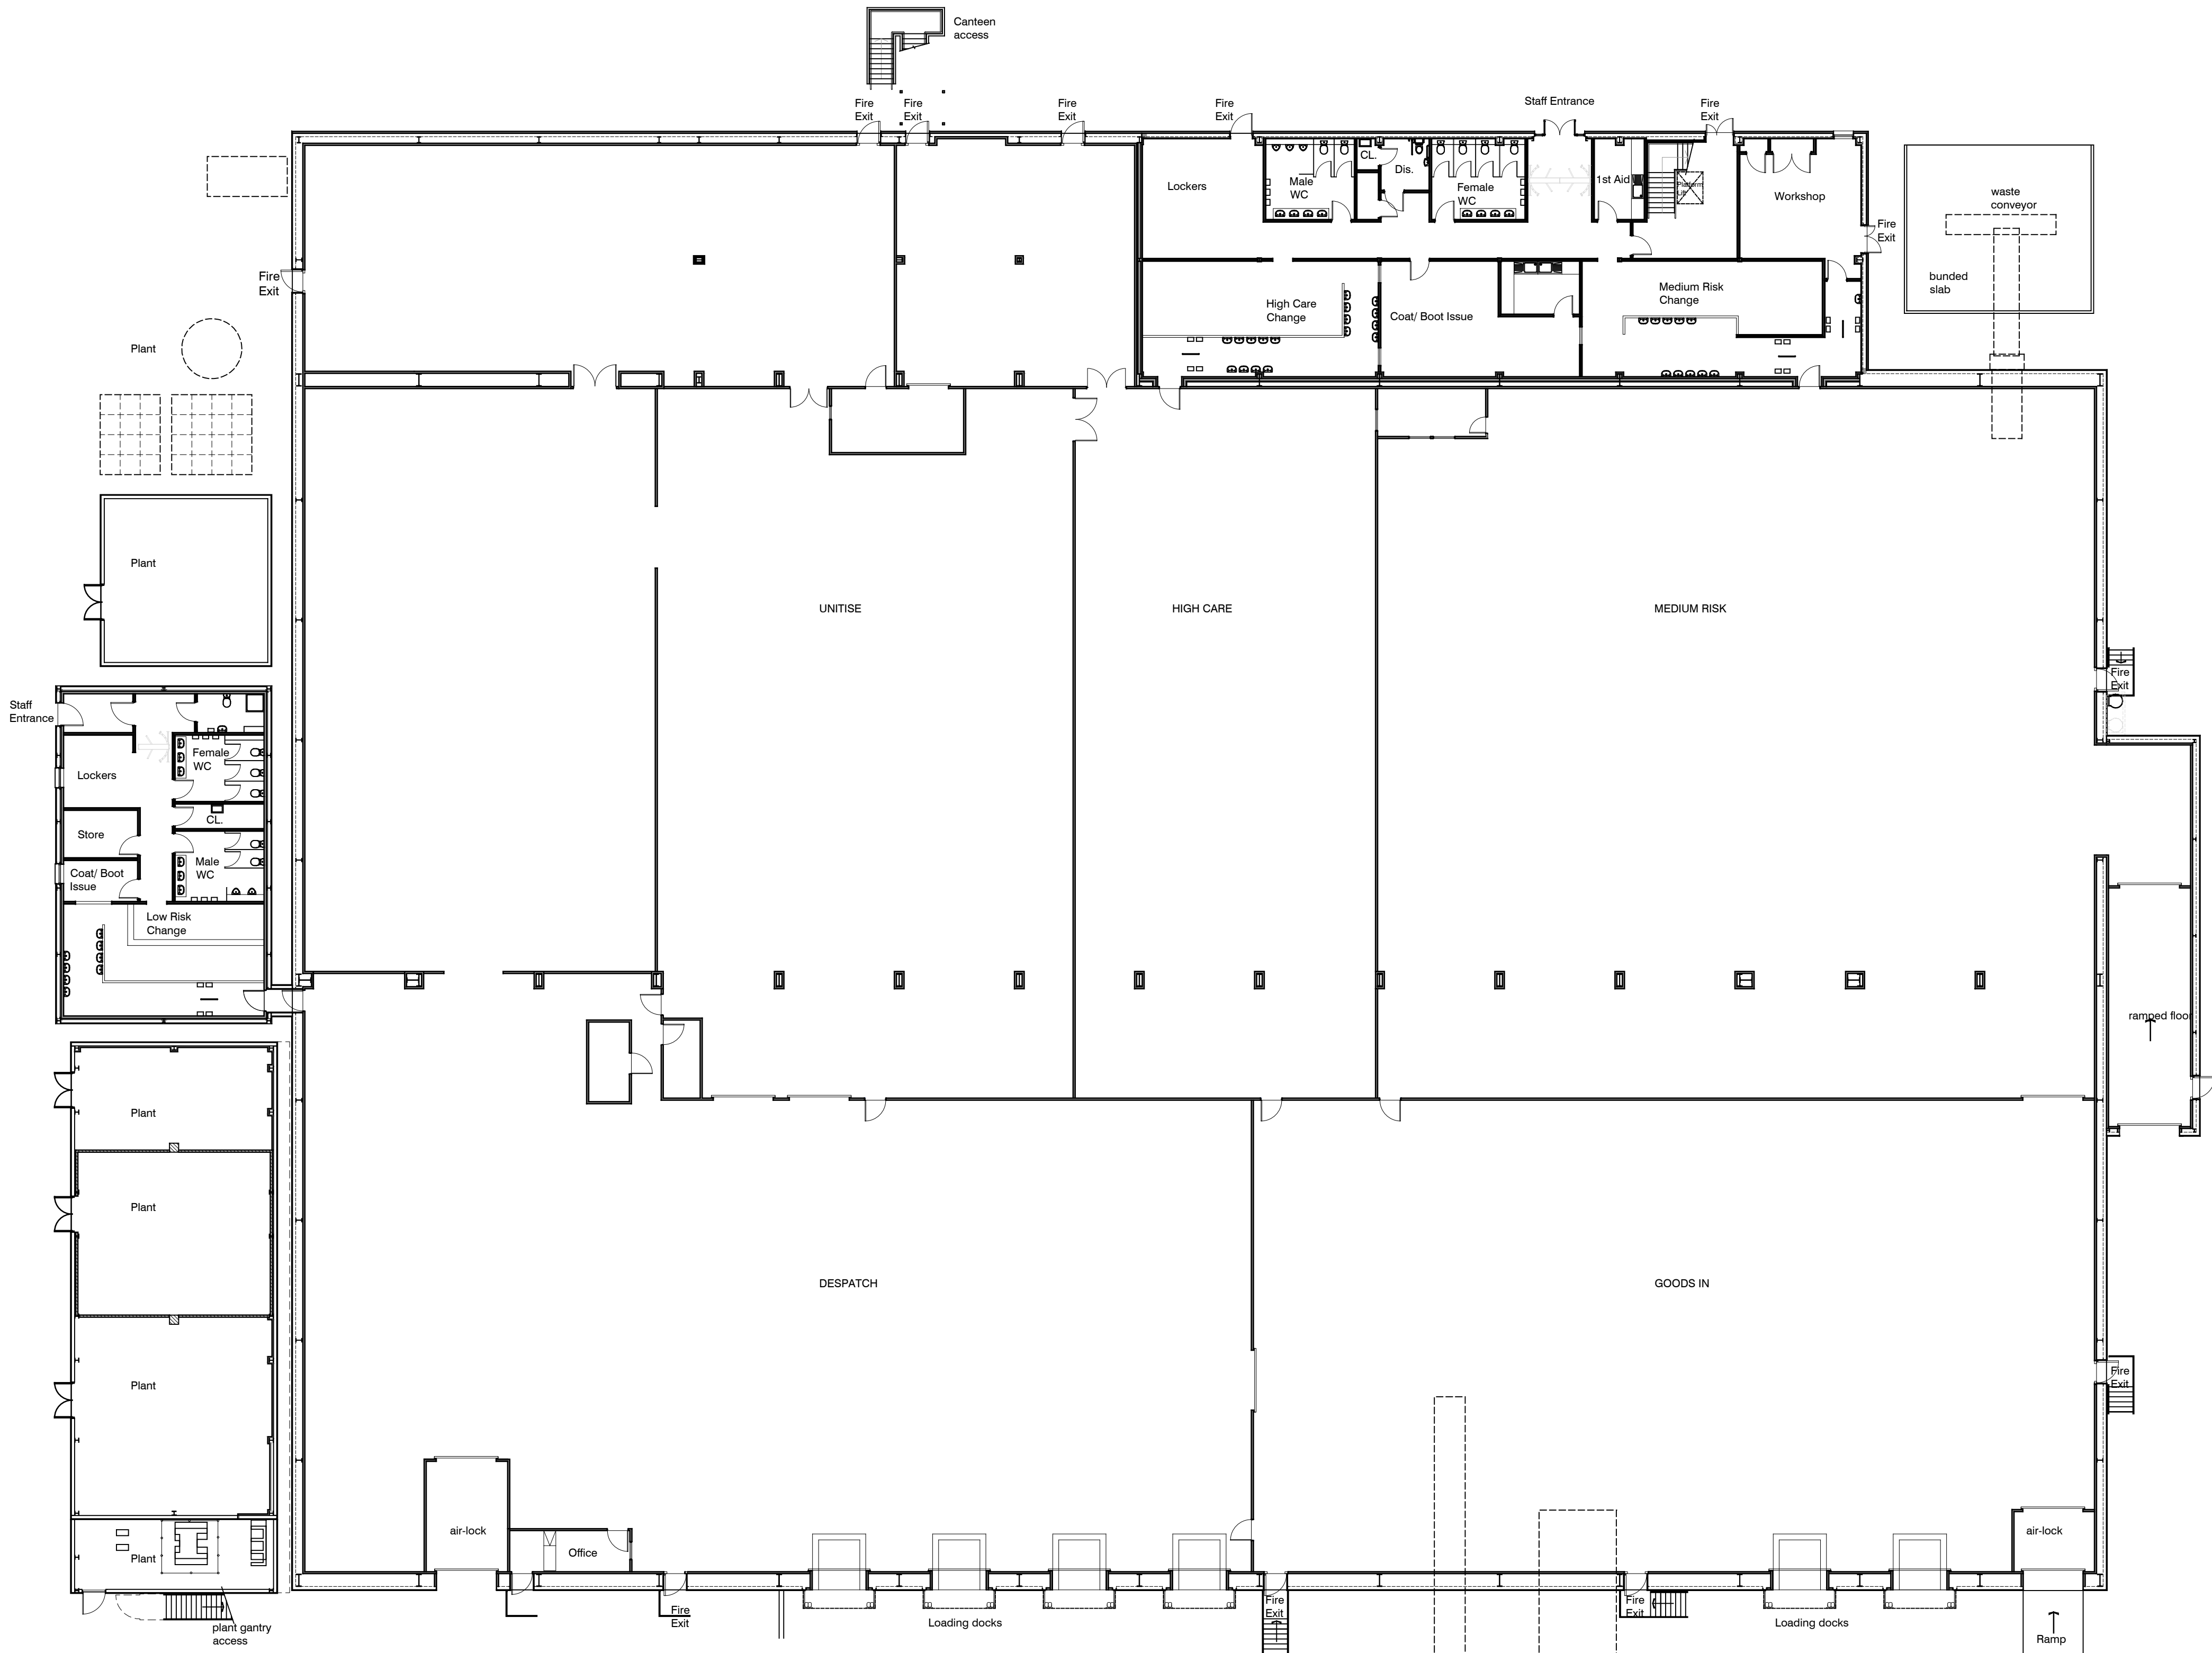

Existing Ground Floor Plan

02 Issued for comment. 10.02.25
01 Issued for comment. 10.01.25

rev	description	date
PLANNING		



CURTIS LEEVES TECHNICAL LTD
01243 378070 | mail@cltechnical.co.uk

client
BARFOOTS OF BOTLEY
project
Setter South Extension
Setter Farm
Pagham

title
Existing Floor Plans

date	scale @ A1	drawn	chkd
Jan 2025	1:200	GBC	GBC
project no.	drawing no.	rev	
2429	P110	02	