

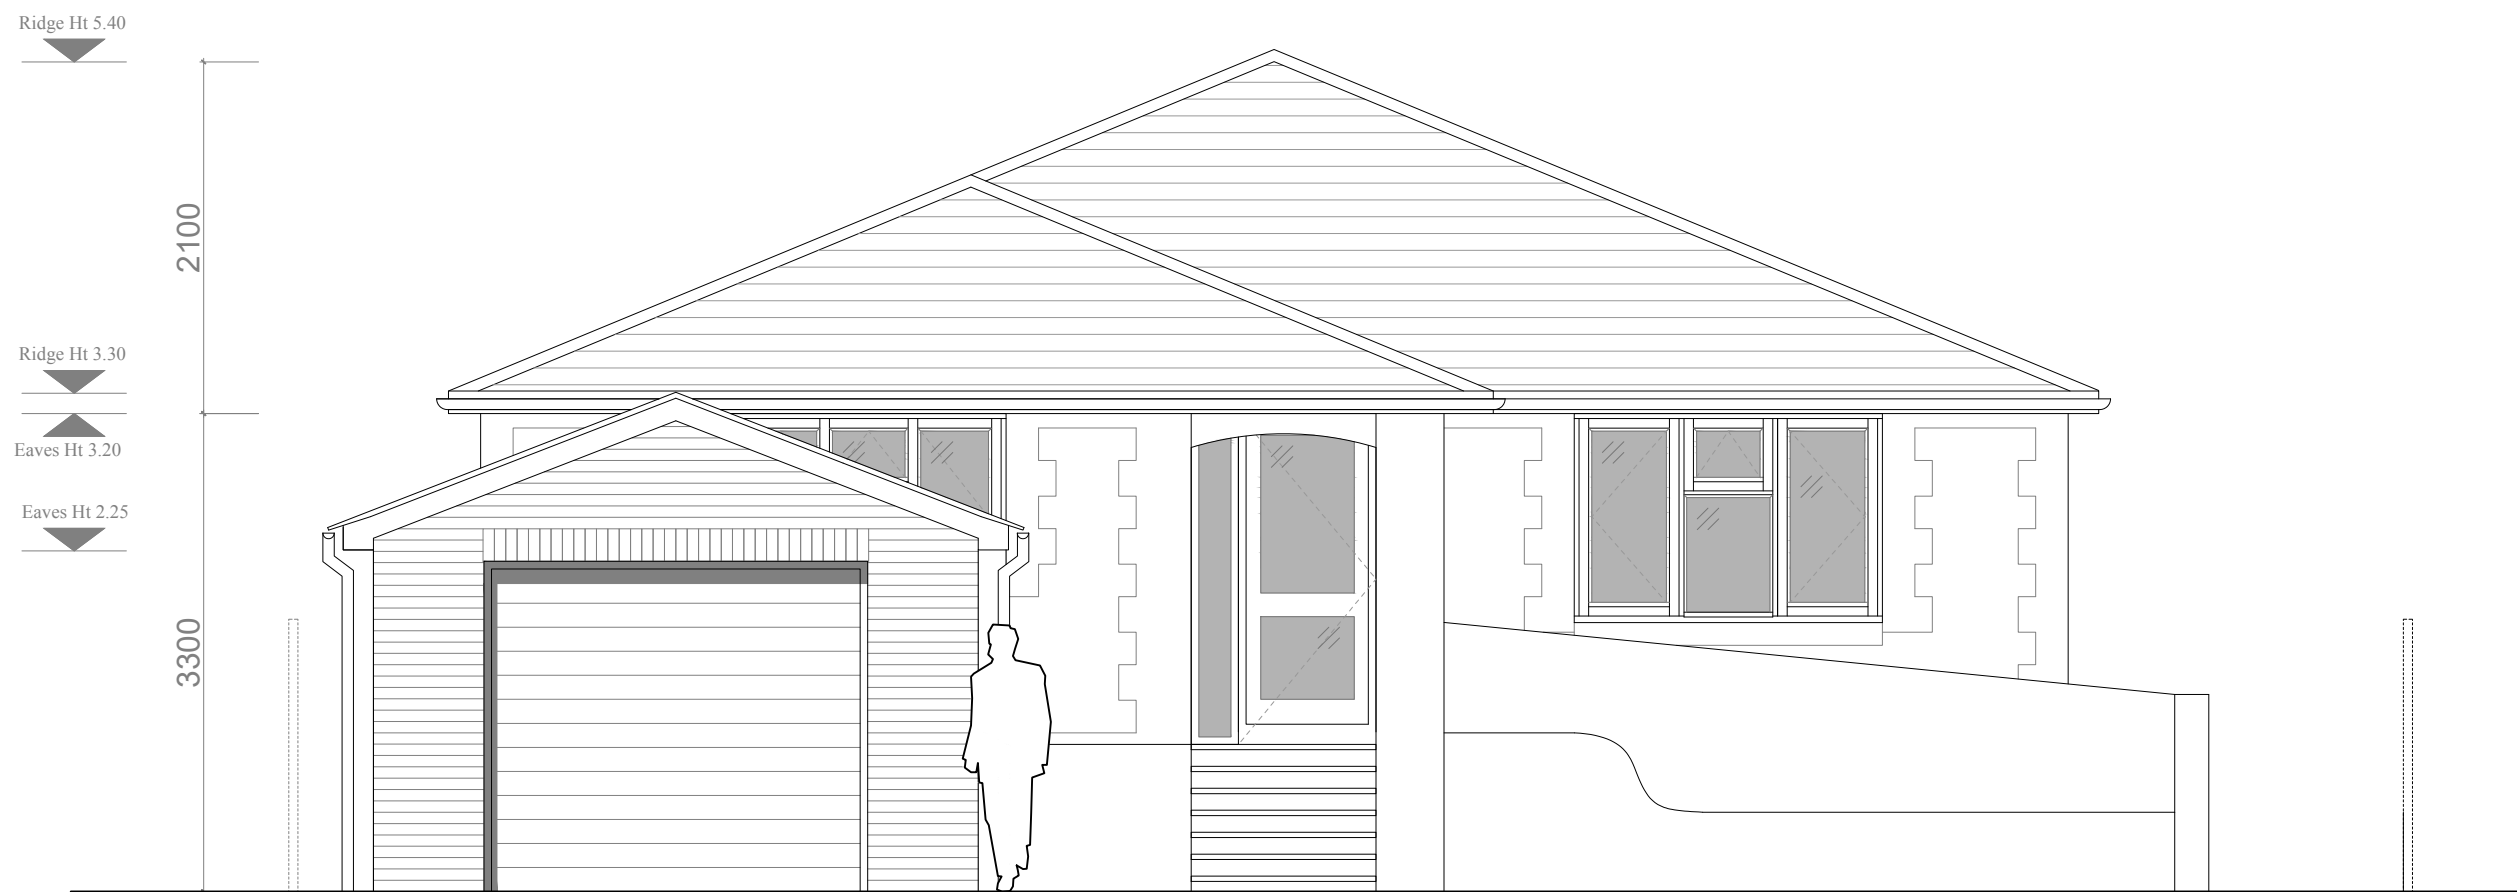


NOTES:
1. DO NOT SCALE FROM THIS DRAWING
2. THESE DRAWINGS ARE FOR PLANNING PURPOSES ONLY
3. ALL DRAWINGS SHOULD BE CHECKED BY A
CONTRACTOR OR RIBA QUALIFIED
ARCHITECT BEFORE CONSTRUCTION BEGINS

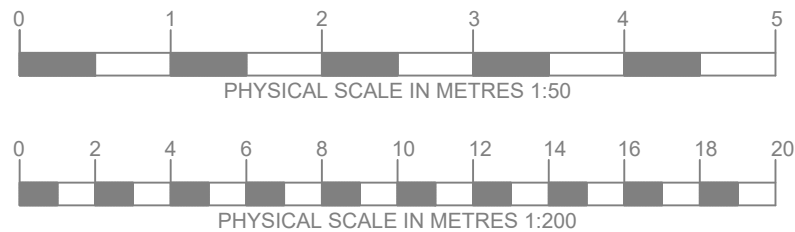

Proposed North Elevation

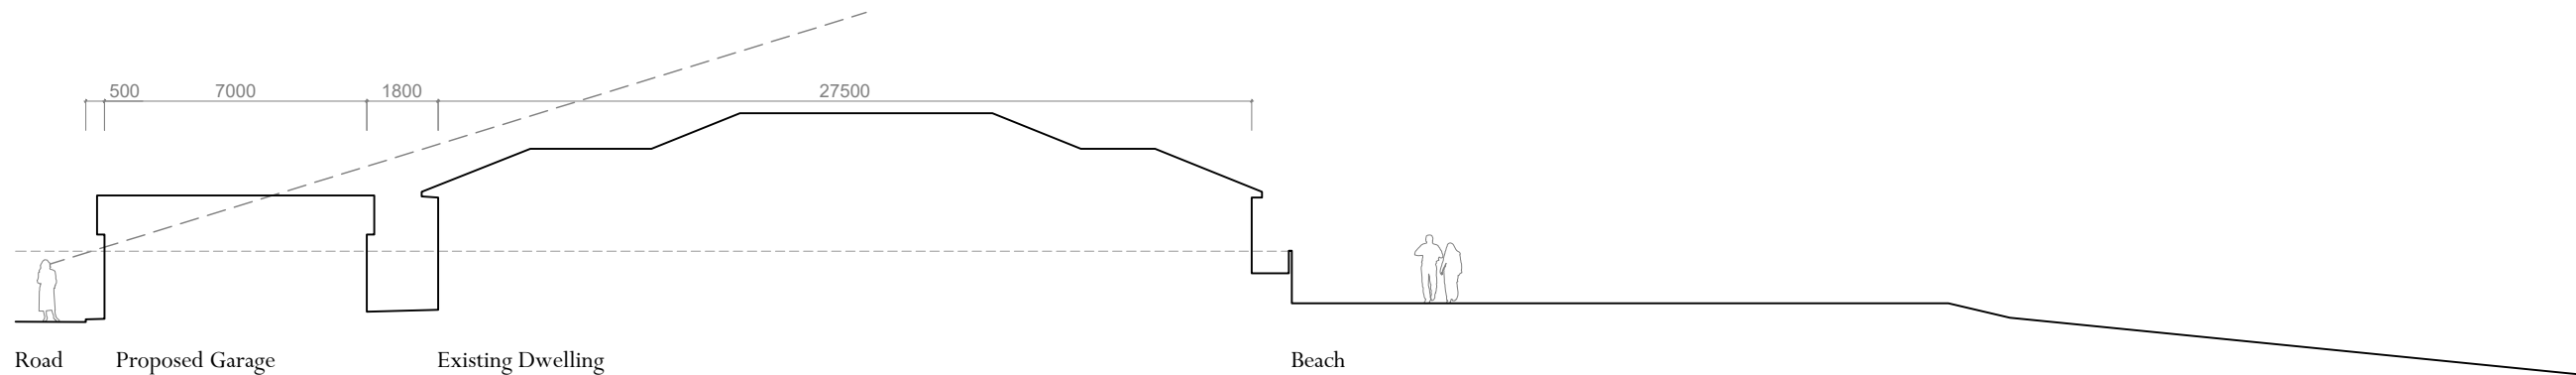

121 STREET SCENE ELEVATIONS - AS PROPOSED
Scale: 1:100

Notes This drawing has been produced to show 'Design Intent' for aesthetic guidance only. This drawing does not purport to be a working drawing and is for illustrative purposes only. The Contractor is responsible for the structural stability and weather proofing of all elements and will be liable for any defects or failure that may arise from design development, defective materials or workmanship.	Revisions			 B.Newton Architecture B.Newton Architecture Chichester, West Sussex T: +44 788 609 1177 E: bnewtonarchitecture@gmail.com	Project Title & Address 31 West Front Road Pagham, Bognor Regis West Sussex, PO21 4SZ - for Mr & Mrs Stout		
	Date	Rev	Details		Drawing Title		
	25/11/2020	/	Issued for Planning		Street Scene Elevations		
	15/03/2021	A	Issued for Planning - material amendments		as Proposed		
				Scale	Creation Date	Status	
				VAR@A3	Nov 2020	PLAN	
				Project No.	Drawing No.	Revision	
			110	121	A		

ARUN DISTRICT COUNCIL P/41/21/M/A