


GROUND FLOOR PLAN

SCALE 1:50

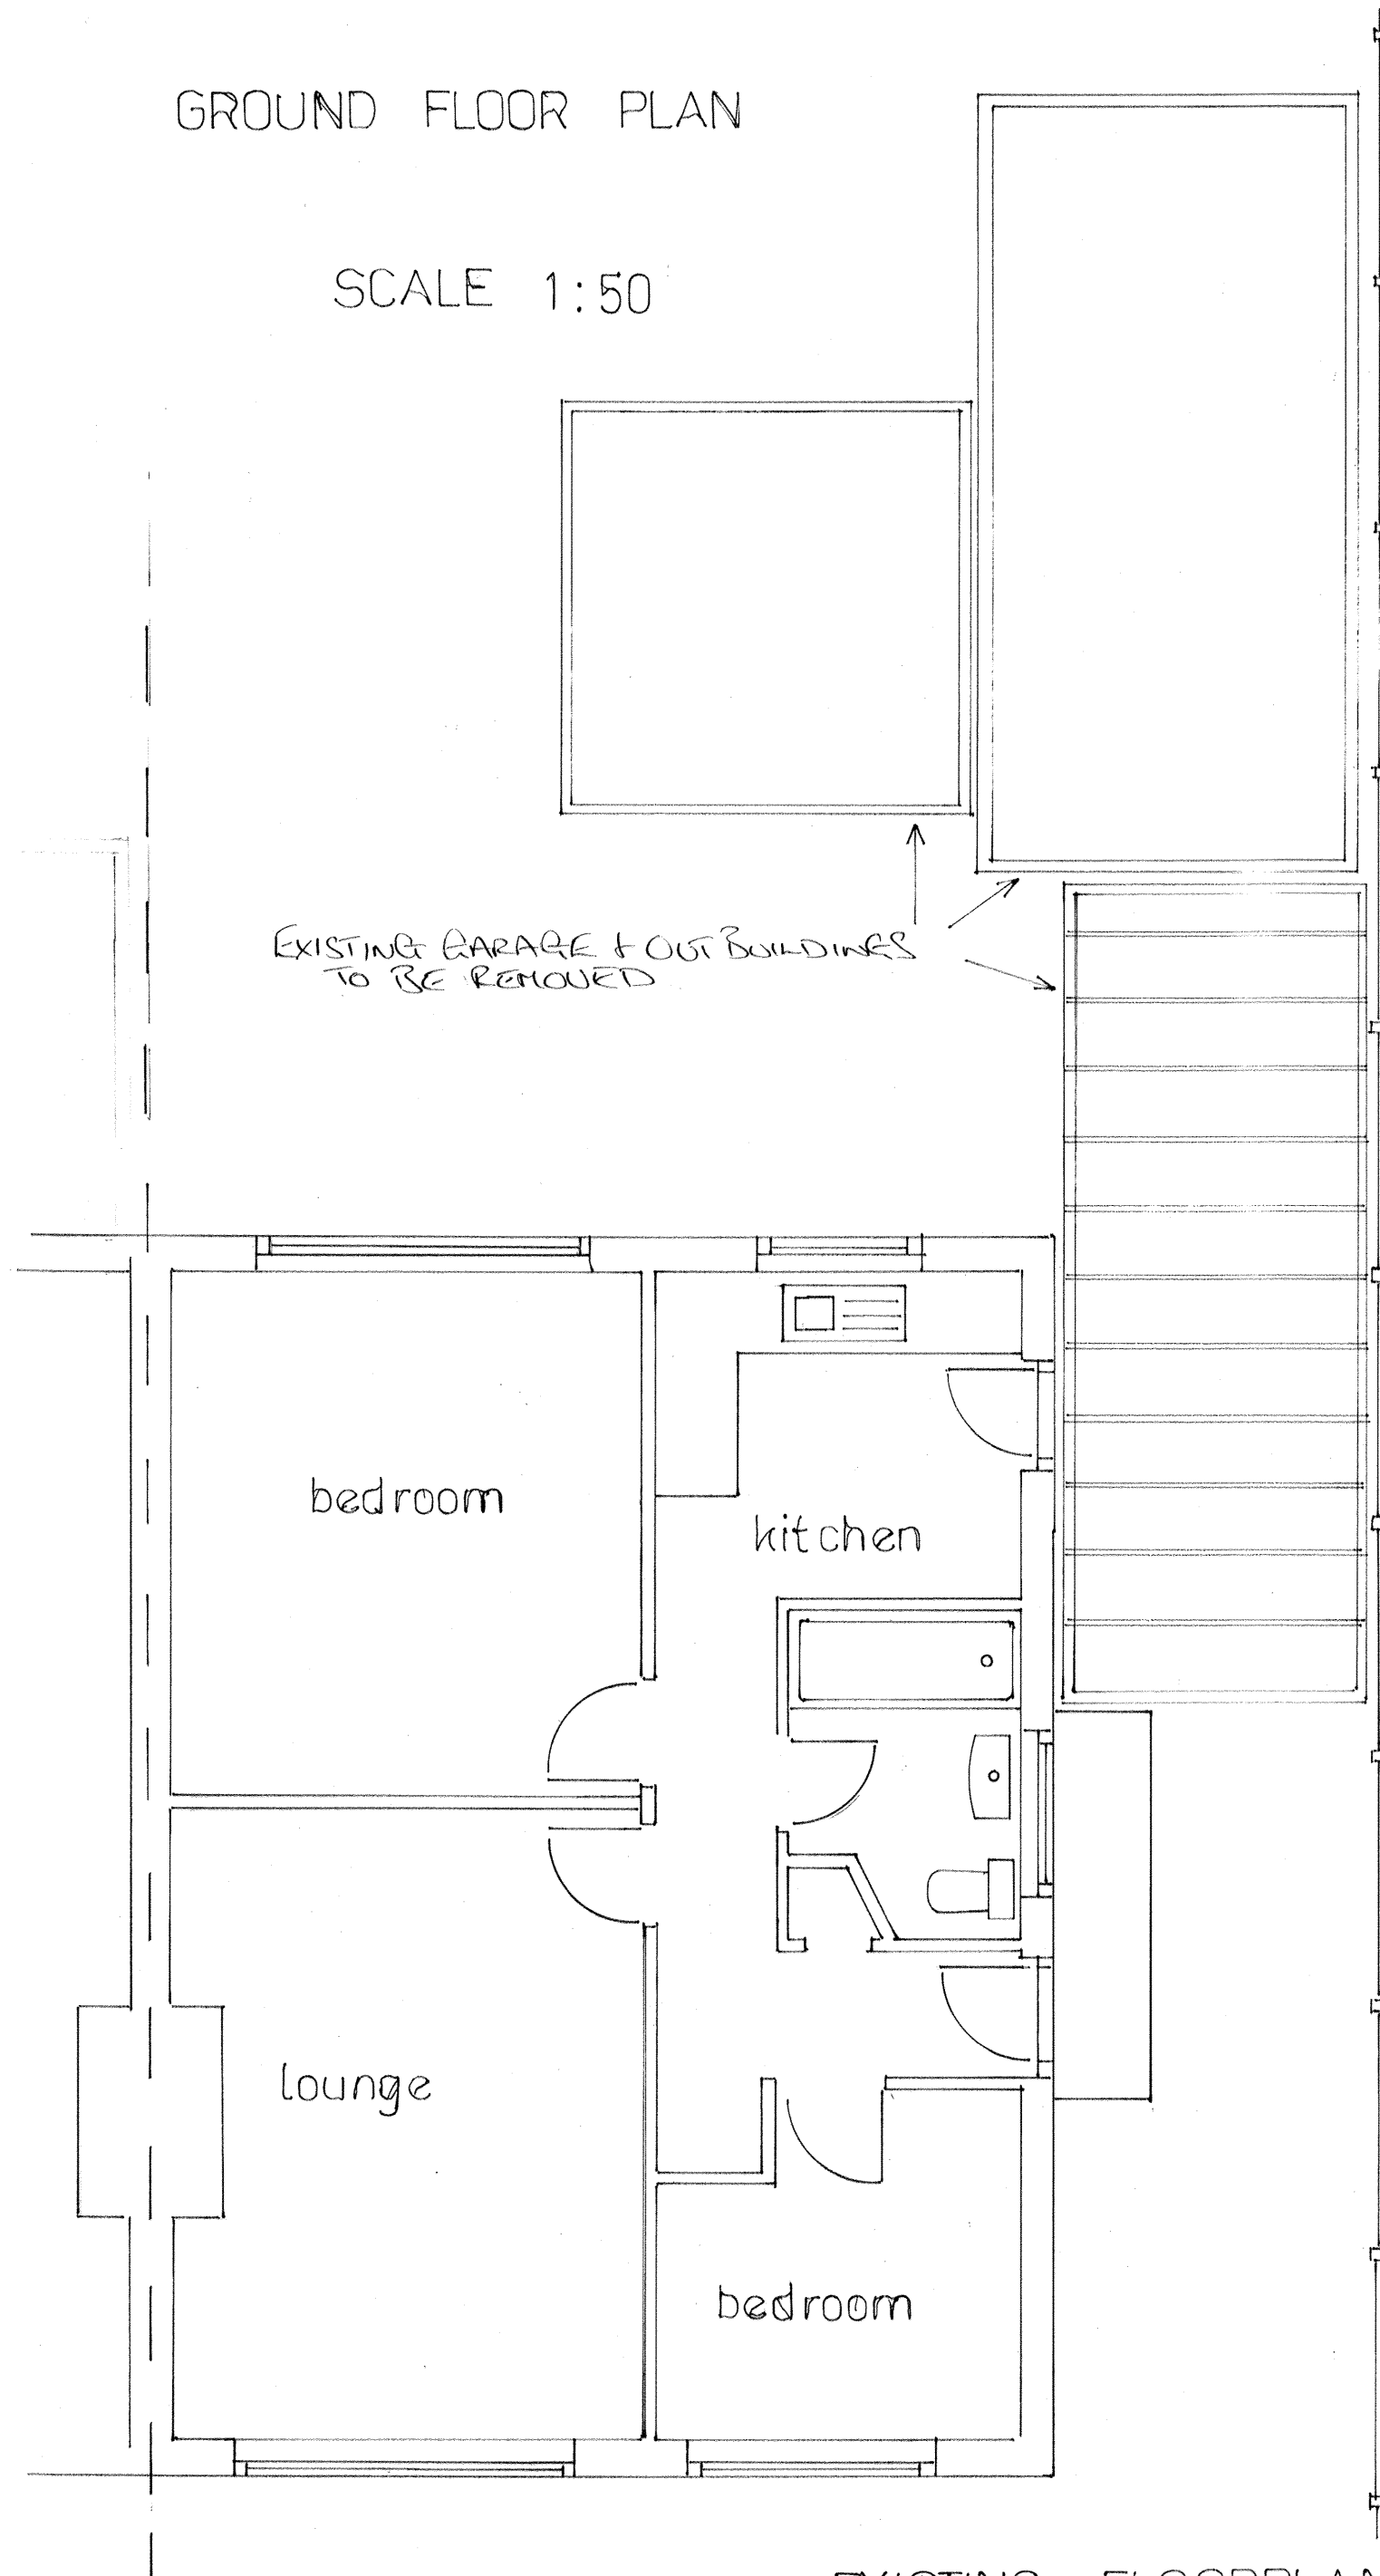

SCALE 1:100

EAST

NORTH



EXISTING ELEVATIONS

EXISTING FLOORPLANS TO : 7 BARONS MEAD, PAGHAM, FOR MR. D. ROWLINSON